


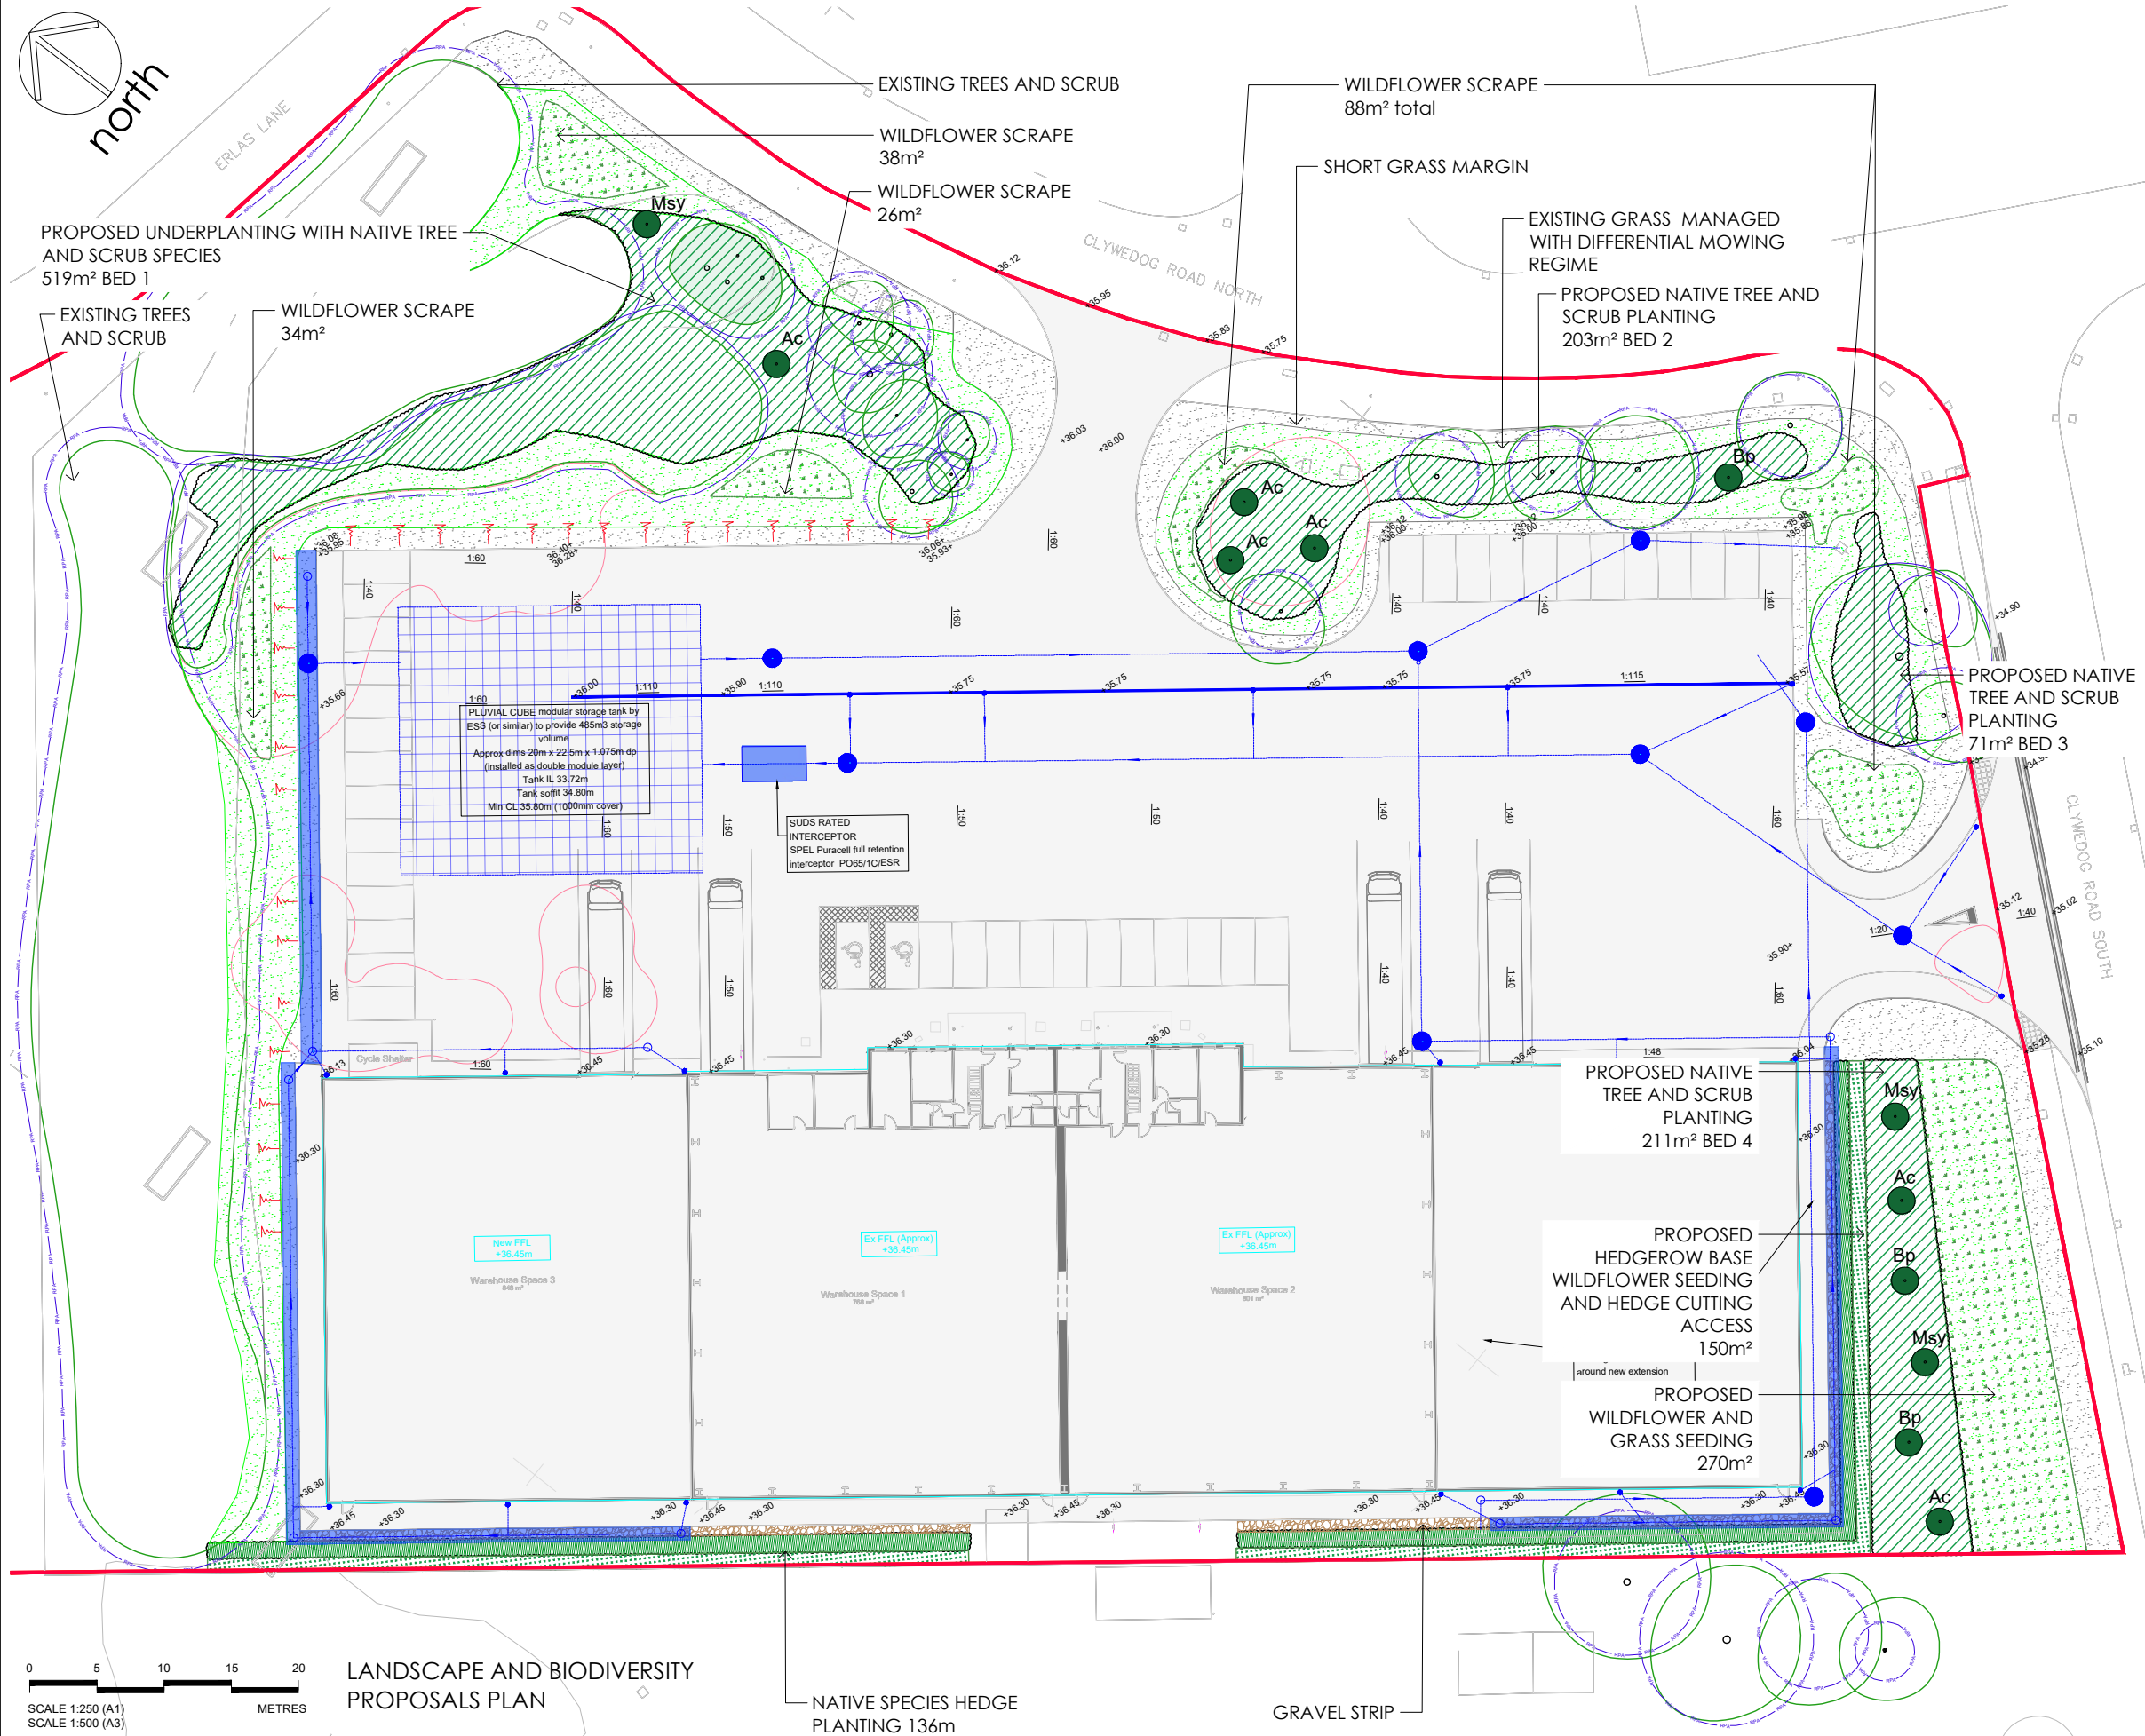

- Notes
1. Dimensions are given in metres and millimetres as stated on the drawing.
 2. Centre of site is located at approximately grid reference SJ 3726 4970.
 3. Drawing must be reproduced in colour.



- Legend
- SITE BOUNDARY
 - PROPOSED HARD STANDING AND NEW DEVELOPMENT AREA
 - EXISTING TREES TO BE RETAINED
 - EXISTING TREES TO BE REMOVED
 - ANTICIPATED ROOT PROTECTION AREA OF RETAINED TREES
 - PROPOSED TREE PLANTING 12-14cm GIRTH HEAVY STANDARD TREES
 - PROPOSED NATIVE SPECIES TREE AND SCRUB PLANTING
 - PROPOSED NATIVE SPECIES HEDGE PLANTING
 - PROPOSED HEDGEROW BASE WILDFLOWER AREA
 - AREAS TO BE MAINTAINED AS SHORT GRASS
 - AREAS OF GRASS TO BE ALLOWED TO GROW LONG AND MANAGED WITH A DIFFERENTIAL MOWING REGIME
 - PROPOSED WILDFLOWER SCRAPES
 - PROPOSED GRAVEL BETWEEN BUILDING FOOTPATH AND HEDGE

Drawing references

224/L/400	SCHEDULE, SPECIFICATION AND IMPLEMENTATION

Project

DRAGON PACKAGING
WREXHAM INDUSTRIAL ESTATE

Dwg No

224/L/100

Title

LANDSCAPE AND BIODIVERSITY PROPOSALS PLAN

Scale

1:250 @ A3 / 1:500 @ A1

Date

06/11/2024

Revision	Date	Details	Drawn	Checked	Reviewed
P01	06/11/2024	FOR INFORMATION	MD	XX	XX

Chartered
Member
of the
Landscape
Institute

mdlandscape
6 Kinderton Close | High Legh | Knutsford
Cheshire | WA16 6LZ | 07710 498231

©The Copyright of this drawing belongs to mdlandscape. This drawing is issued by mdlandscape subject to the condition that it is not copied either in whole or in part, or disclosed to third parties unless prior written authorisation is given by mdlandscape. Do not scale from this drawing - refer to noted dimensions on drawing; all dimensions to be confirmed on site prior to execution of the works. All dimensions are shown in metres and millimetres unless otherwise stated. Where Ordnance Survey data is used the relevant licence is stated on the drawing.