


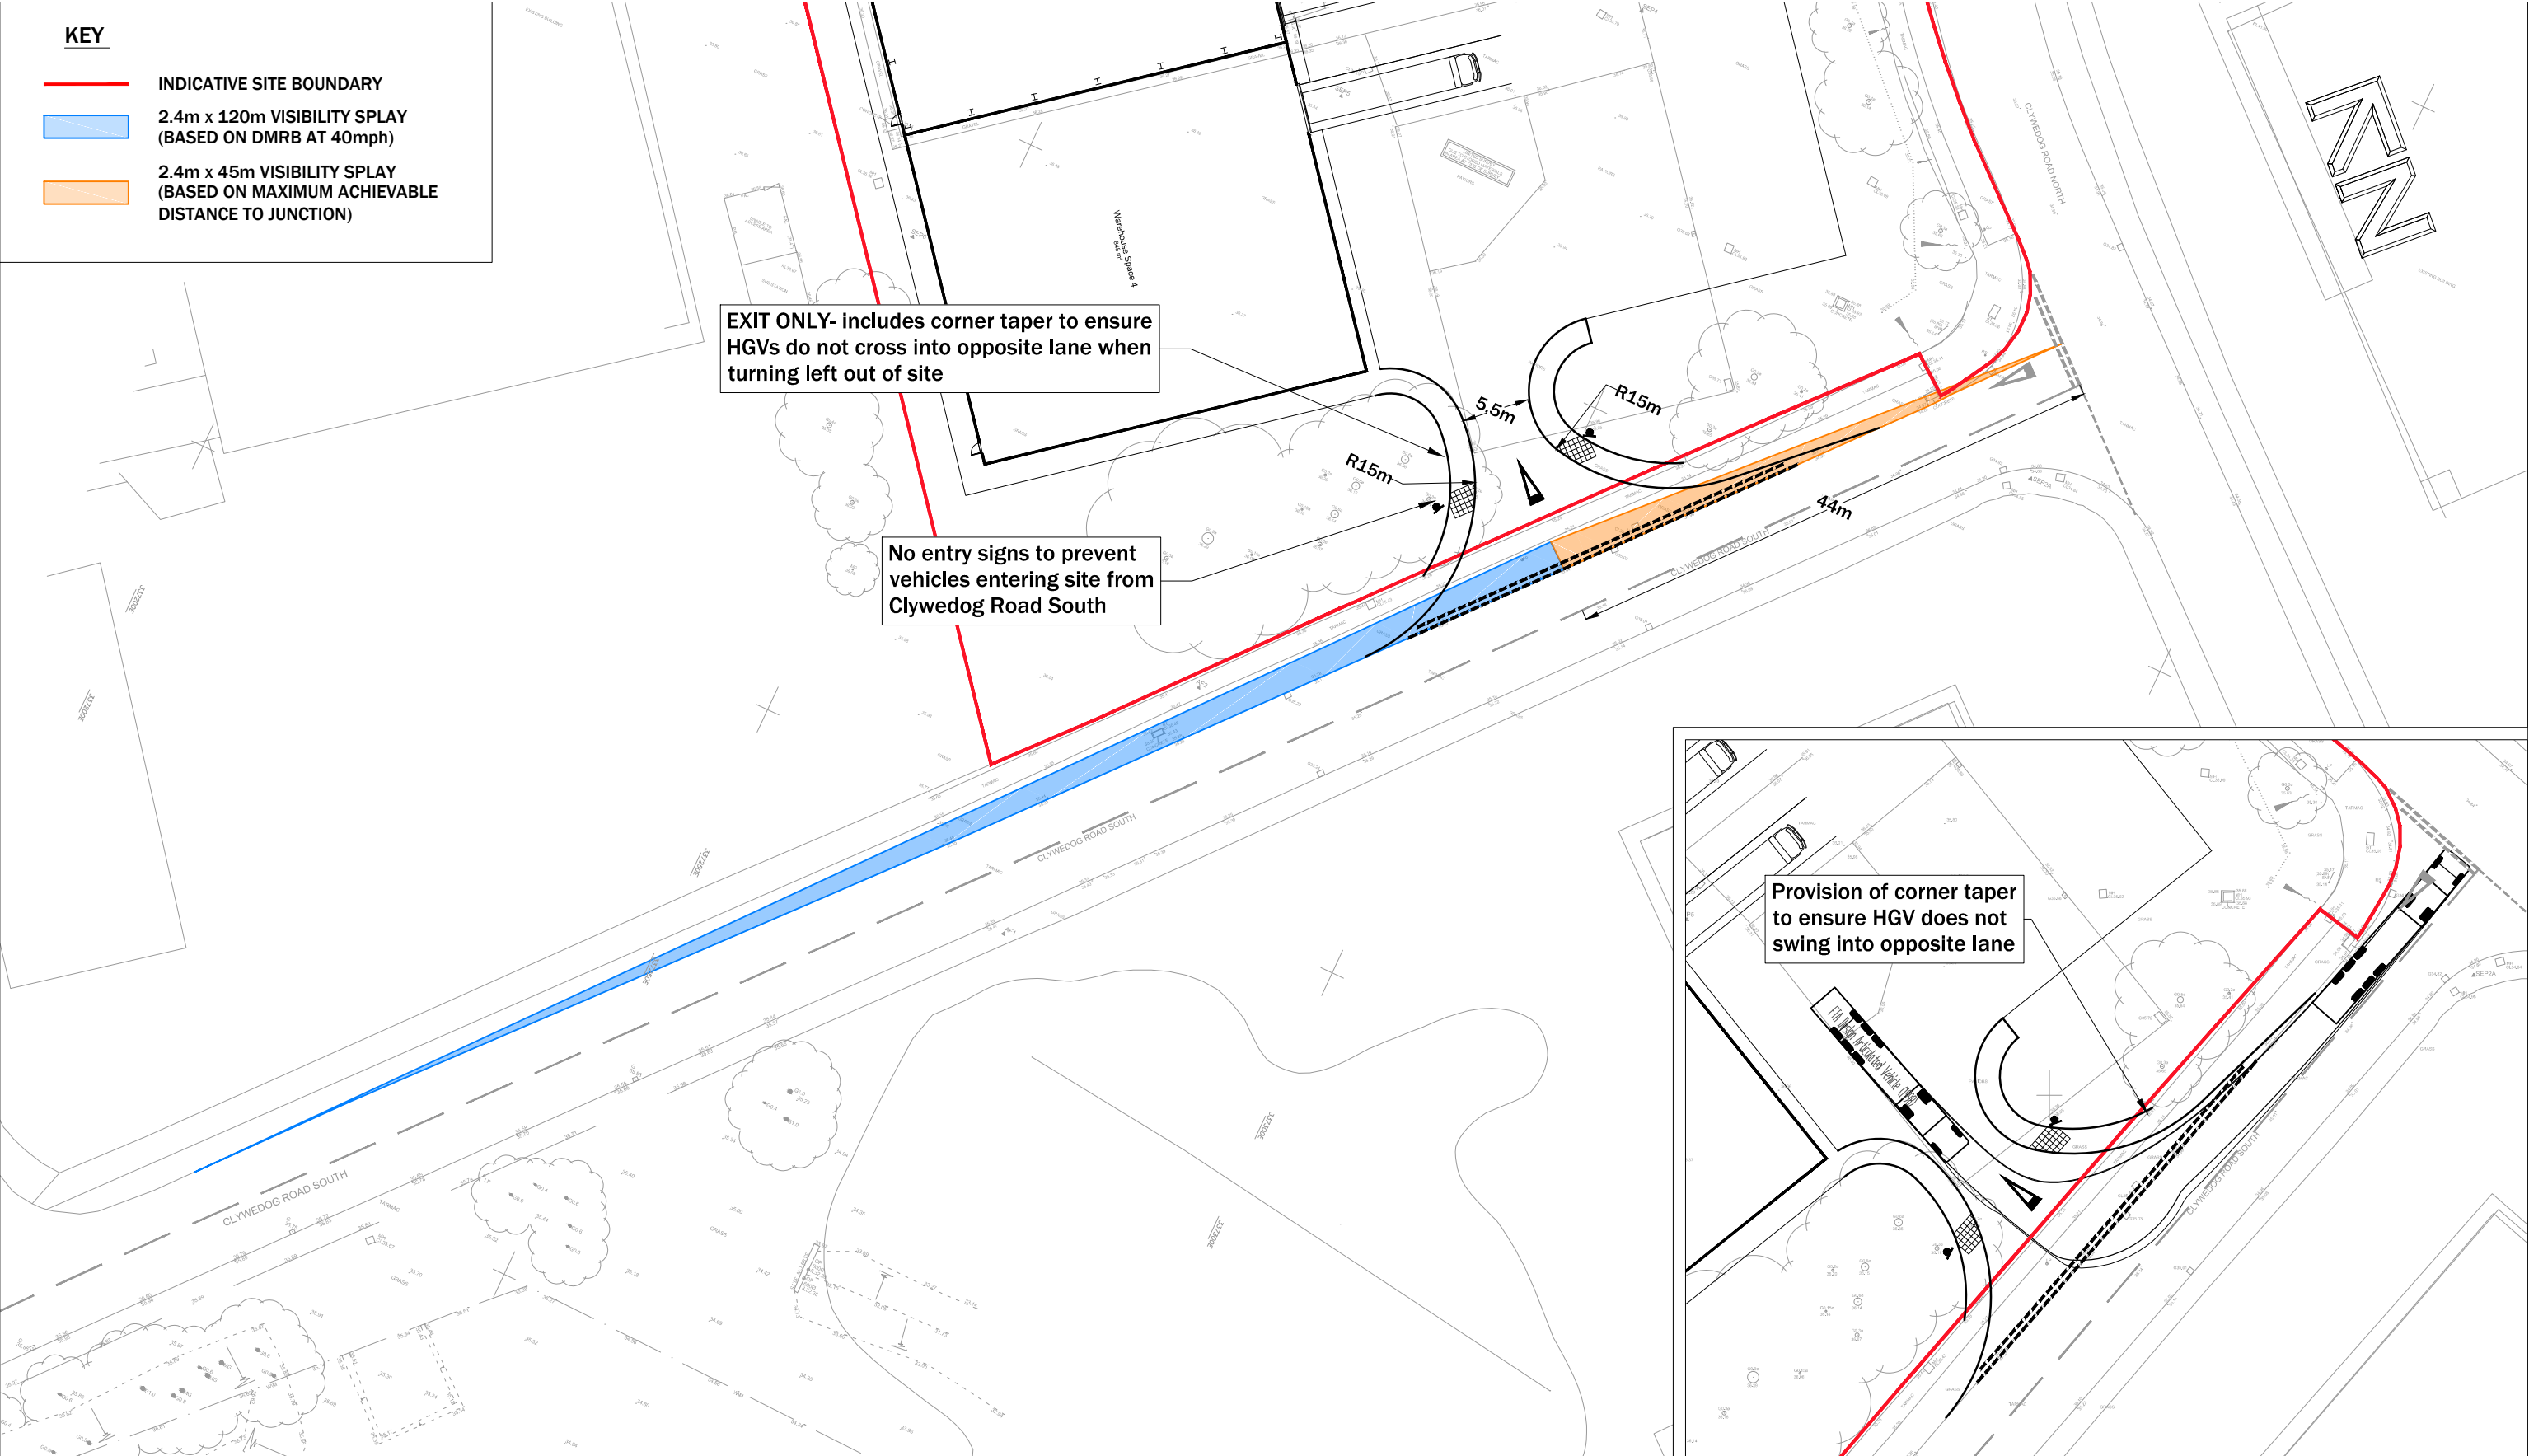

 9 Hurricane Court Liverpool International Business Park Estuary Boulevard Liverpool L24 8RL www.primetp.co.uk 0151 728 1860	C	18.08.23	CM	UPDATE TO TACTILE PAVING LATEST SITE LAYOUT EXIT ONLY	Project	DRAGON PACKAGING, CLYWEDOG ROAD SOUTH	Drawn by	Issue date
	B	19.08.22	VB				VB	07 MARCH 2022
	A	01.07.22	VB					
	Rev	Date	By	Revision notes			Scale(s)	
Status	FINAL				Title	PROPOSED ACCESS STRATEGY	1:500 @ A3	
							Drawing No	P22015-001C