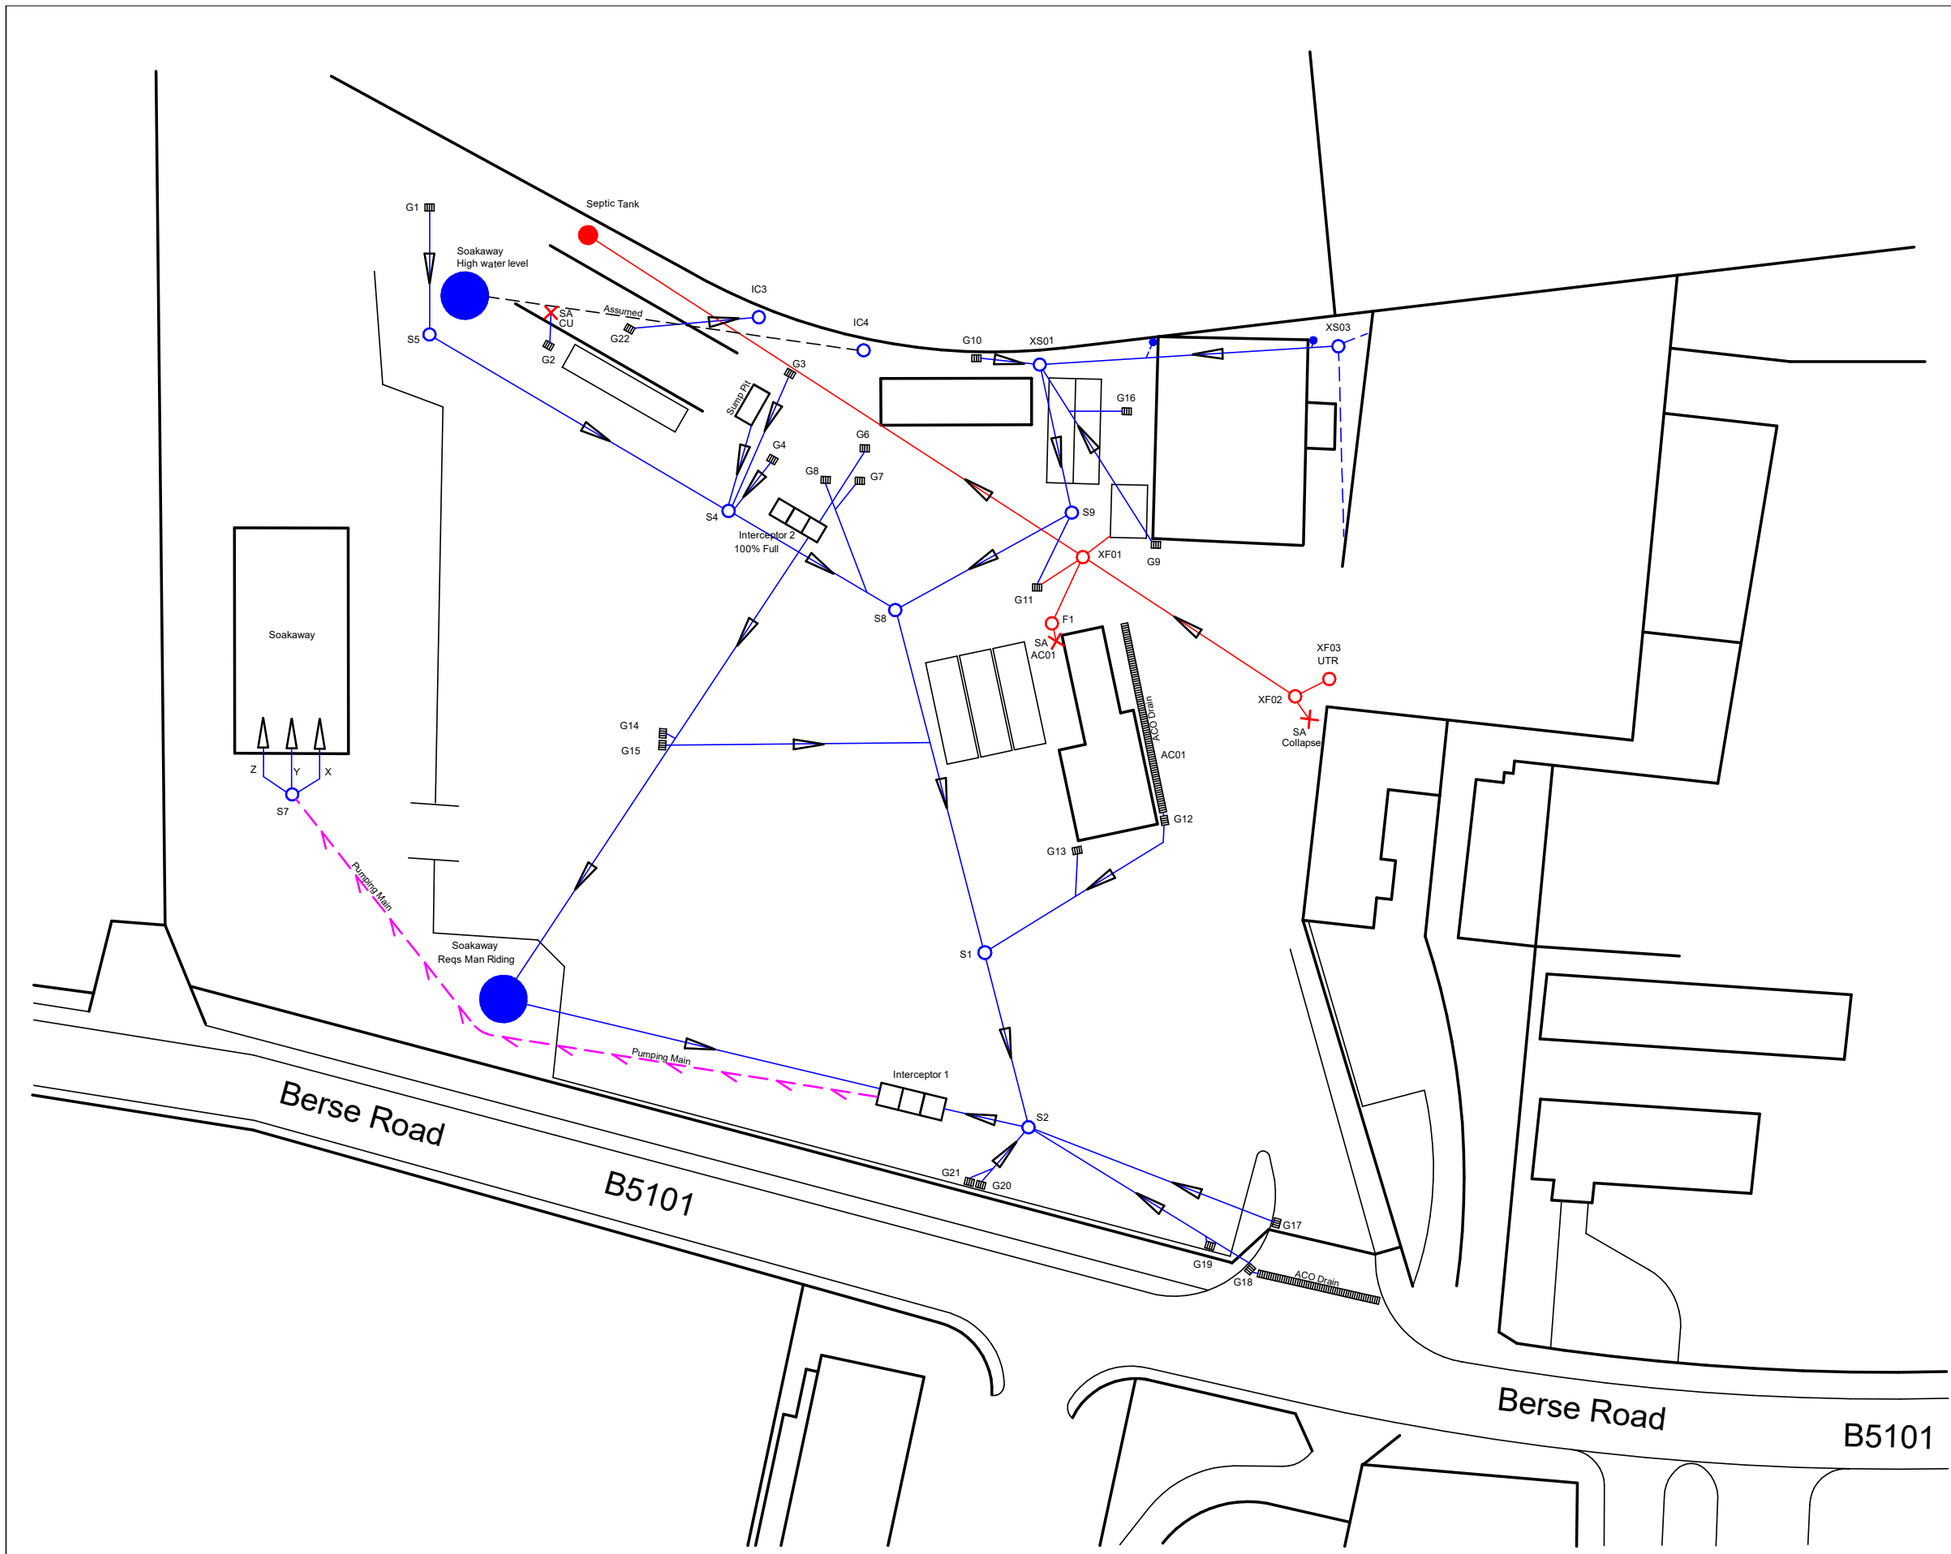


DRAINAGE & SEWER LEGEND.

- Combined Water Drain / Sewer
- Foul Water Drain / Sewer
- Surface Water Drain / Sewer
- Pumping Main
- Trade Effluent Drain / Sewer
- Direction of Flow
- Assumed Route of Combined Water
- Assumed Route of Foul Water
- Assumed Route of Surface Water
- Road Gully
- Soil Vent Pipe / Sub Stack
- Rain Water Pipe
- Rodding Eye
- Waste Gully
- Rainwater Gully
- Aco Drain / Strip Gully (Grate)
- Aco Drain / Strip Gully (Slot)
- Point Of Abandonment
- CIPP Patch Position

- Combined Water Manhole
- Foul Water Manhole
- Surface Water Manhole
- Pumping Station
- Trade Effluent Manhole
- Petrol Interceptor
- Combined Water Inspection Chamber
- Foul Water Inspection Chamber
- Surface Water Inspection Chamber
- Catchpit / Soakaway
- Septic Tank / Cesspit
- Grease Trap
- Winser Trap
- Buchan Trap
- Surface Water Outfall
- Surface Water Inlet
- Aco Drain / Strip Gully Access Point
- Point Of Interest
- Tree

DRAINAGE/SEWER ACRONYMS.

MH	Manhole
IC	Inspection Chamber
CW	Combined Water
FW	Foul Water
SW	Surface Water
GY	Gully
RWP	Rain Water Pipe
SVP	Soil Vent Pipe
RE	Rodding Eye
INT	Interceptor
SA	Survey Abandoned
UTR	Unable To Raise
UTGA	Unable To Gain Access
CU	Camera Underwater

octane
draincare ltd

HEAD OFFICE :
OCTANE HOUSE. PEACE STREET.
BRADFORD. BD4 8UF.

OFFICE NUMBER :
0113 2012 460.

CLIENT : ARRIVA UK BUS.	SITE LOCATION : WREXHAM DEPOT. BERSE ROAD.
DRAWN : GARY SAUNDERS.	DRG No : GS-200-128.
SCALE : NOT TO SCALE.	DATE : 25 & 26/04/2023.