



Proposed Selectaglaze Series 42 fixed light glazing

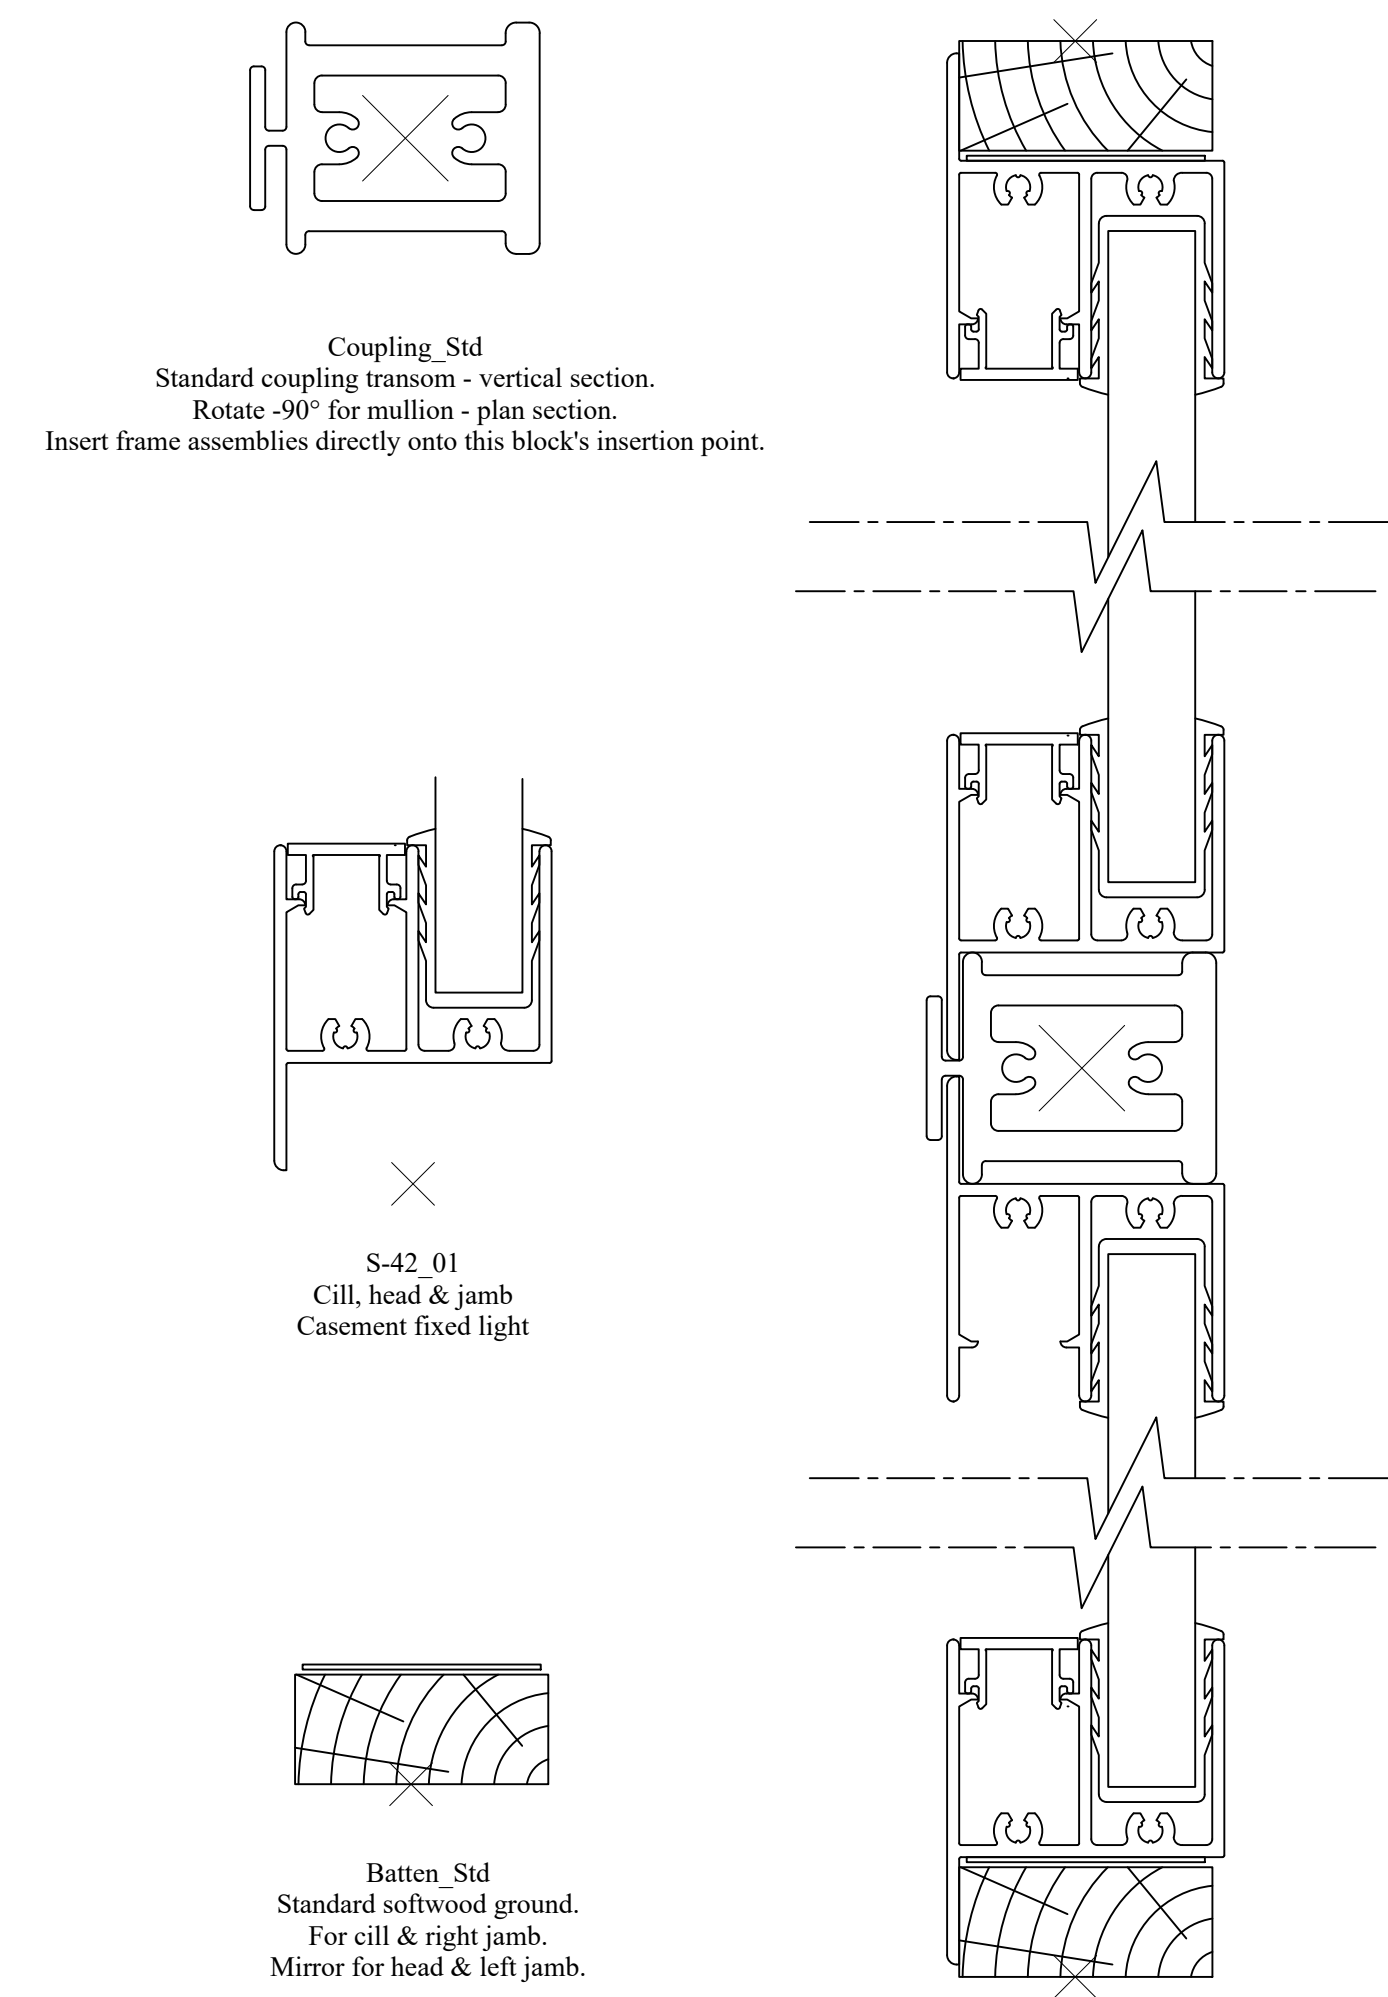

Secondary glazing section details 1:1

Please note;
Glass to be specified and installed to meet
section 9.1.3 of the environmental noise
survey prepared by Noise.co.uk

Secondary glazing details

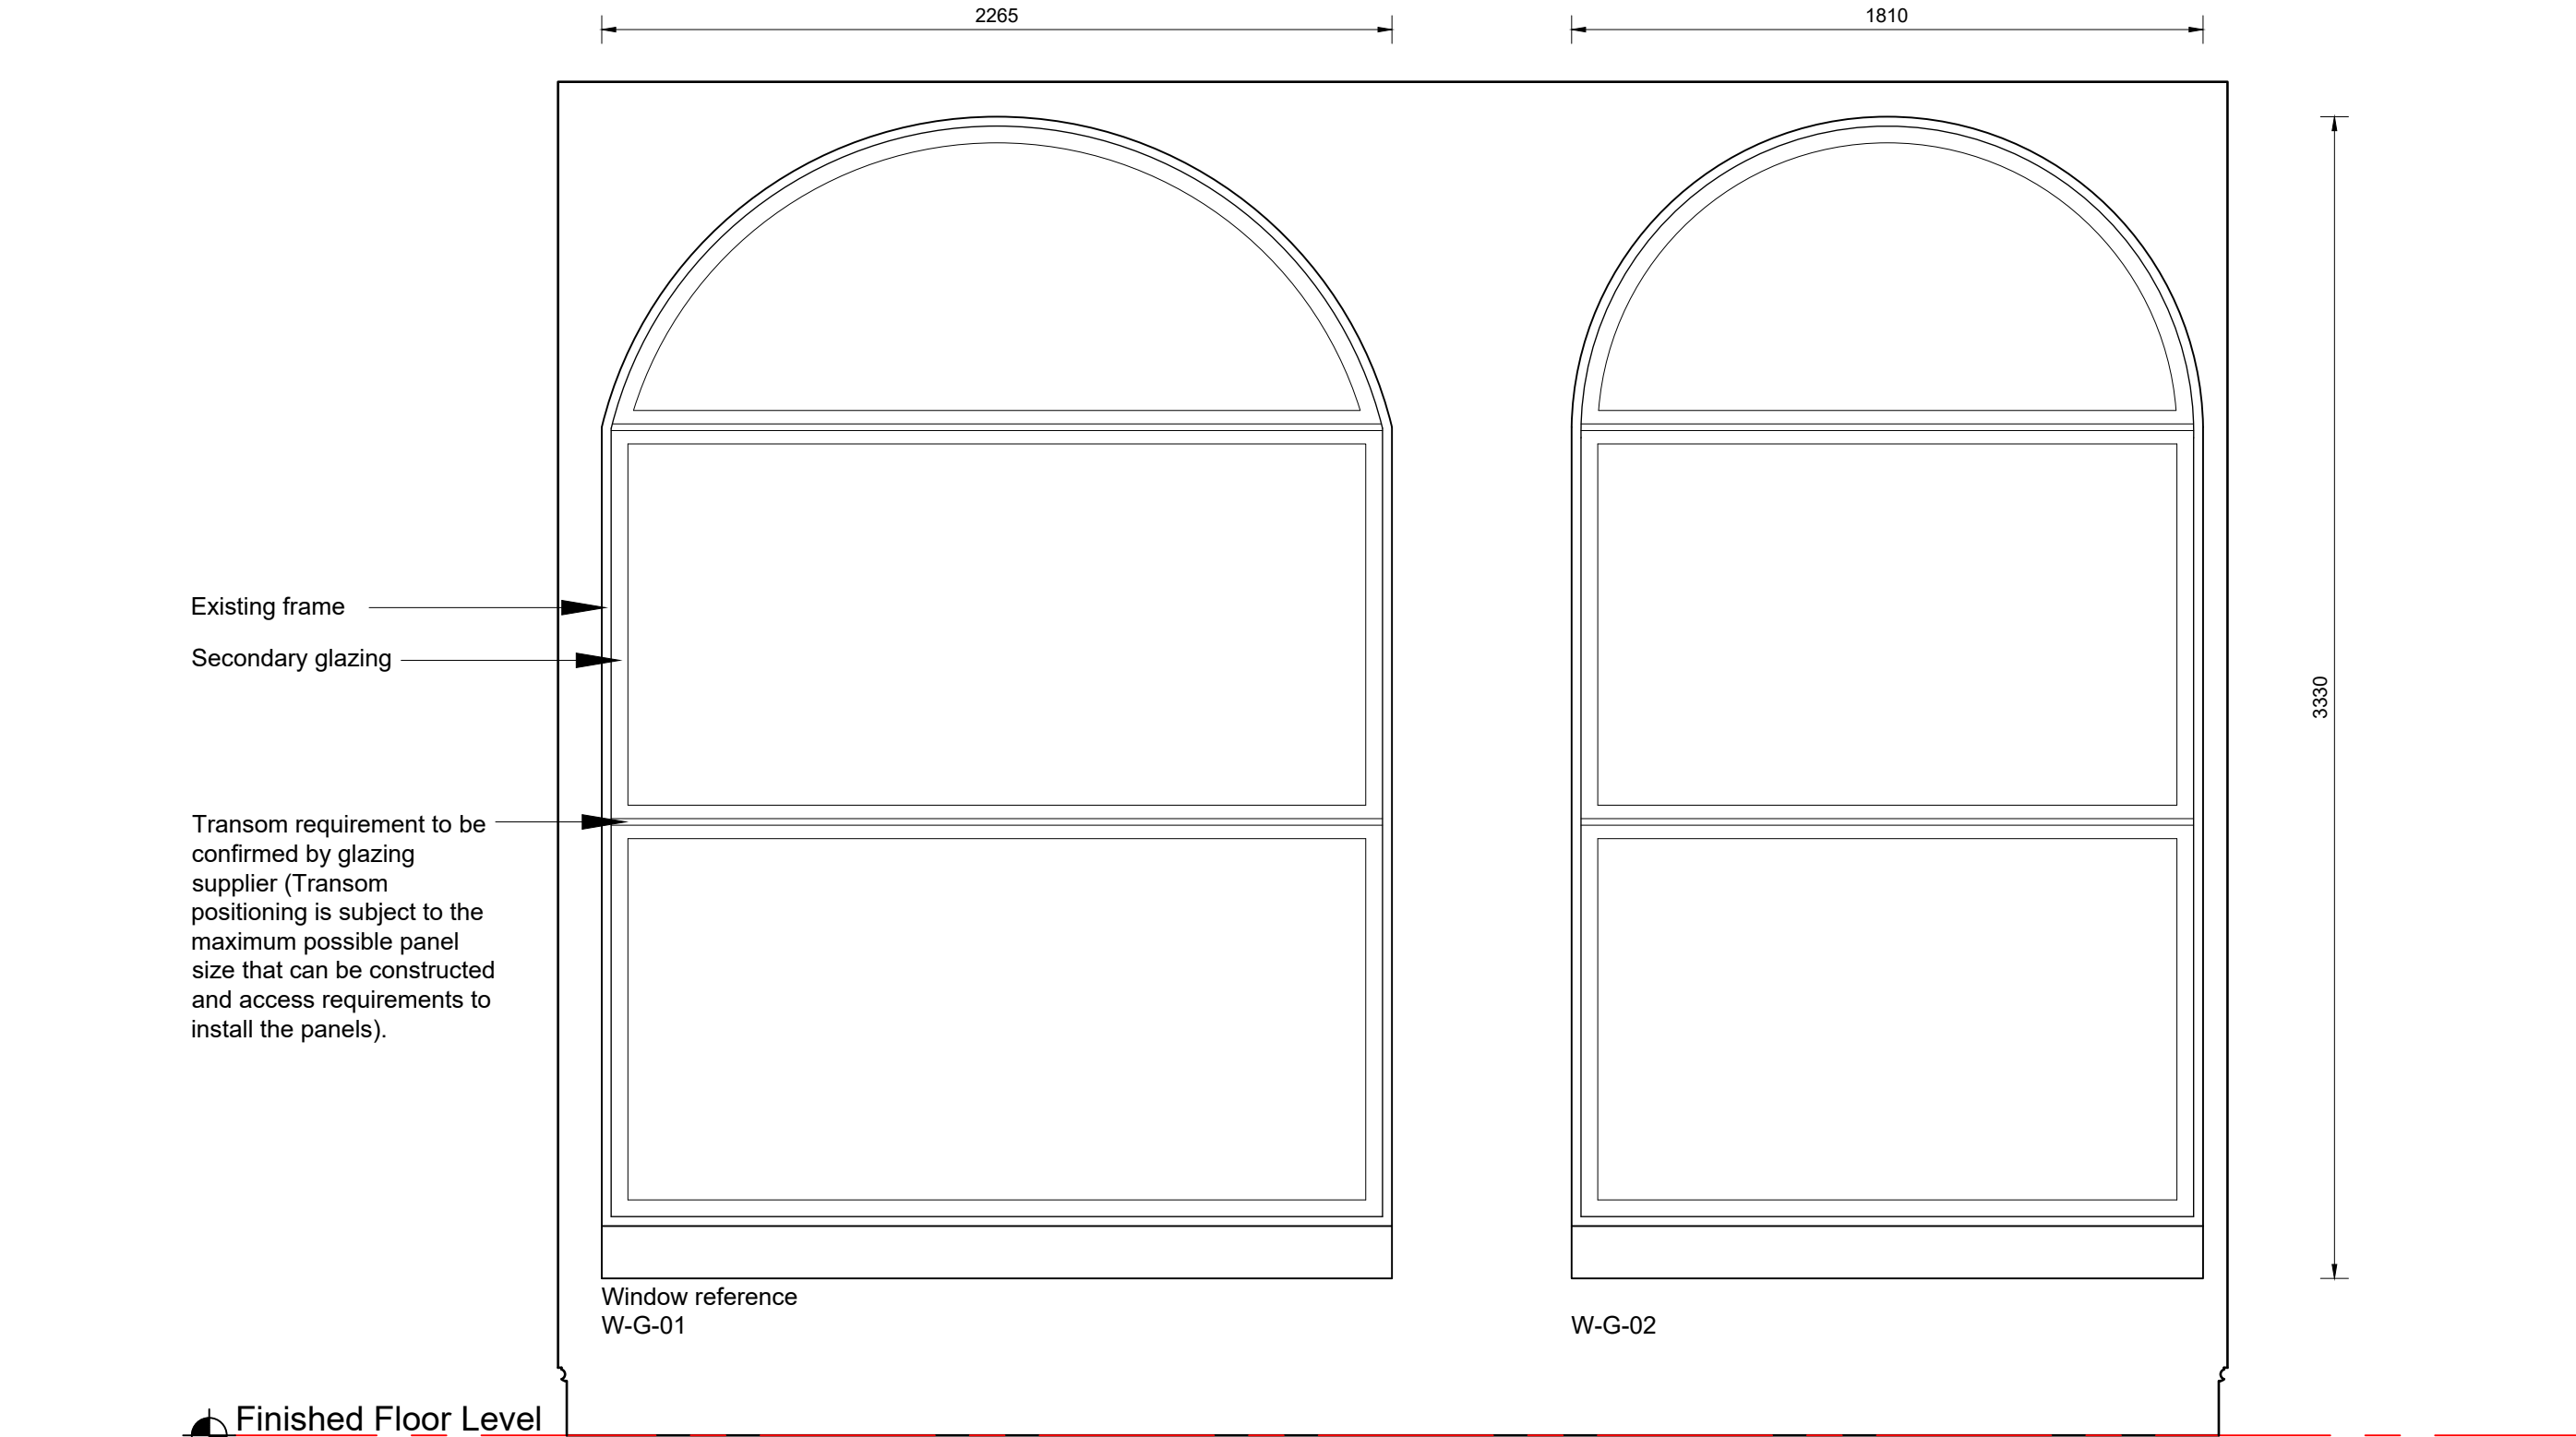

Internal Elevation 1:20



FEATURES		FRAME COLOUR	
• 20mm glass edge cover		Stock finish is white HIPCA 9910 semi-gloss	
• Concealed room side fixing channel		Any standard powder paint, wood grain finish or anodised finish to order	
• Rectangular frames may be linked with a colour matched aluminium transom/mullion section			
DIMENSIONS		OPTIONS	
Recommended maximum frame		Glazing	6mm to 12.04mm
Format	Height (mm)	Frames	Curved head, jamb or full circle – minimum radius 400mm
FIXED PANE	3000		
Minimum (h)300mm x (w)300mm			
Fixed panels used on their own should be subject to a risk assessment covering means of escape and condensation management			

Planning

 HDS Architectural Services, The Foundry, 15 York Street, Wrexham LL13 8LW Tel (01978) 345250 www.hdsarchitectural.co.uk	Project; 33 High Street, Wrexham, LL13 8HY	Dwg No; HS/PD/08	Date; 11.03.24
	Title; 08-Secondary glazing details	Scale (A2); 1:1/20	Revision;