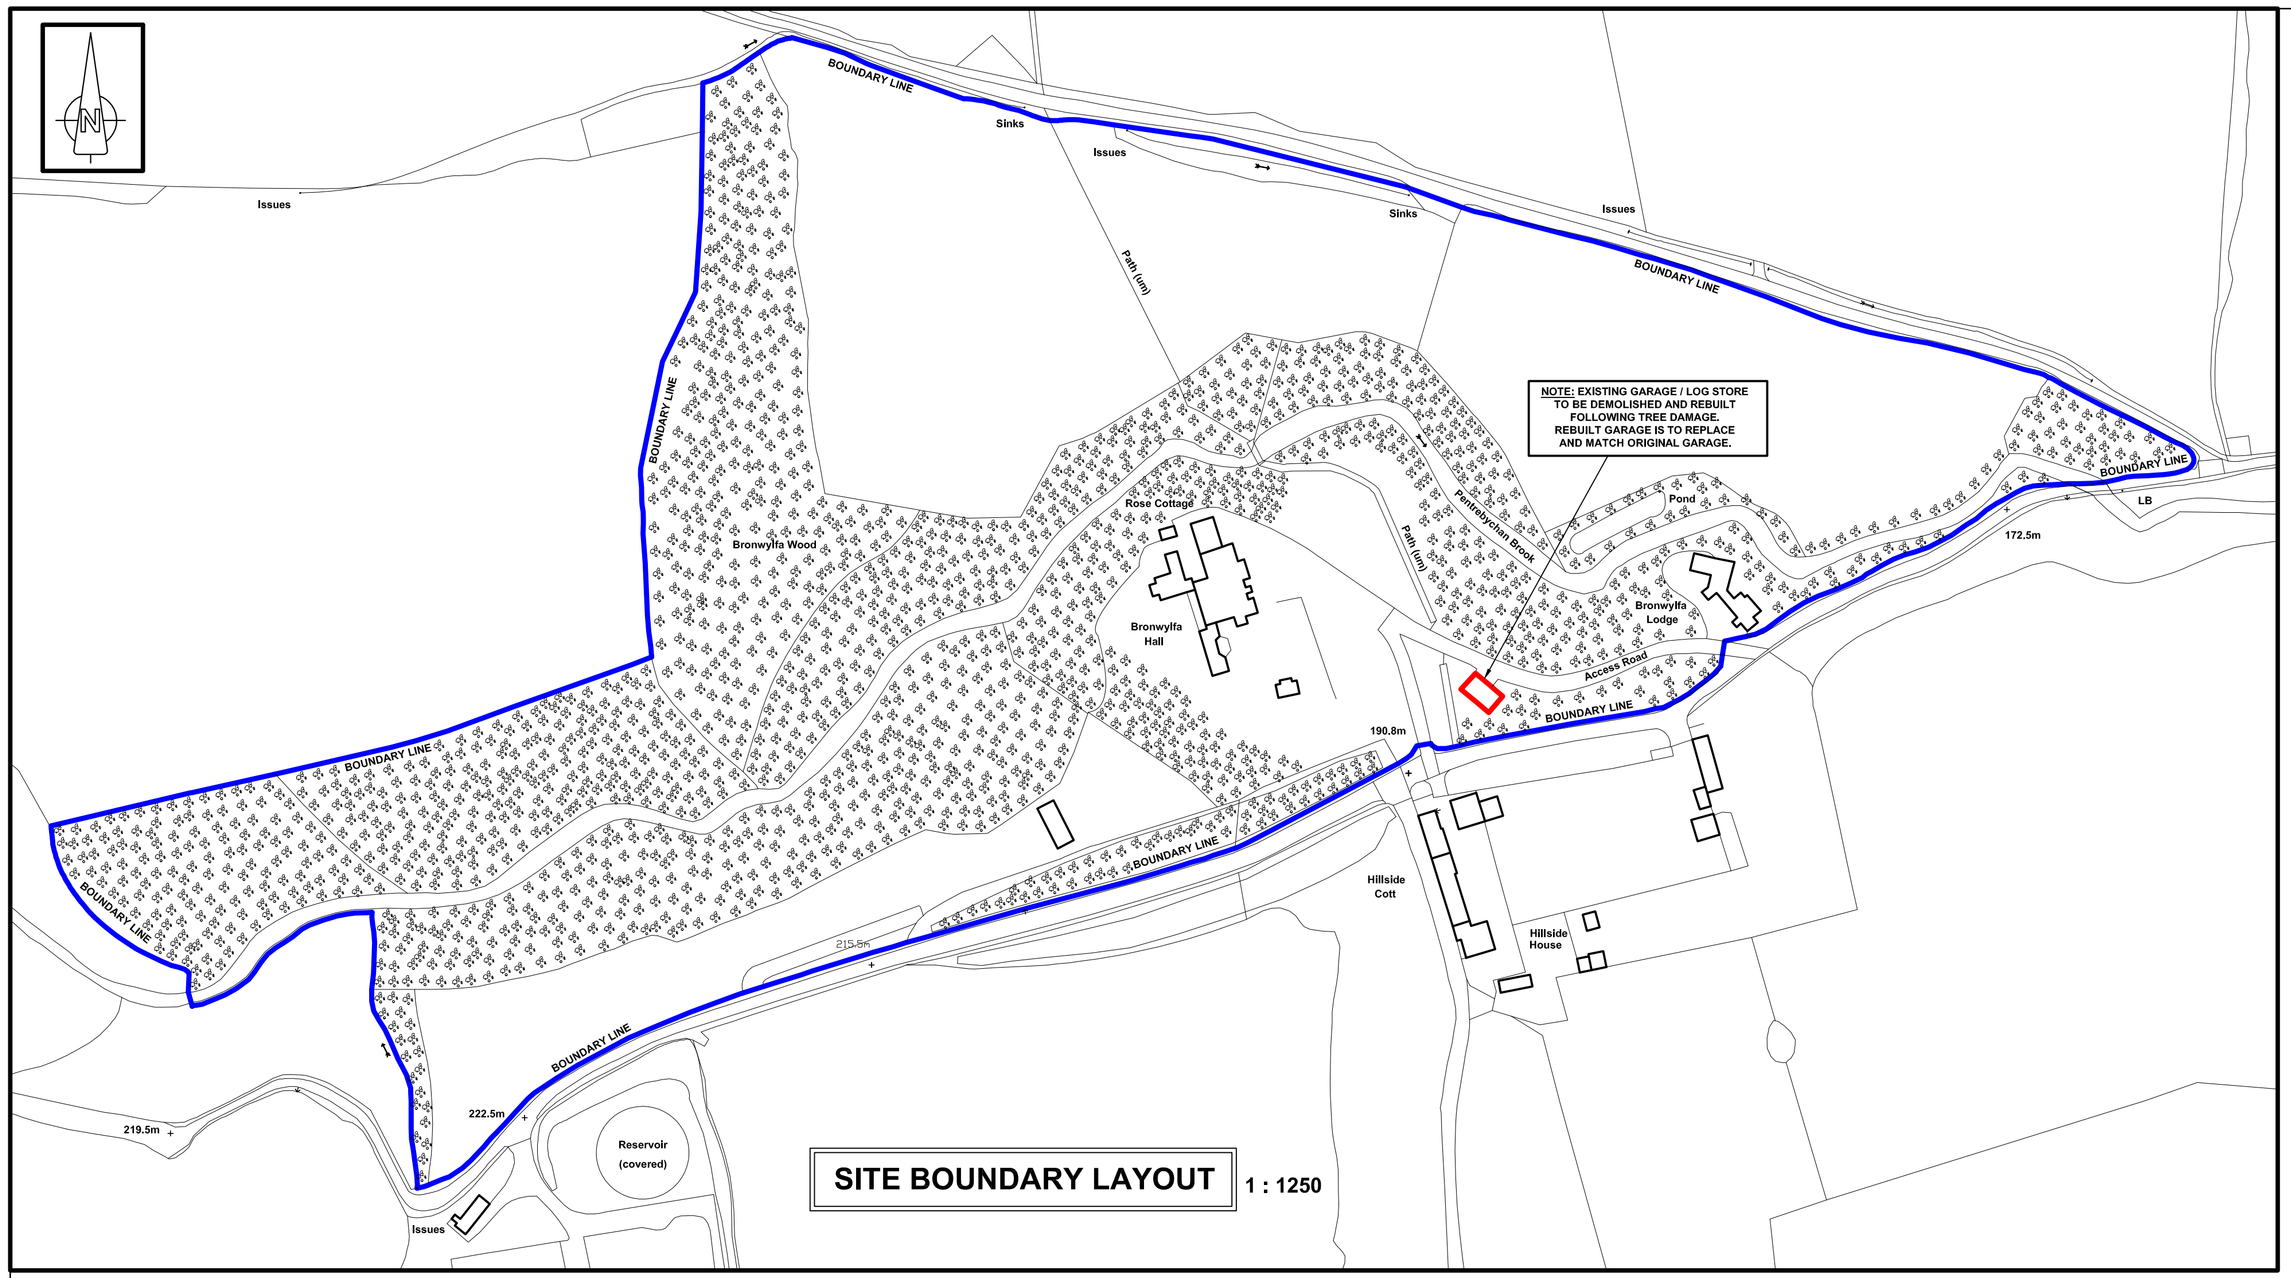


HEALTH AND SAFETY INFORMATION

IN ADDITION TO THE HAZARDS / RISKS NORMALLY ASSOCIATED WITH THE TYPES OF WORK DETAILED ON THIS DRAWING, NOTE THE FOLLOWING

CONSTRUCTION:-

MAINTENANCE / CLEANING / OPERATION:-

DECOMMISSIONING / DEMOLITION:-

Notes

1. THIS DRAWING IS TO BE READ IN CONJUNCTION WITH ALL DRAWINGS No.s E22421 /
2. ALL SETTING-OUT DIMENSIONS, LEVELS AND HEIGHTS TO BE CONFIRMED ON SITE PRIOR TO ANY FABRICATION WORKS.
3. ON NO ACCOUNT SHOULD THIS DRAWING BE SCALED-OFF.

Ref.	Revision	Date

Title

BRONWYLFA HALL LODGE, BRONWYLFA, WREXHAM. LL14 4LD.

REBUILDING WORKS TO GARAGE FOLLOWING TREE DAMAGED.

Scale AS SHOWN FOR A1 SHEET

SITE BOUNDARY LAYOUT.

WILLIAM JONES & PARTNERS
Consulting Civil & Structural Engineers
17 Saxon Road,
Southport. PR8 2AX.
Telephone 0151 298 1937
Mobile 07718527253
E-mail: info@williamjonesandpartners.co.uk

Drawing No. E22421 / 06