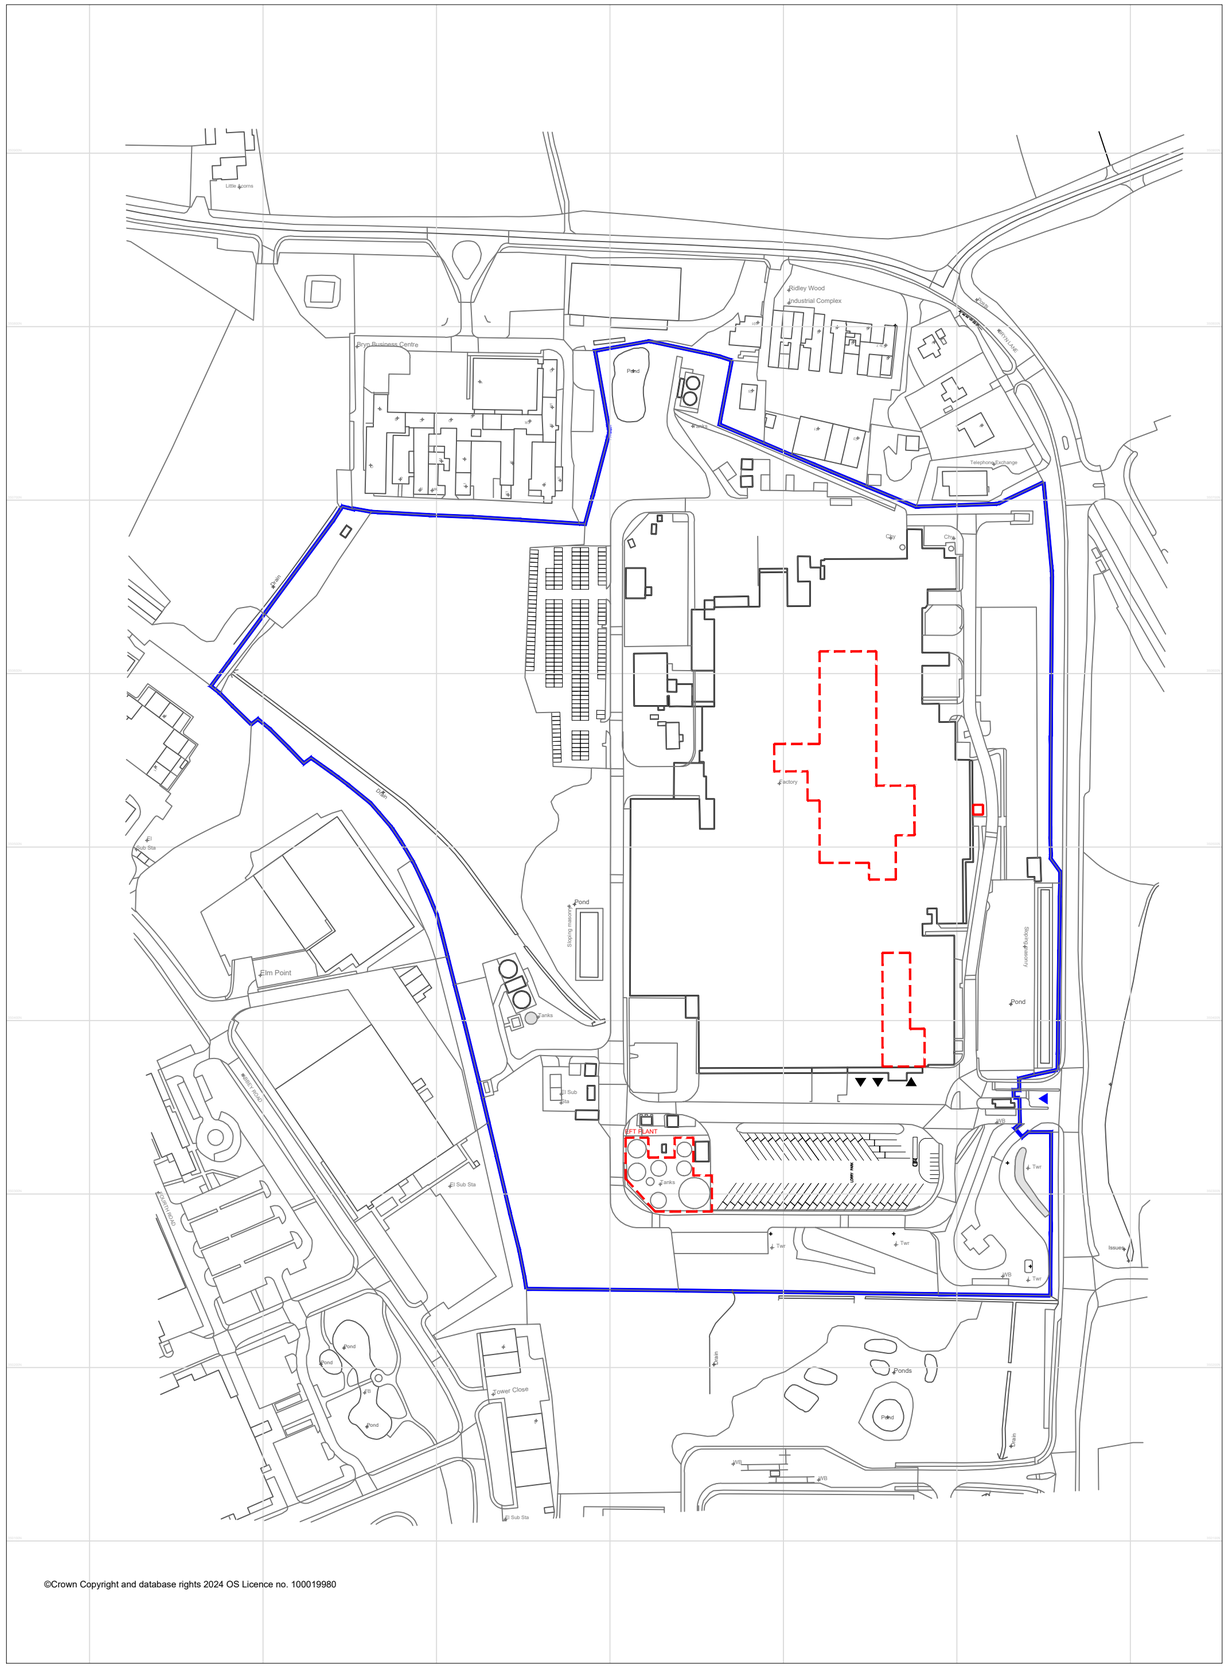


©Crown Copyright and database rights 2024 OS Licence no. 100019980

N

0 1:2500 125m

LEGEND:

- wider ownership
- application boundary ~ 8 277 m²
- site entrance

DESIGN COMPANY

blue PROJECTS

BLUE PROJECTS UK LIMITED
Station House, Stamford New Rd,
Altrincham WA14 1EP, United Kingdom

CLIENT

Kellanova, Wrexham

Kellanova

PROJECT NAME

BREAKTHROUGH PROJECT

RECONSTRUCTION OF THE PRODUCTION BUILDING ALONG WITH PRODUCTION AND PACKAGING LINES

ADRESS Bryn Ln, Wrexham LL13 9UT

This Drawing and all the information it contains cannot be copied, reproduced or used, partially or entirely without the written agreement of Blue Projects Company and cannot be used for any other purpose but the one for which it was elaborated

DESIGNED BY	Michał Sroczyński
DRAWN BY	Joanna Sierocinska
CHECKED BY	

DRAWING NAME

Site Location Plan

DISCIPLINE	ARCHITECTURE				
PHASE	PLANNING APPLICATION				
FORMAT	A2	SCALE	1:2500	DATE	04.2025

SITE NUMBER	DISCIPLINE	PLANT NUMBER	DRAWING	NUMBER	REVISION
W	C	00000	ASIT	000001	00