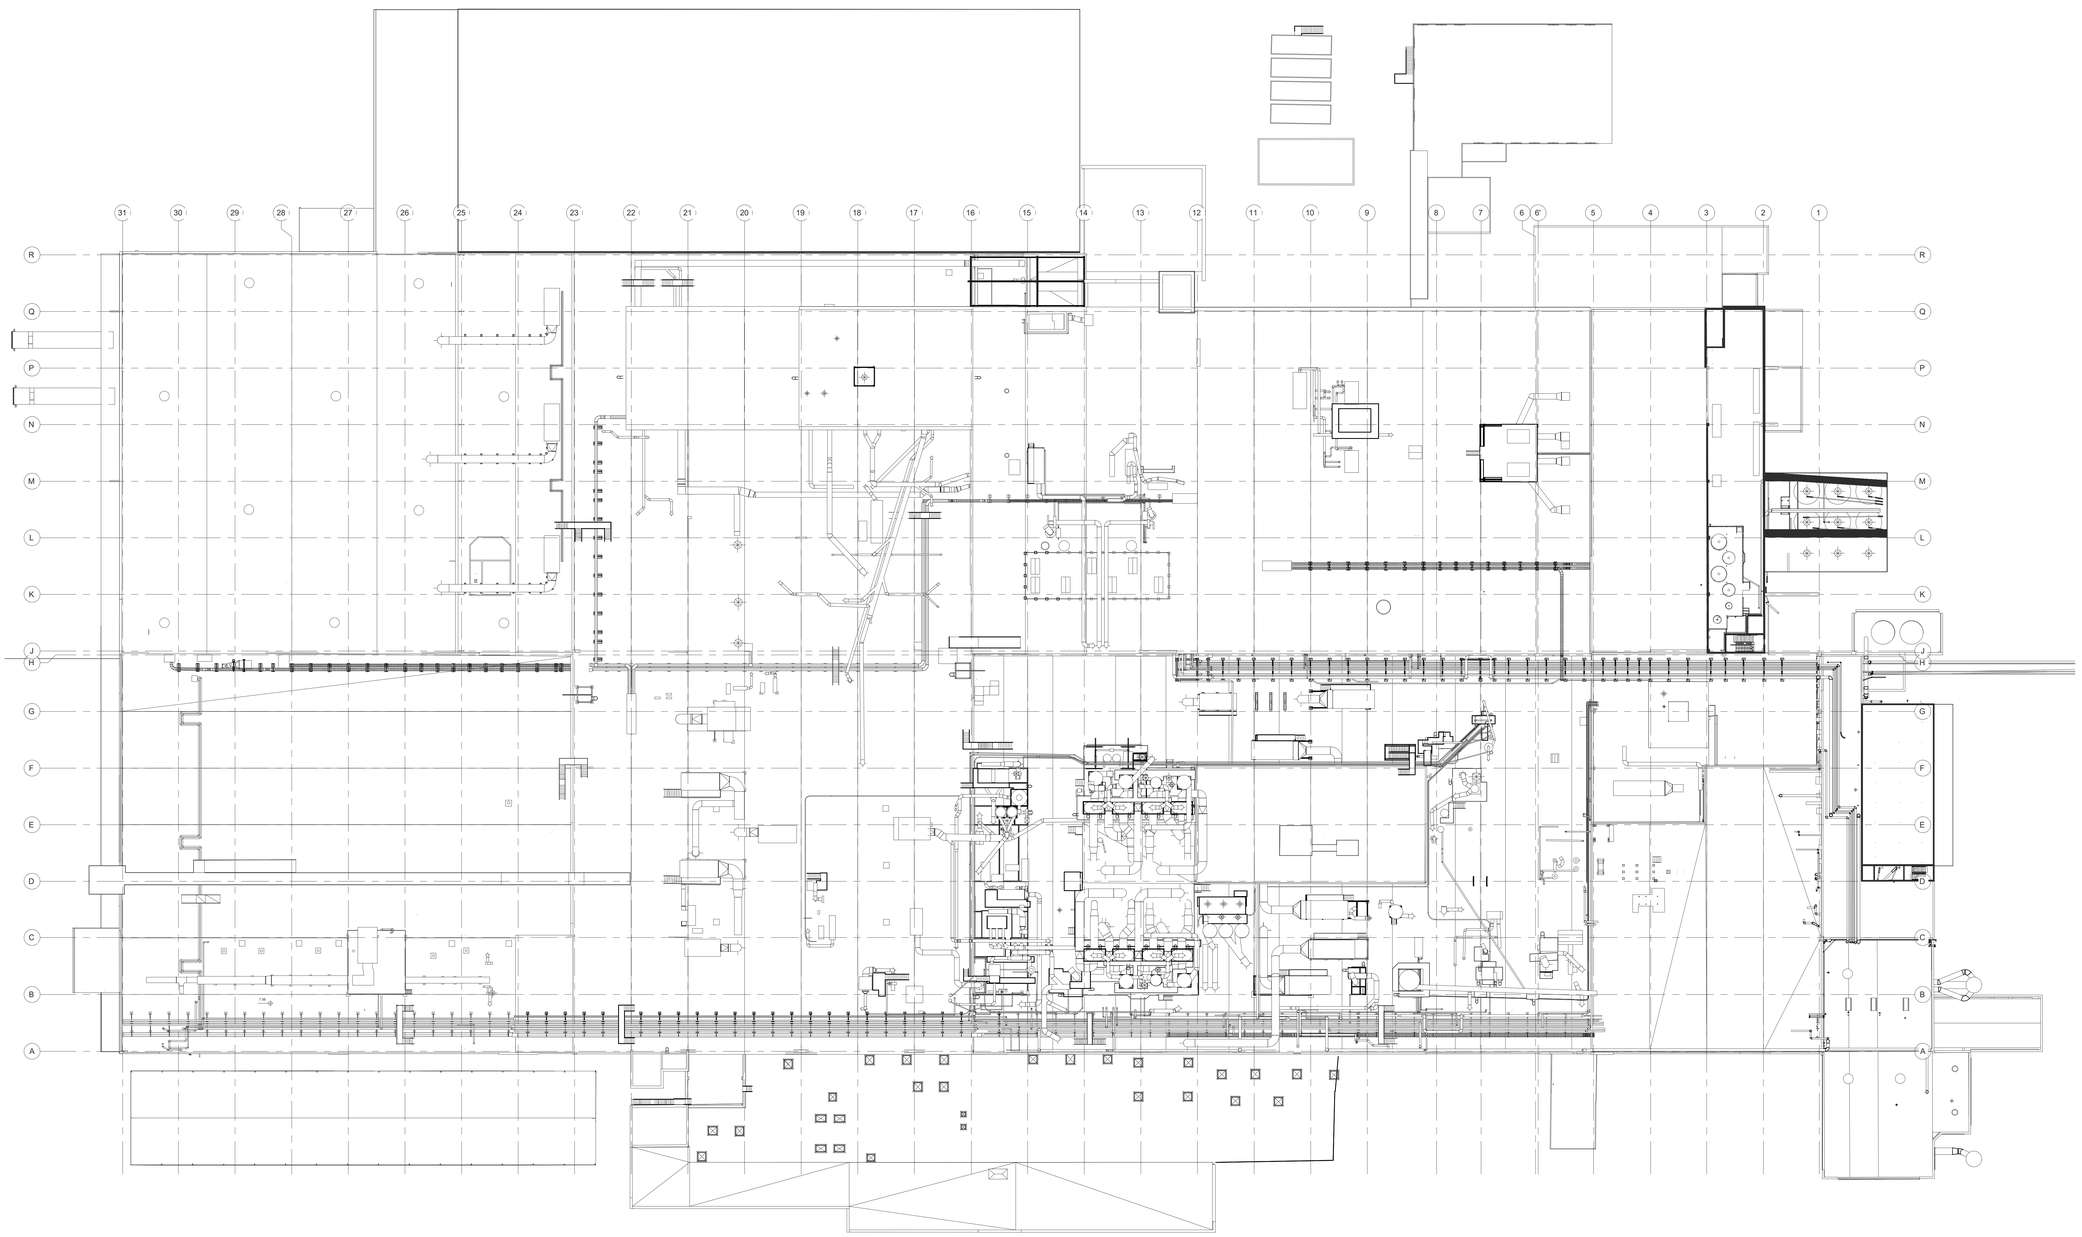


DESIGN COMPANY
blue PROJECTS
BLUE PROJECTS UK LIMITED
Station House, Stamford New Rd,
Altrincham WA14 1EP, United Kingdom

CLIENT
Kellanova, Wrexham
Kellanova

PROJECT NAME
BREAKTHROUGH PROJECT

RECONSTRUCTION OF THE PRODUCTION BUILDING ALONG WITH PRODUCTION AND PACKAGING LINES

ADRESS Bryn Ln, Wrexham LL13 9UT

This Drawing and all the information it contains cannot be copied, reproduced or used, partially or entirely without the written agreement of Blue Projects Company and cannot be used for any other purpose but the one for which it was elaborated

DESIGNED BY	
DRAWN BY	Michał Sroczyński
	Joanna Sierocinska
CHECKED BY	

DRAWING NAME
Existing Roof Layout Plan

DISCIPLINE	ARCHITECTURE				
PHASE	PLANNING APPLICATION				
FORMAT	A0	SCALE	1:350	DATE	04.2025

SITE NUMBER	DISCIPLINE	PLANT NUMBER	DRAWING	NUMBER	REVISION
W	G	00000	ALAY	000201	00