
Proposed Garden layout

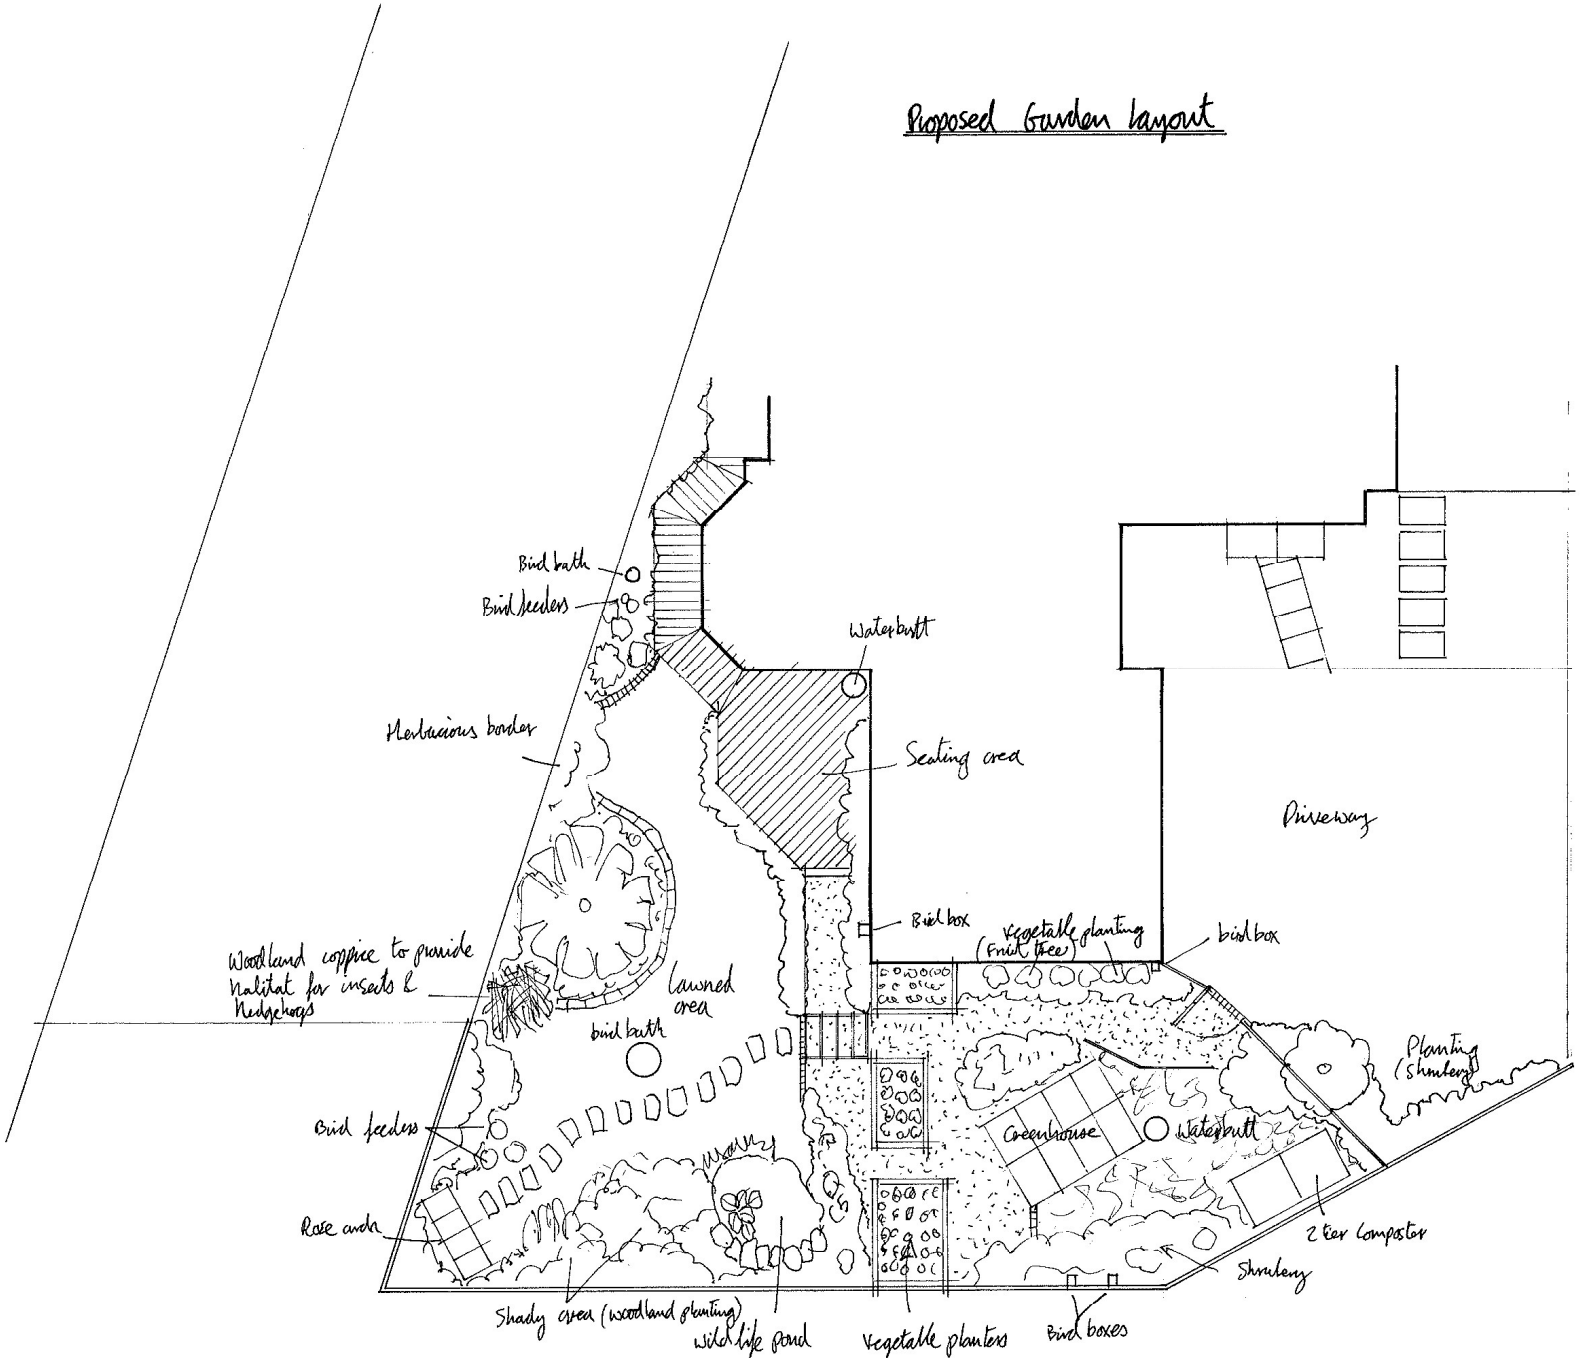

Representation of proposed garden layout in order to increase wildlife attraction to garden.

Proposed change of use application at 19 Lower School Drive, Rusalm for Mr K Jones 28th April 2025