
# Enlargement of location plan (showing proposed change of use land)

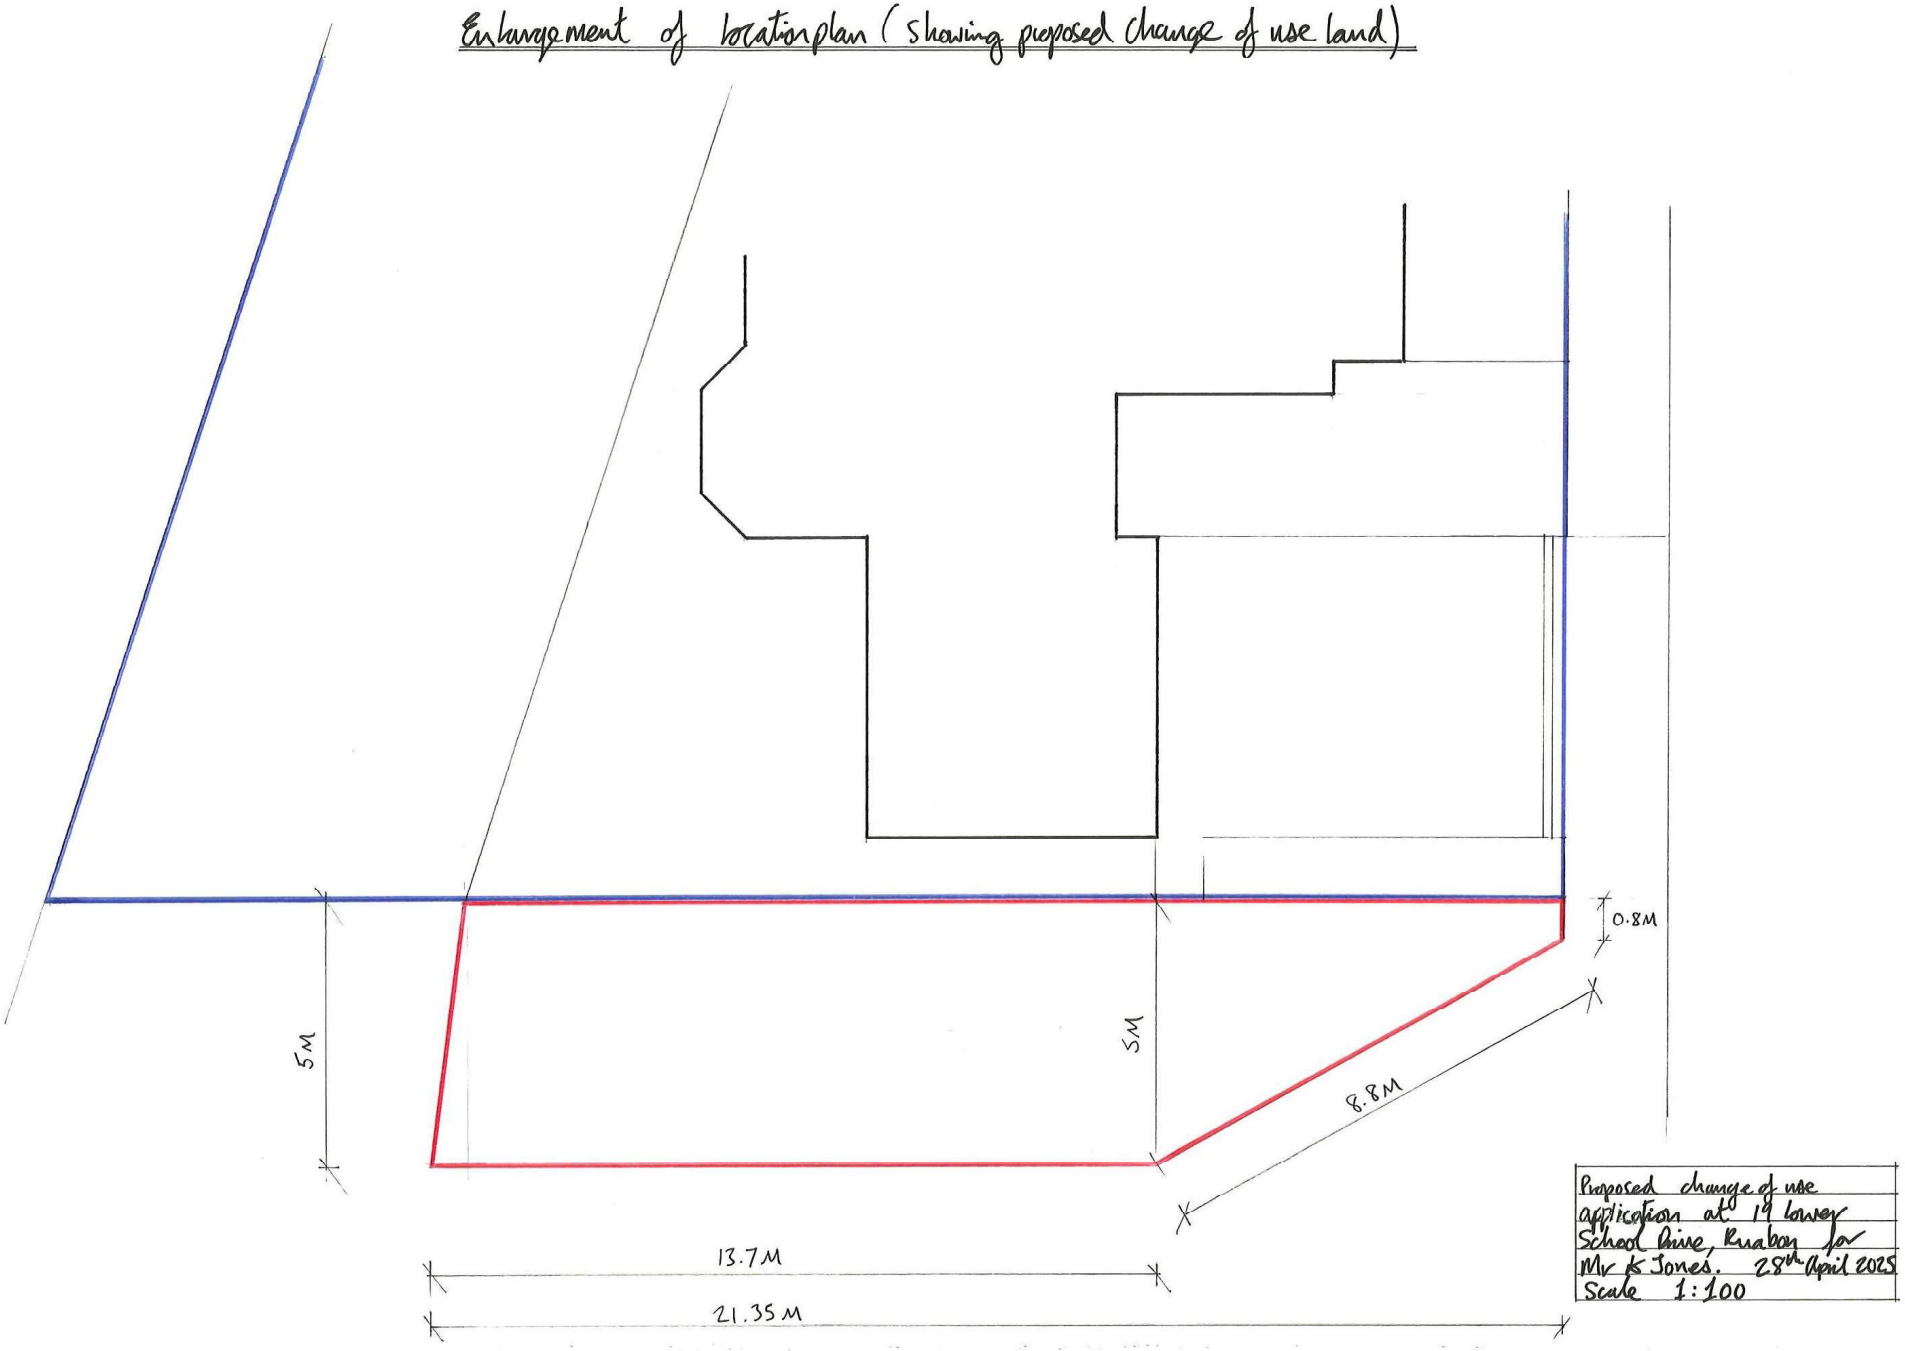


Proposed change of use application at 19 Lower School Drive, Ruabon for Mr & Jones. 28th April 2025
Scale 1:100