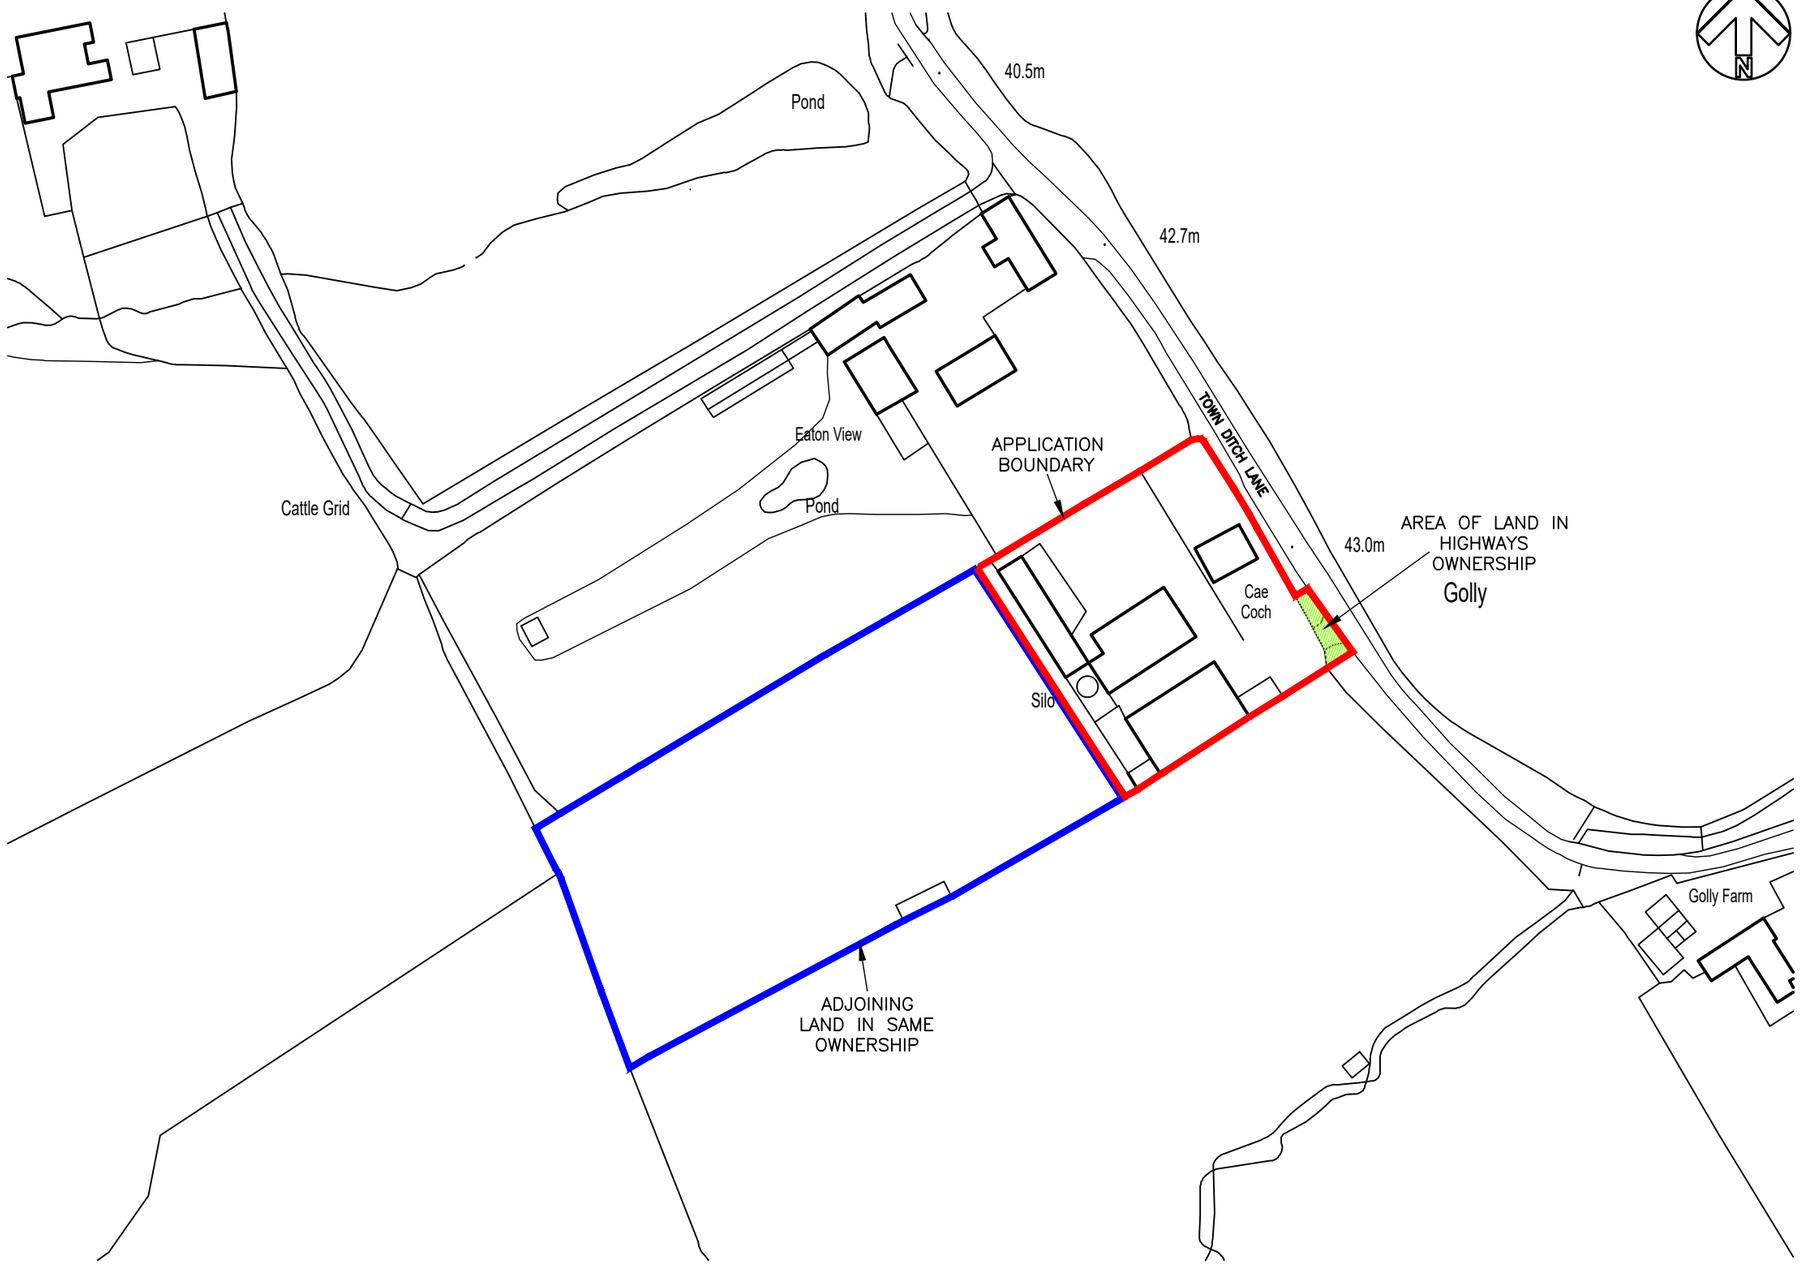


Crown Copyright.
All rights reserved.
Licence Number 100005046

1:1250

25m 0 25m 50m 75m 100m 125m

APPROX SITE AREA: 0.290 hectares (0.717 acres)

BASED ON ASSUMED BOUNDARY ON O.S. MAP – SITE SURVEY REQUIRED TO CHECK ACTUAL AREA

NOTES:

THIS DRAWING IS THE PROPERTY OF McCORMICK ARCHITECTURE LTD AND COPYRIGHT IS RESERVED BY THEM. THE DRAWING IS NOT TO BE COPIED OR DISCLOSED BY OR TO ANY UNAUTHORISED PERSONS WITHOUT THE WRITTEN CONSENT OF McCORMICK ARCHITECTURE LTD.
McCORMICK ARCHITECTURE LTD TAKE NO RESPONSIBILITY FOR ANY DIMENSIONS OBTAINED BY SCALING FROM THIS DRAWING. IF NO DIMENSION IS SHOWN THE RECIPIENT MUST ASCERTAIN THE DIMENSION SPECIFICALLY FROM THE ARCHITECT OR BY SITE MEASUREMENT. CONTRACTORS TO CHECK ALL DIMENSIONS ON SITE AND TO REPORT ANY DISCREPANCIES. ELECTRONIC ISSUE VERSIONS OF THIS DRAWING ARE NOT TO BE CHANGED BY RECIPIENTS OR 3rd PARTIES.

NOTE:
THIS DRAWING IS FOR INFORMATION PURPOSES ONLY

Revision:	By:	Date:	Chckd:
B	EWR	15/05/25	PM
NOTES UPDATED			
A	EWR	22/04/25	PM
APPLICATION BOUNDARY AND NOTES UPDATED			

McCORMICK ARCHITECTURE
THE MOORINGS, ROWTON BRIDGE ROAD,
CHRISTLETON, CHESTER. CH3 7AE
TEL: 01244 332020
email:info@mccormick-architecture.co.uk
web:www.mccormick-architecture.co.uk

Client:
MR S & MRS V DAVIES

Project:
CAE COCH, GOLLY, ROSSETT,
WREXHAM LL12 0AL

Detail:
SITE LOCATION PLAN

Status:
FOR INFORMATION

Drawn By:	Date:	Scale:
DCI	19/11/24	1:1250 @ A3

Checked By:	Date:	Signature:
PM	26/11/24	P. McCORMICK

Job No:	Drg No:	Revision:
4246/1	A(050)01	B