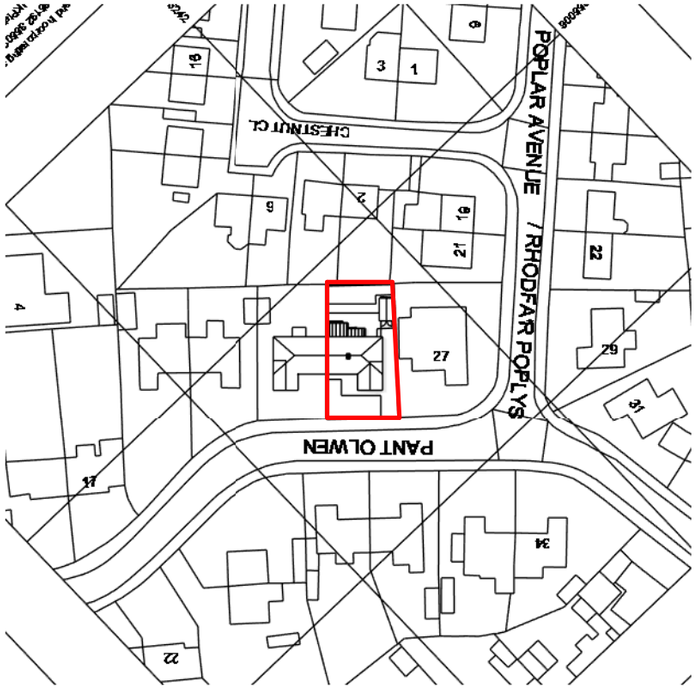


1 | Location Plan

Scale 1 : 1250

Application area

PROJECT

Pant Olwen

TITLE

Location Plan

CLIENT

Mr Clarke

SCALE (@ A3)	DATE
1 : 1250	09-05-2025

DRAWING NUMBER	REV
PO-01 - OS	A