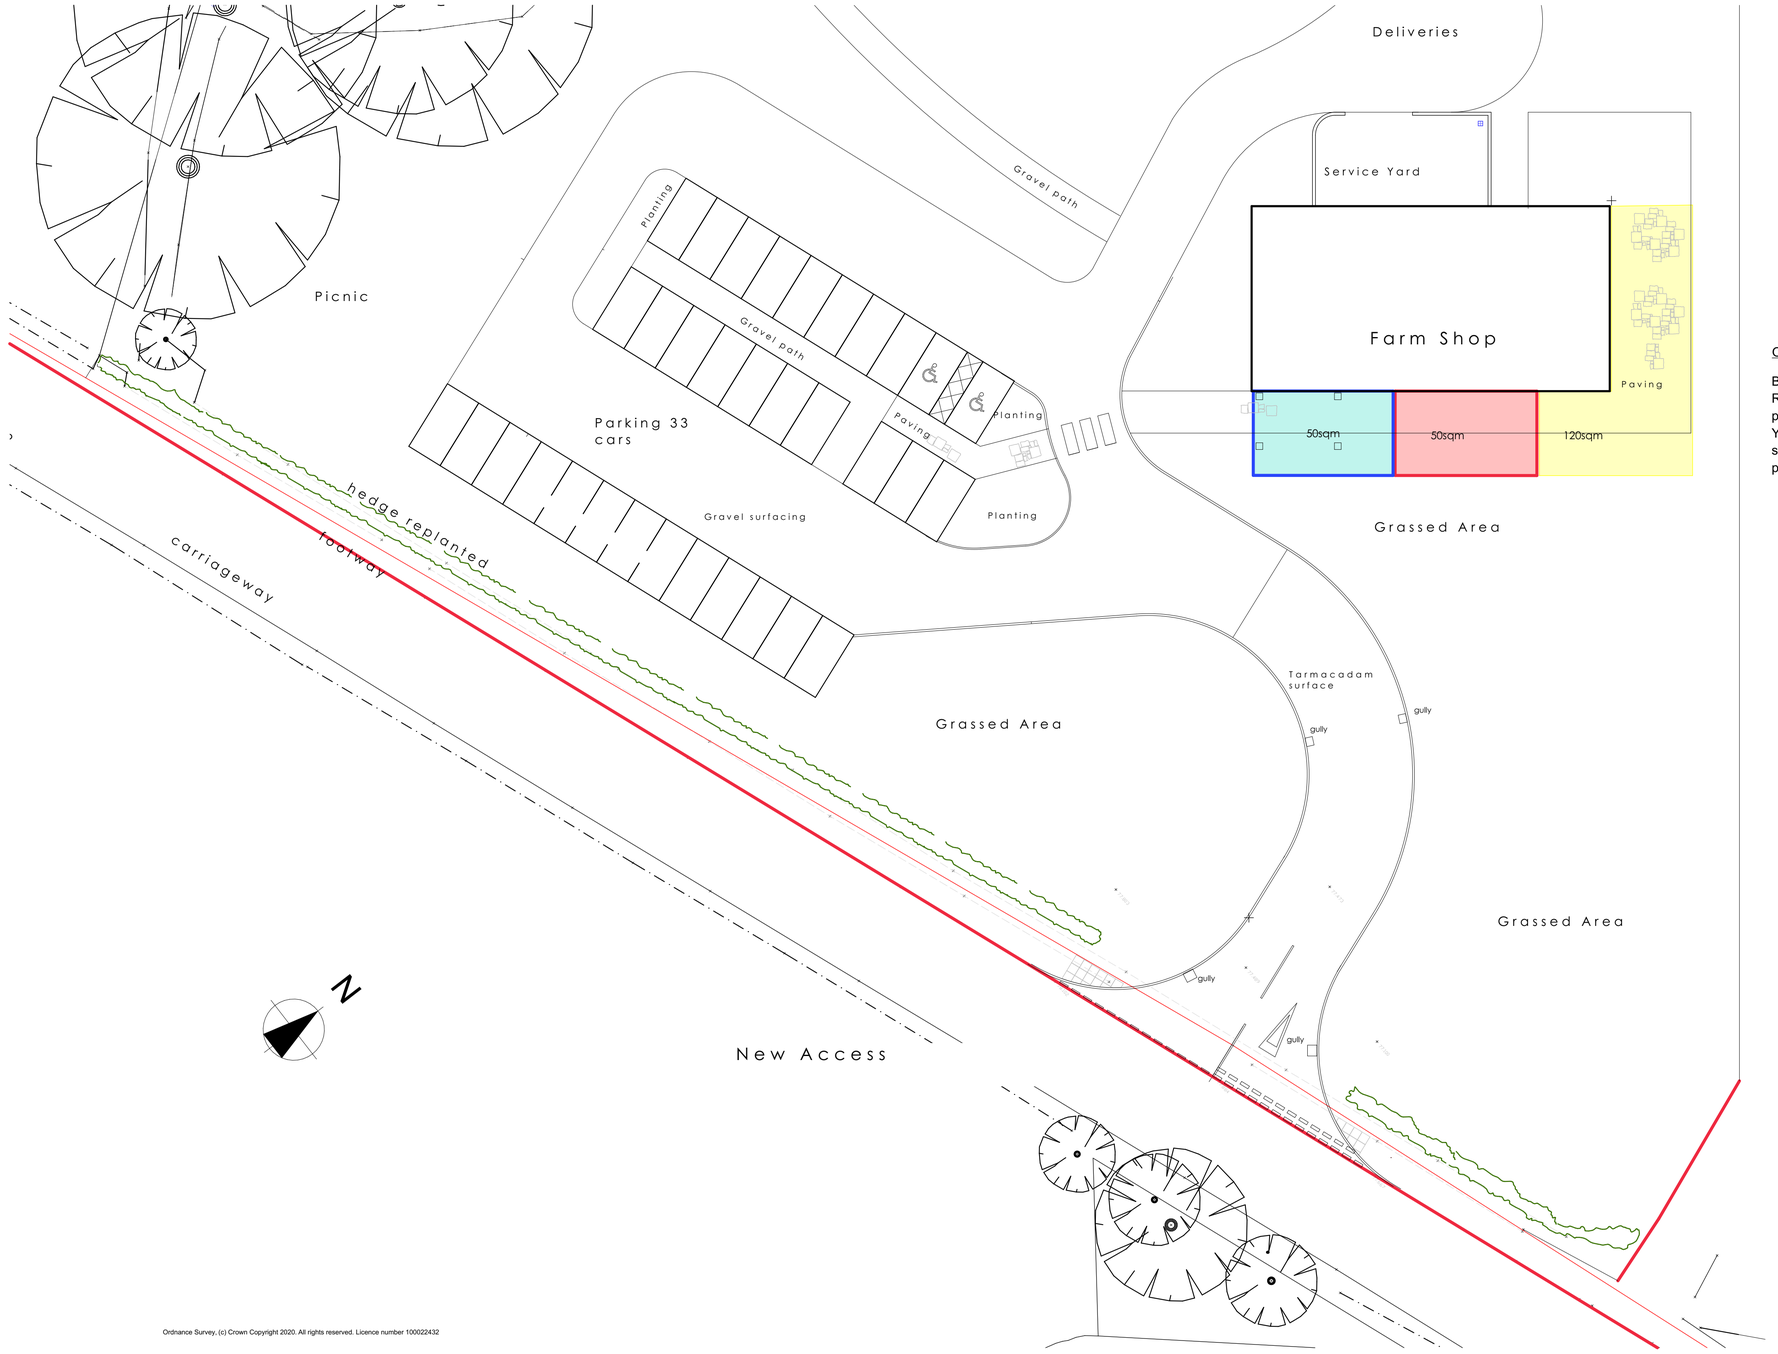


Ordnance Survey, (c) Crown Copyright 2020. All rights reserved. Licence number 100022432

Notes

Outdoor sales key

Blue - plants, logs etc
Red/Blue - xmas trees in winter/xmas period
Yellow - ice cream & outdoor drinks stations if required on busy days and periods

Revision	Description	Date

BLEAZARD & GALLETTA LLP
BUILDING DESIGN AND CONSTRUCTION CONSULTANTS

Maypole Court, 2 High Street, Wem, Shropshire, SY4 5AA

Telephone: 01939 235 303 Fax: 01939 235 344
E-mail: info@bgbuildingconsultants.co.uk
Web: www.bgbuildingconsultants.co.uk

Project Location
Rackery Farm, Higher Lane, Burton, Rossett, Wrexham LL12 0AD

Project Description
Proposed Farm Shop

Client
A & J Jones

Drawing
Outdoor sales and seating

Scale 1:200 @ A1 | Date April 2025

Drawing Number
2026 D 19 Rev B

THE COPYRIGHT OF THIS DRAWING IS VESTED IN BLEAZARD AND GALLETTALLP AND CANNOT BE COPIED OR REPRODUCED IN WHOLE OR IN PART WITHOUT THEIR WRITTEN CONSENT. DO NOT SCALE FROM THIS DRAWING. REPORT ANY ERRORS IMMEDIATELY.