
60+ METRES NEWLY PLANTED NATIVE HEDGEROW CONSISTING OF:
75% BLACKTHORN – PRUNUS SPINOSA
5–15% HAZEL – CORYLUS AVELLANA, HOLLY – ILEX AQUIFOLIUM
0–5% FIELD ROSE – ROSA ARVENSIS, BIRD CHERRY – PRUNUS PADUS;
DOG ROSE – ROSA CANINA, CRAB APPLE – MALUS SYLVESTRIS

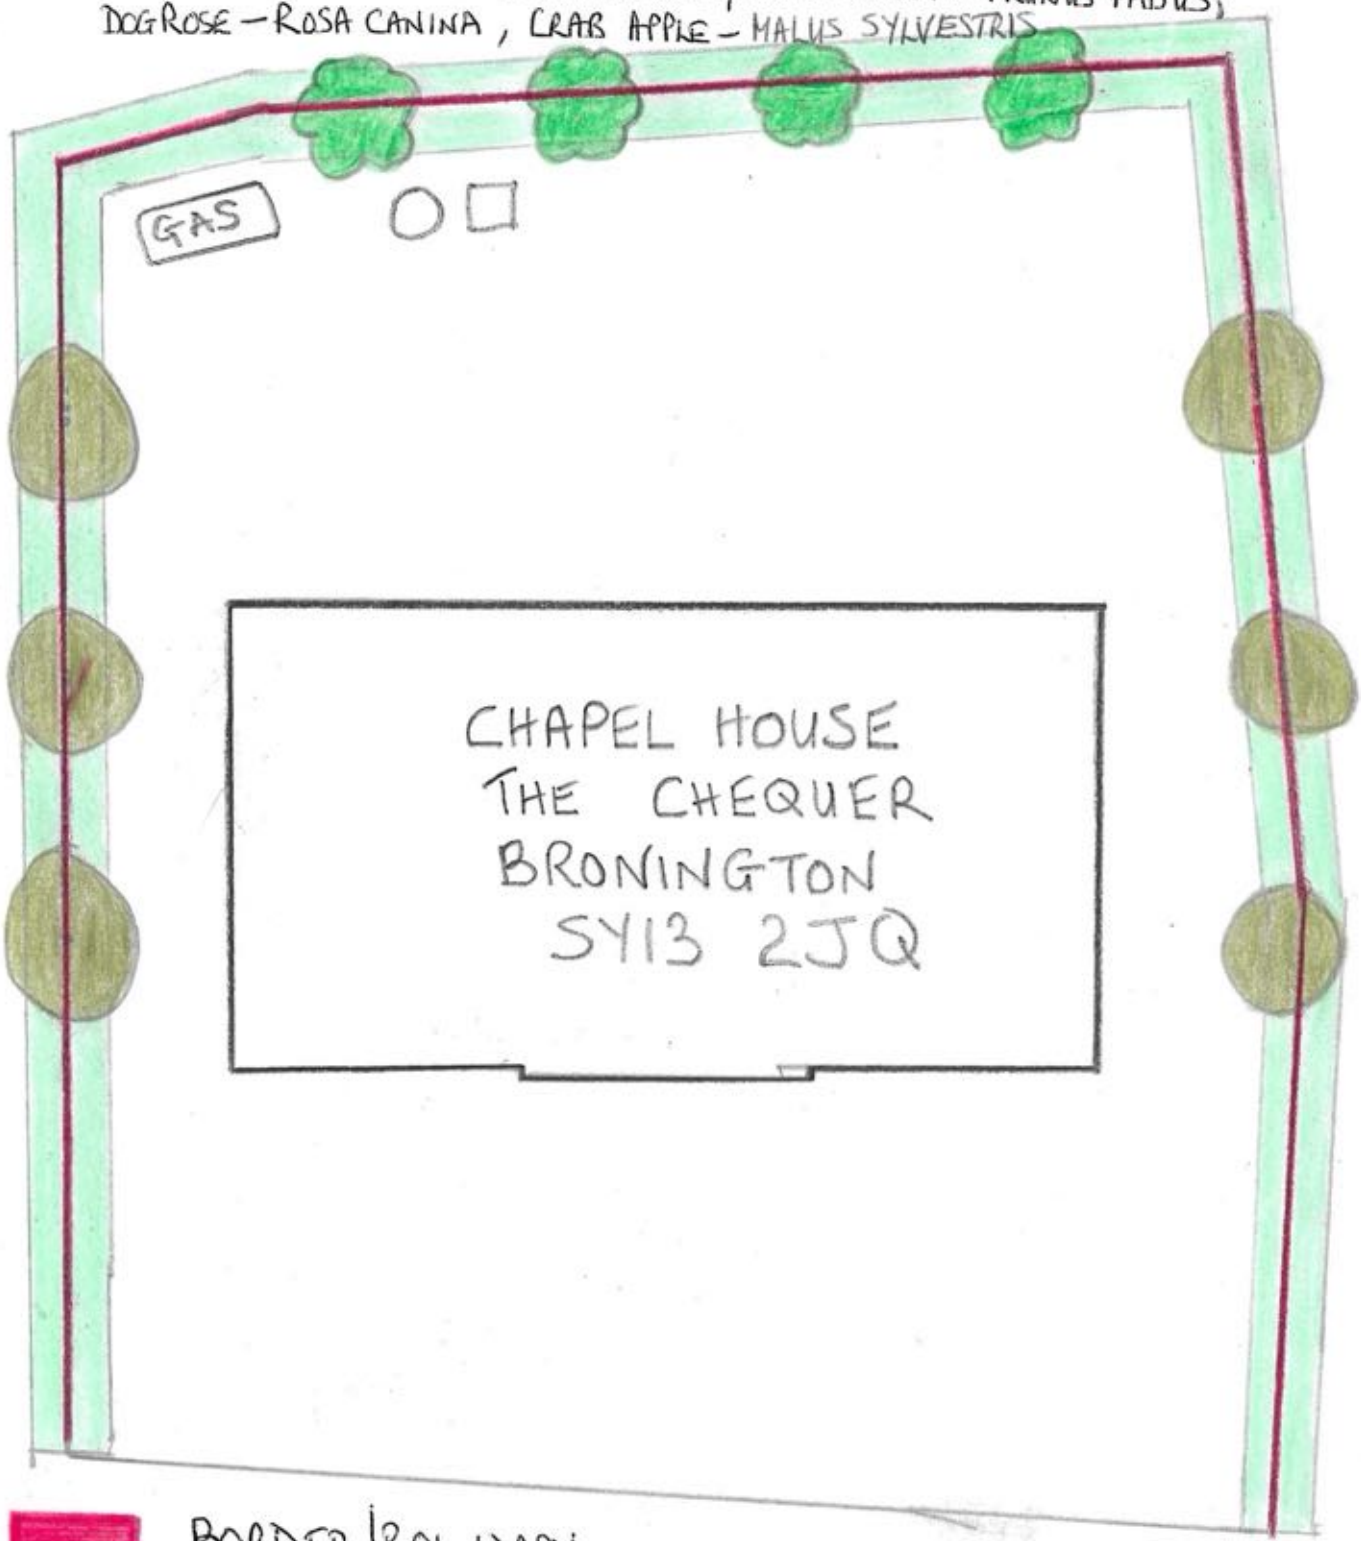

BORDER / BOUNDARY

REF: P/2025/0222

A525

ACER – CAMPESTRE FASTIGIATA – (4 TREES)

HAWTHORN – CRATAEGUS MONOGYNA 'STRICTA' – (6 TREES)