
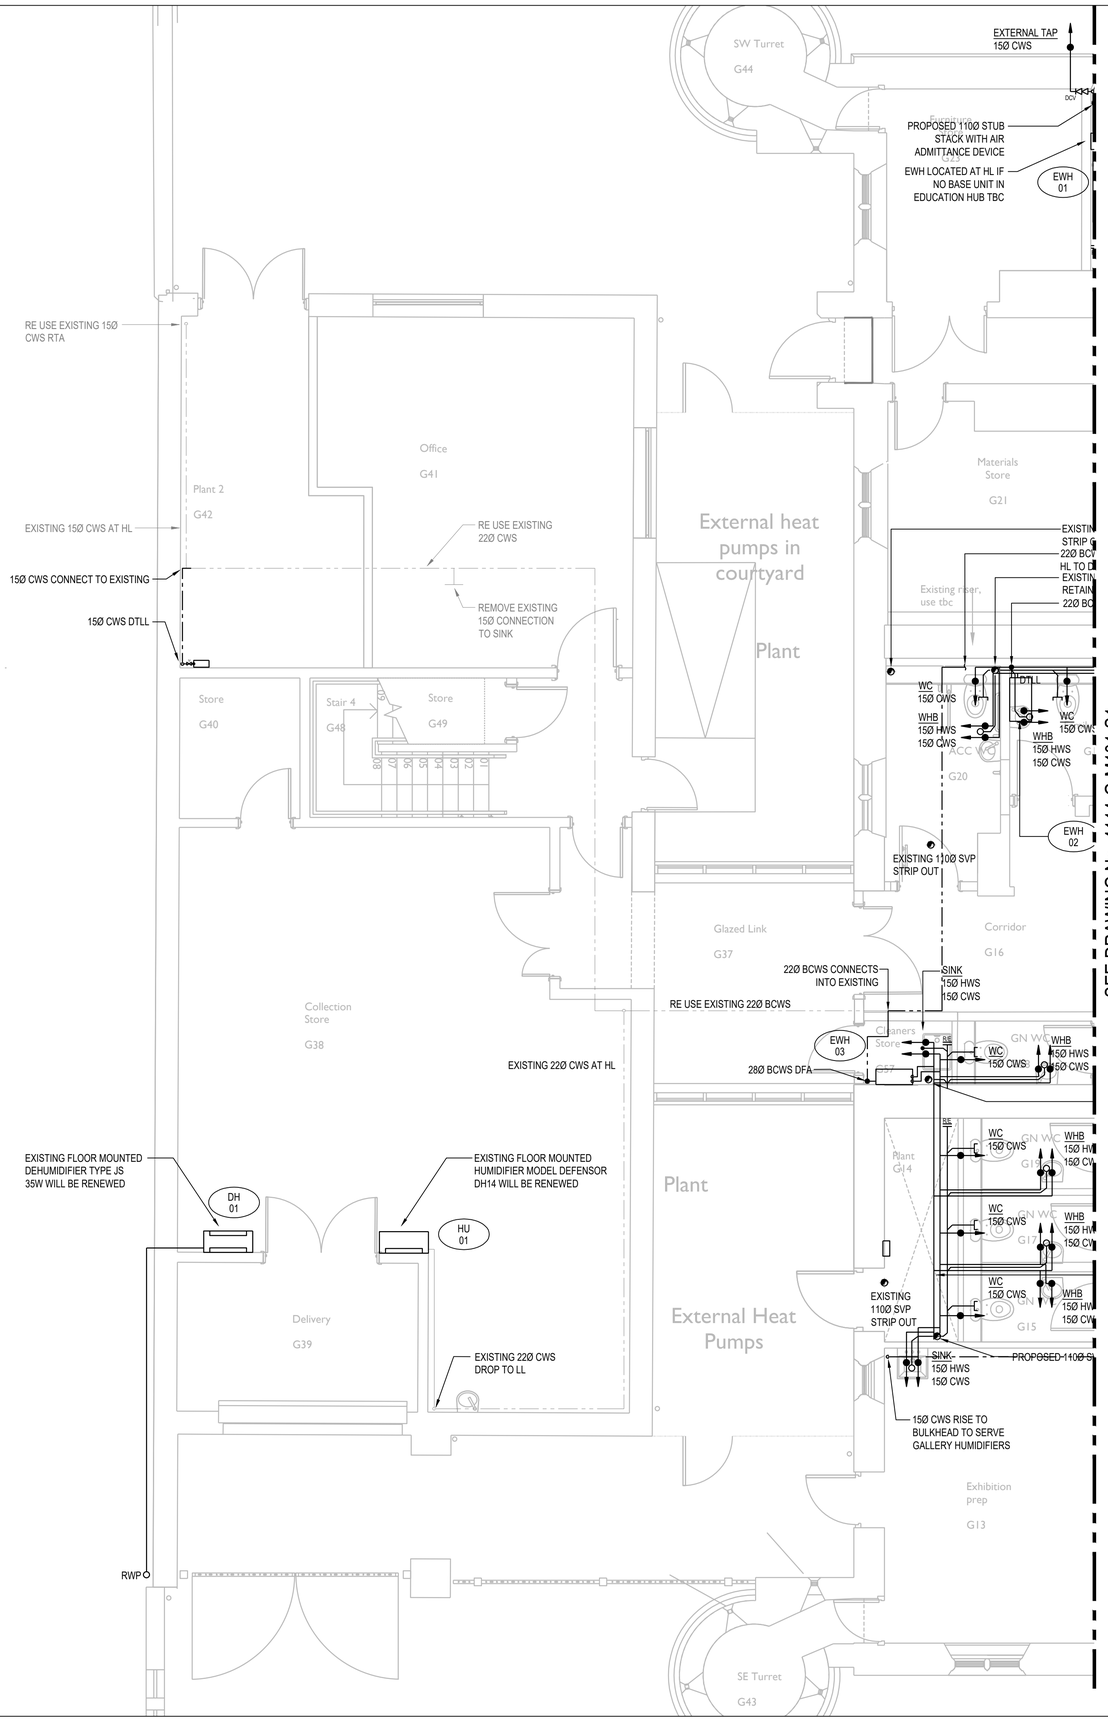


LEGEND

- PIPEWORK WITHIN CV
- PIPEWORK AT HIGH LEVEL
- PIPEWORK AT LOW LEVEL
- PIPEWORK BELOW GROUND OR FLOOR VOID
- CONNECTION TO SINK / WHB
- CONNECTION TO SHOWER
- CONNECTION TO WC
- SVP — 110Ø SOIL VENT PIPE - EXISTING
- SVP — 110Ø SOIL VENT PIPE - PROPOSED
- RE — DRAINAGE RODDING POINT.
- DRAINAGE CONNECTIONS :
- WC — -100Ø TOILET
- SINK — - 40Ø SINK
- WHB — - 40Ø WASH HAND BASIN
- DW — - 40Ø DISH WASHER
- BCWS — BOOSTED COLD WATER SERVICE
- HWS — HOT WATER SERVICE
- DTB — DROP TO BELOW
- DFA — DROP FROM ABOVE
- RTA — RISE TO ABOVE
- DTLL — DROP TO LOW LEVEL
- RTHL — RISE TO HIGH LEVEL
- HL — HIGH LEVEL
- LL — LOW LEVEL
- CV — IN CEILING VOID
- WC — WATER CLOSET
- WHB — WASH HAND BASIN
- EWH — ELECTRIC WATER HEATER
- HWC — HOT WATER CYLINDER
- DCV — DOUBLE CHECK VALVE

NOTES

1. ALL SERVICE ROUTES DETAILED ARE APPROXIMATE. THE CONTRACTOR SHALL BE RESPONSIBLE FOR DETERMINING THE EXACT ROUTES AND POSITIONS OF ALL INSTALLED SERVICES AND EQUIPMENT.
2. THE EXACT POSITION OF ALL SERVICES AND EQUIPMENT SHALL BE AGREED BY THE CONTRACT ADMINISTRATOR.
3. THE CONTRACTOR SHALL BE RESPONSIBLE FOR FULLY CO-ORDINATING ANY SERVICES INSTALLED WITH THE BUILDING FABRIC AND SERVICES INSTALLED BY OTHERS.
4. THIS DRAWING SHALL BE READ IN CONJUNCTION WITH ALL MECHANICAL, ELECTRICAL, ARCHITECTURAL AND STRUCTURAL DRAWINGS, CONTRACT DOCUMENTATION AND SPECIFICATION FOR THE WORKS.
5. THIS DRAWING FORMS PART OF THE SPECIFICATION FOR THE WORKS.
6. ALL DIMENSIONS SHOWN ARE IN MILLIMETRES.
7. DO NOT SCALE FROM THIS DRAWING.
8. EXISTING SERVICES SHOWN FAINT.

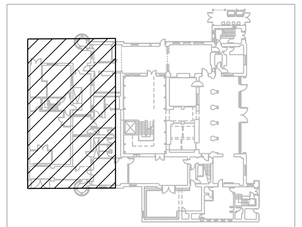

BUILDING KEY PLAN - SHEET 2

REV	DATE	REVISION DESCRIPTION
A	19-06-24	CONSTRUCTION ISSUE
T1	27-11-23	STAGE 4 TENDER ISSUE
P4	29-09-23	PRETENDER ISSUE.
P3	19-09-23	ISSUED FOR INFORMATION - UPDATED TO SUIT NEW BUILDING LAYOUT. HUMIDIFIERS AND DEHUMIDIFIERS ADDED.
P2	03-08-23	ISSUED FOR INFORMATION
P1	14-07-23	ISSUED FOR INFORMATION

CLIENT
Wrexham Museum

PROJECT
Wrexham Museum

TITLE
MECHANICAL SERVICES - PROPOSED DOMESTIC AND DRAINAGE SERVICES LAYOUT GROUND FLOOR - SHEET 2

Parker Wilson Consulting

Burnham House, 373 Bury New Road,
Manchester. M25 1AW.
T: 0161 773 1177 F: 0161 773 9977
manchester@parker-wilson.co.uk

6th Floor, 72 .Cannon Street.
London EC4N 6AE.
T: 0207 251 4500
london@parker-wilson.co.uk

www.parker-wilson.co.uk

DRAWN BY	CHECKED	APPROVED BY
MW	GW	GW
SCALE	SIZE	DATE
1:50	A1	JULY 2023

DRAWING No: 4114-G-M101-S2 — REV: A

CONSTRUCTION