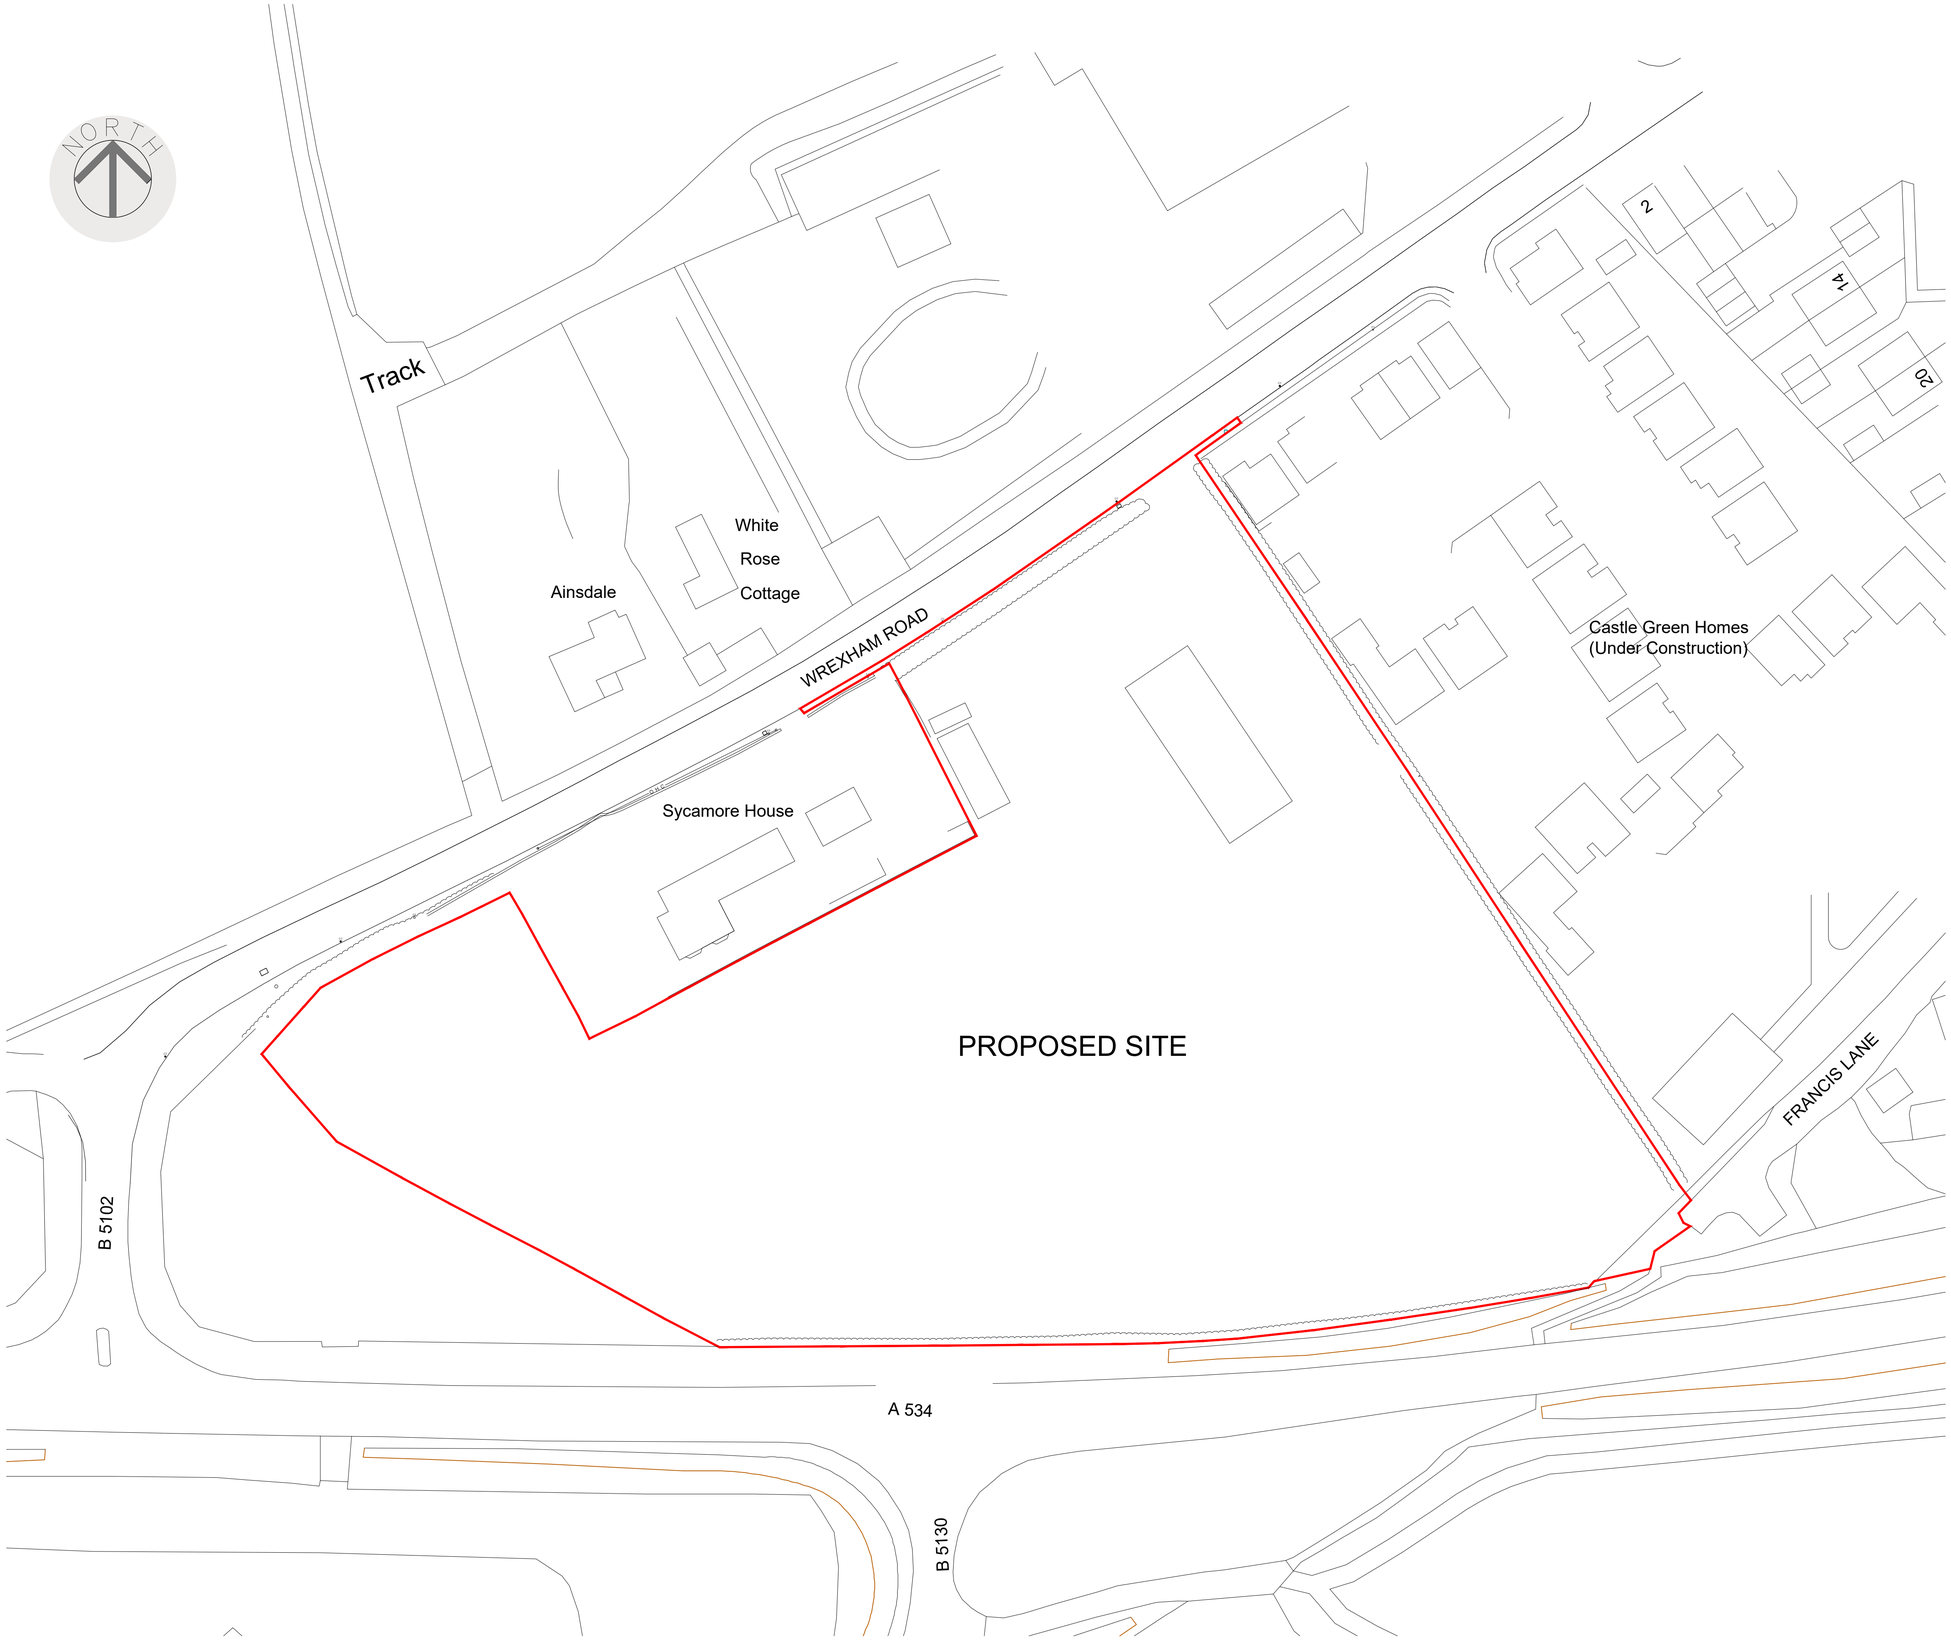


EXISTING CAR PARKING CAPACITY
FOR HARD STANDING 25No

SITE AREA - 1.72 HEC - 4.26 ACRES

Parkinson Inc.
Urban design & masterplanning

FIRST FLOOR, 5 UNION COURT, LIVERPOOL L2 5SJ
T: 07970 686302 E: ian@parkinsoninc.co.uk
www.parkinsoninc.co.uk

PROJECT
LAND OFF WREXHAM ROAD, HOLT

CLIENT
PRIDDING FARMING PARTNERSHIP

DRAWING TITLE
PLANNING APPLICATION BOUNDARY

SCALE	1:500 @ A1	PROJECT REF: Plnc 100/83 Holt Pridding
DATE	01:03:22	DRAWING REF: Plnc 100_82_PB 01
CHECKED	IP	