ANDREW DESIGN SERVICE
4A STATION AVENUE, CHIRK, WREXHAM, LL14 5LS
Phone:01691 777025


Proposed Garage at
Ger-y-Gorsaf
Newbridge Road
Newbridge
Wrexham
LL14 3BJ

PL03A PROPOSED FIRST FLOOR

Scale 1:100 @ A3
Date: 20/03/2023
REV A Date: 28/04/2025
balcony / link walkway amended

Bourne House

Newbridge Road

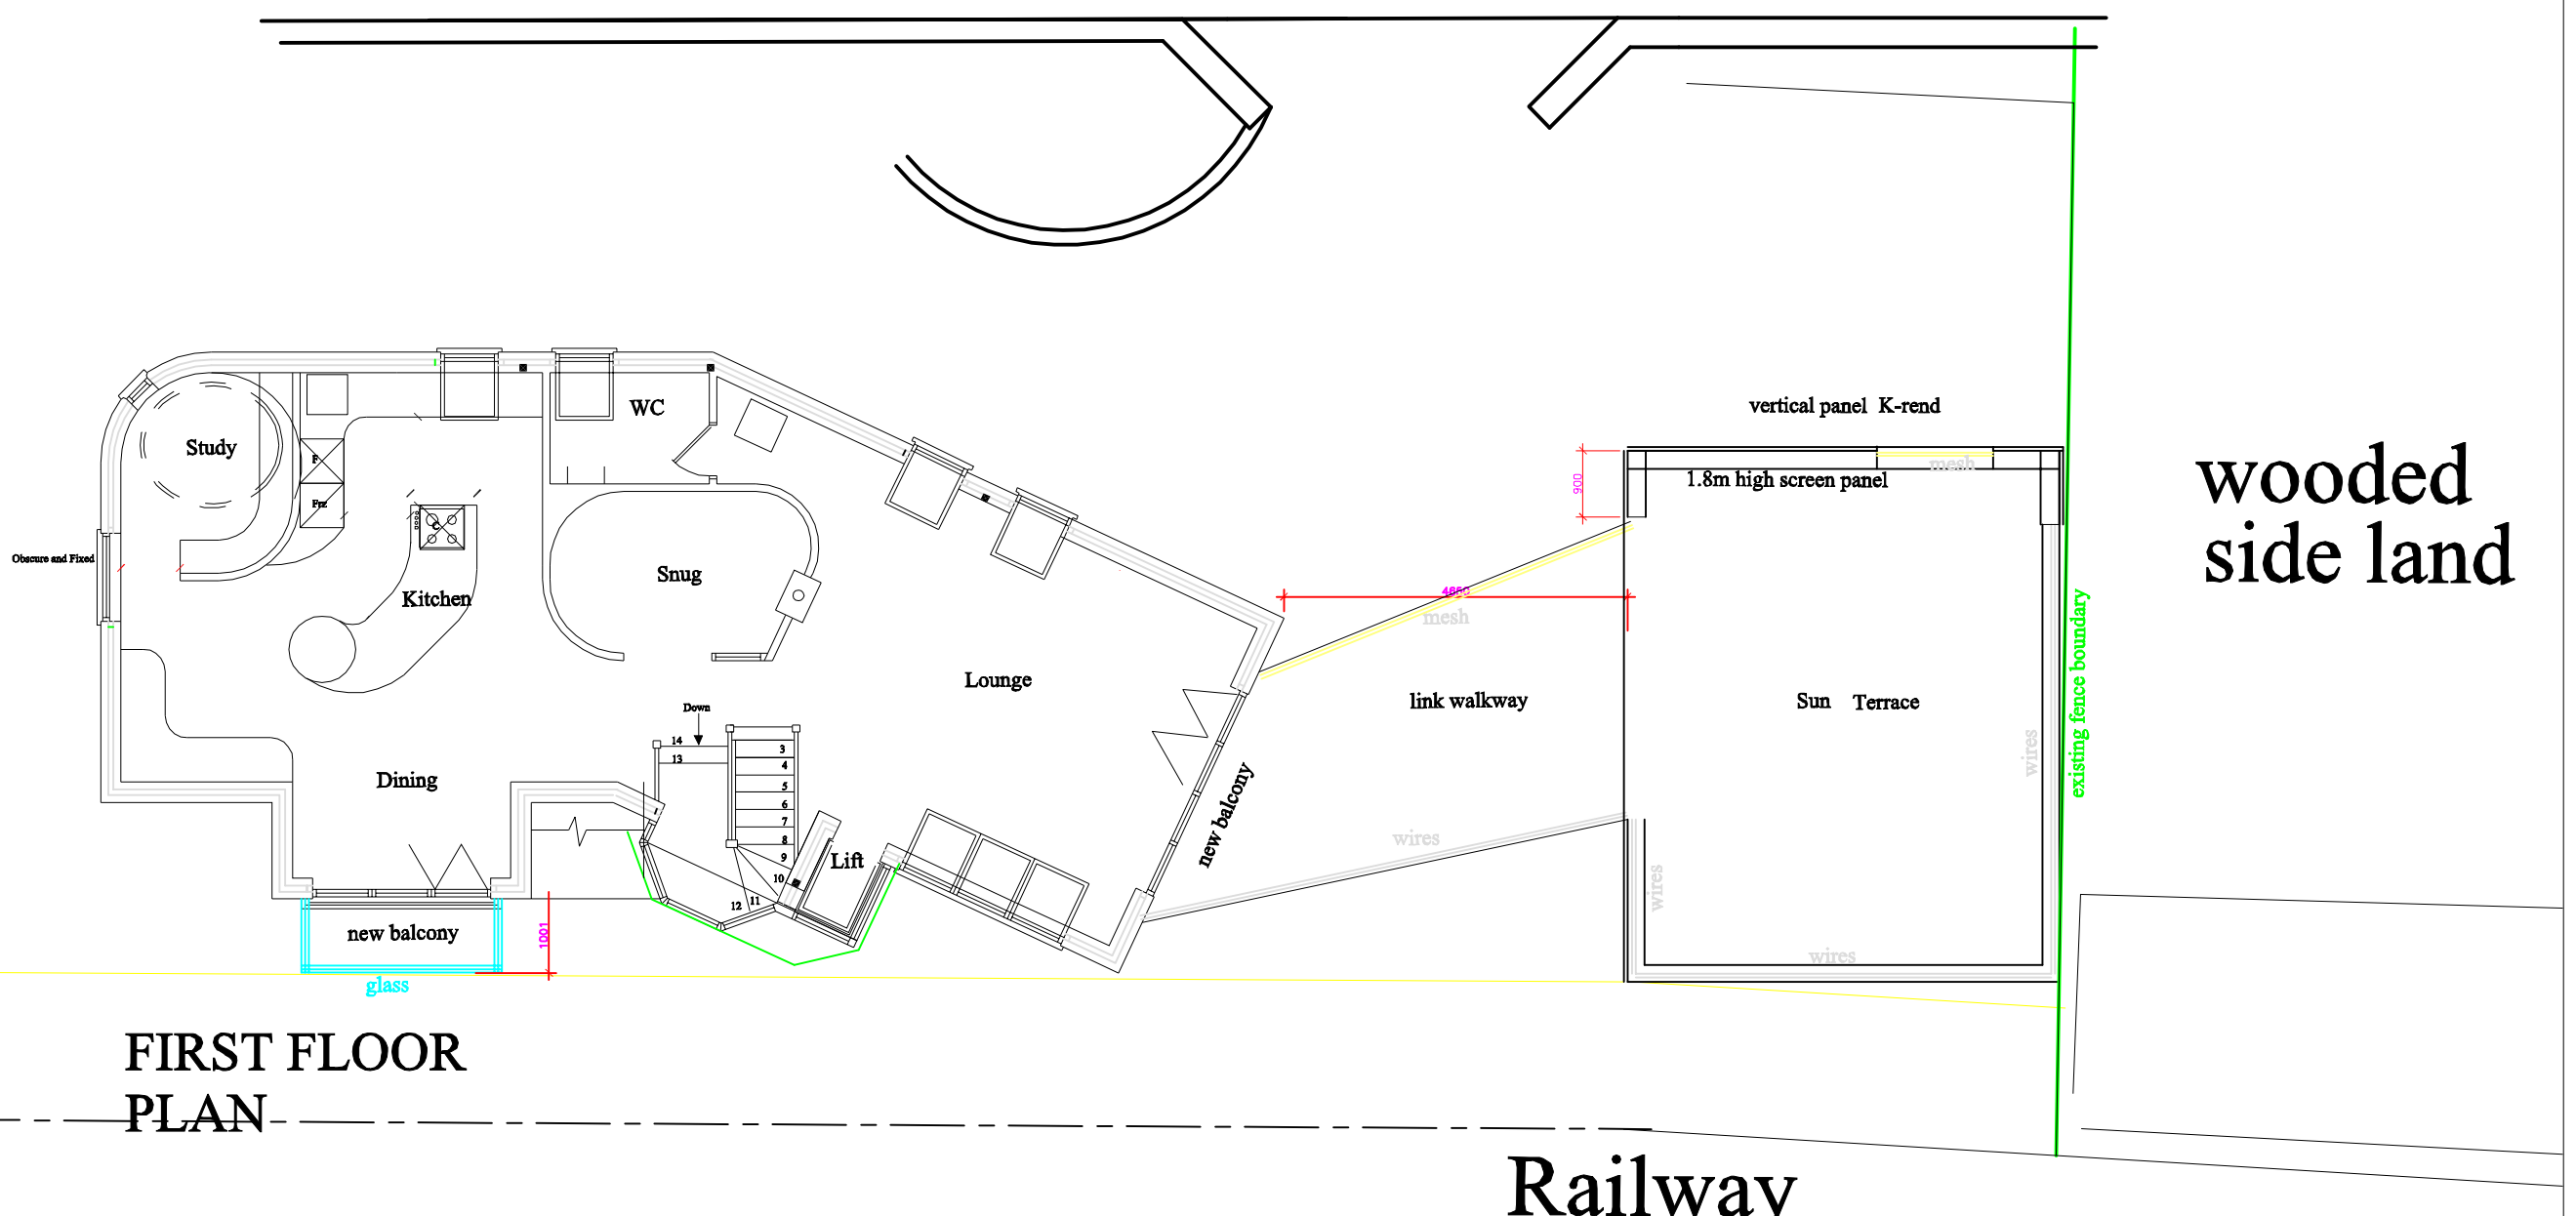

FIRST FLOOR
PLAN

Railway