
Site location plan: 2 Park Court, Harwoods Lane, Rossett, LL12 0HD

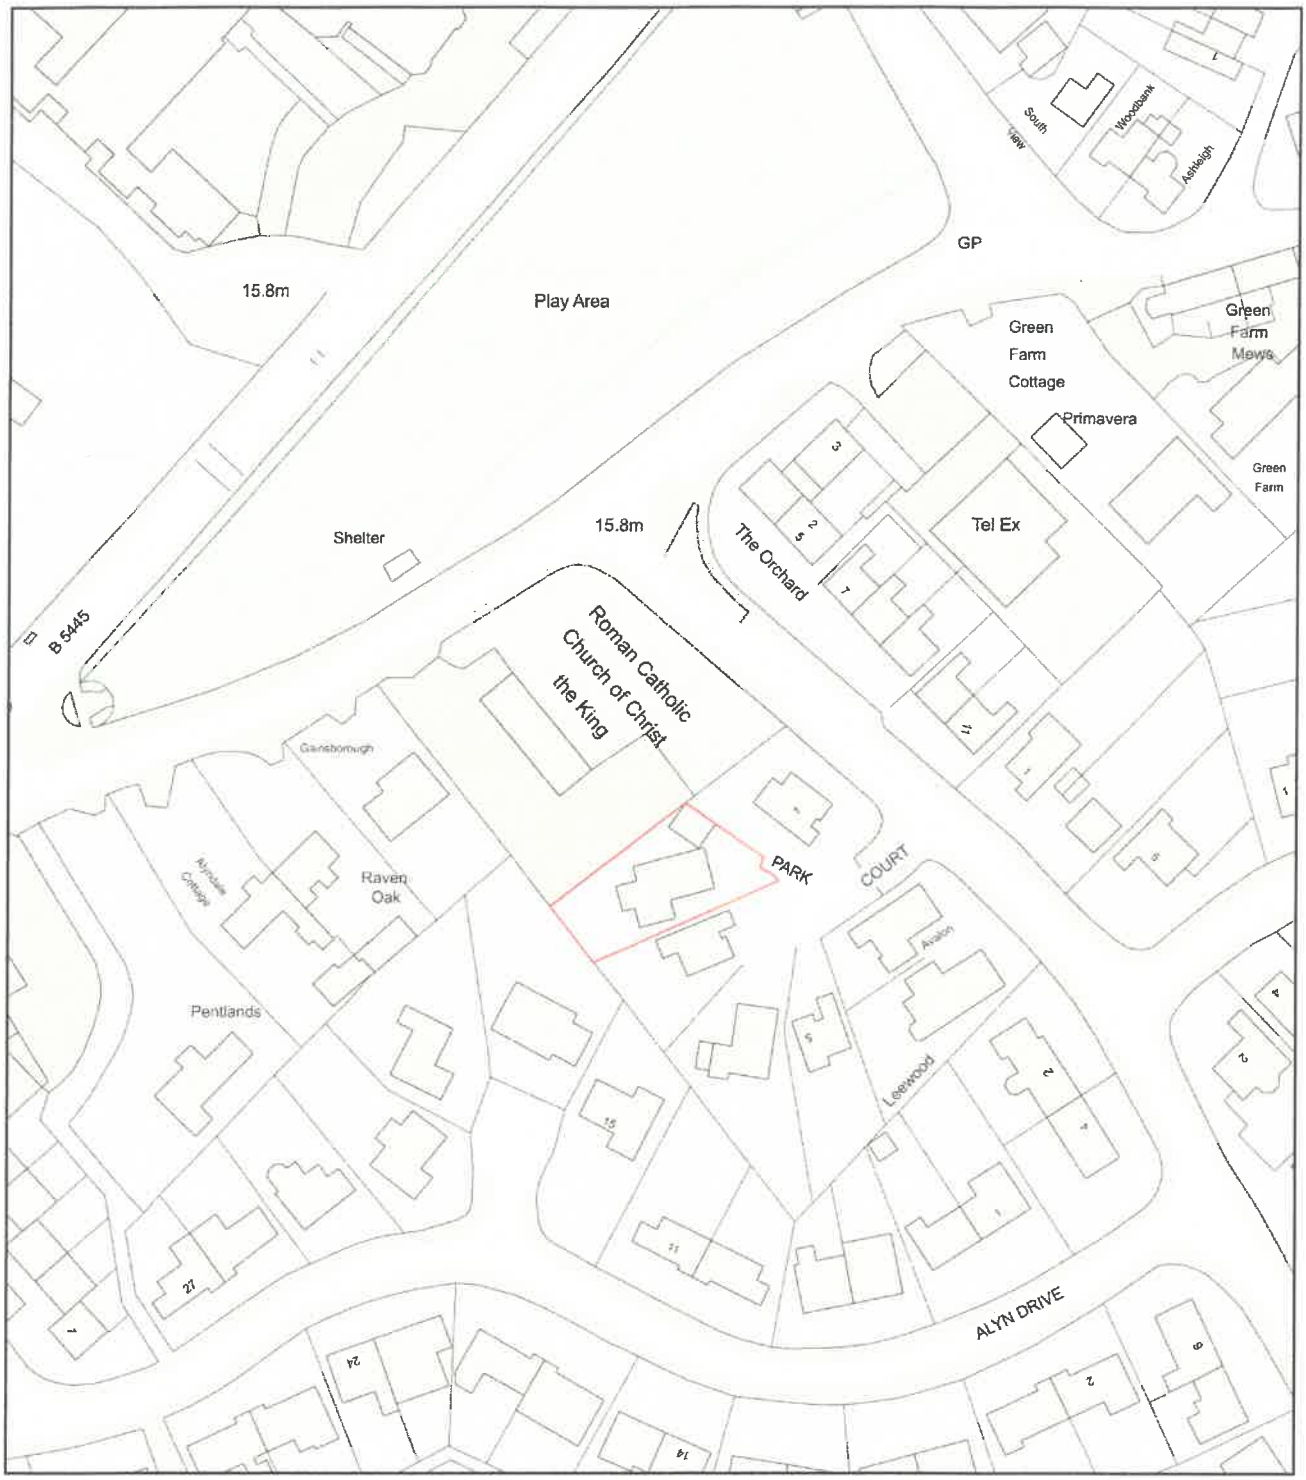

0 50
Metres

N

ReQuestaPlan

Plan Produced for: Ian and Andrea Watson

Date Produced: 04 Oct 2021

Plan Reference Number: TQRQM21277074006812

Scale: 1:1250 @ A4

© Crown copyright and database rights 2021 OS 100042766