EN-PLAN

PLANNING & ARCHITECTURE

PARKING PLAN

PLANS TO BE PRINTED ON A2.

A/1 Parking Plan
1:200

MARCHWIEL HALL

Cycle Parking


7.74 m

Parking Spaces
4.8 m x 2.4 m


Coach Parking

©Crown Copyright and database rights 2018 OS 100019980

Notes:
1) These drawings remains the property of EN-PLAN
2) All dimensions are to be checked by the contractor.
3) All dimensions in millimetres unless otherwise stated.
4) Do note sclae copies of this drawing.
5) This plan must be read in conjunction with any other plans in the set and any specilaist drawings related to the project.
6) All discrepancies to be reported to En Plan before continuing.

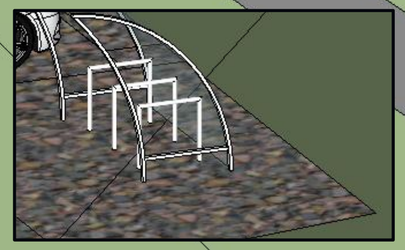

A/1A Cycle Parkig
1:50

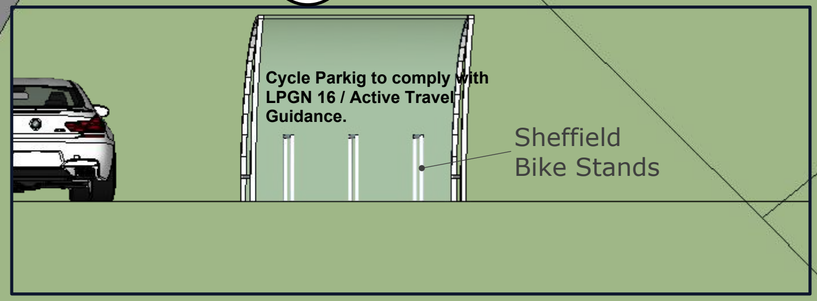

A/1B Cycle Parking
1:50



A/1c Cycle Parking
1:50

EN-PLAN

Copyright En-Plan

EN-PLAN

PLANNING & ARCHITECTURE


PARKING PLAN

PLANS TO BE PRINTED ON A2.

Notes:
1) These drawings remains the property of EN-PLAN
2) All dimensions are to be checked by the contractor.
3) All dimensions in millimetres unless otherwise stated.
4) Do note sclae copies of this drawing.
5) This plan must be read in conjunction with any other plans in the set and any specilaist drawings related to the project.
6) All discrepancies to be reported to En-Plan before continuing.


A 2 Hall Parking Plan

1:200

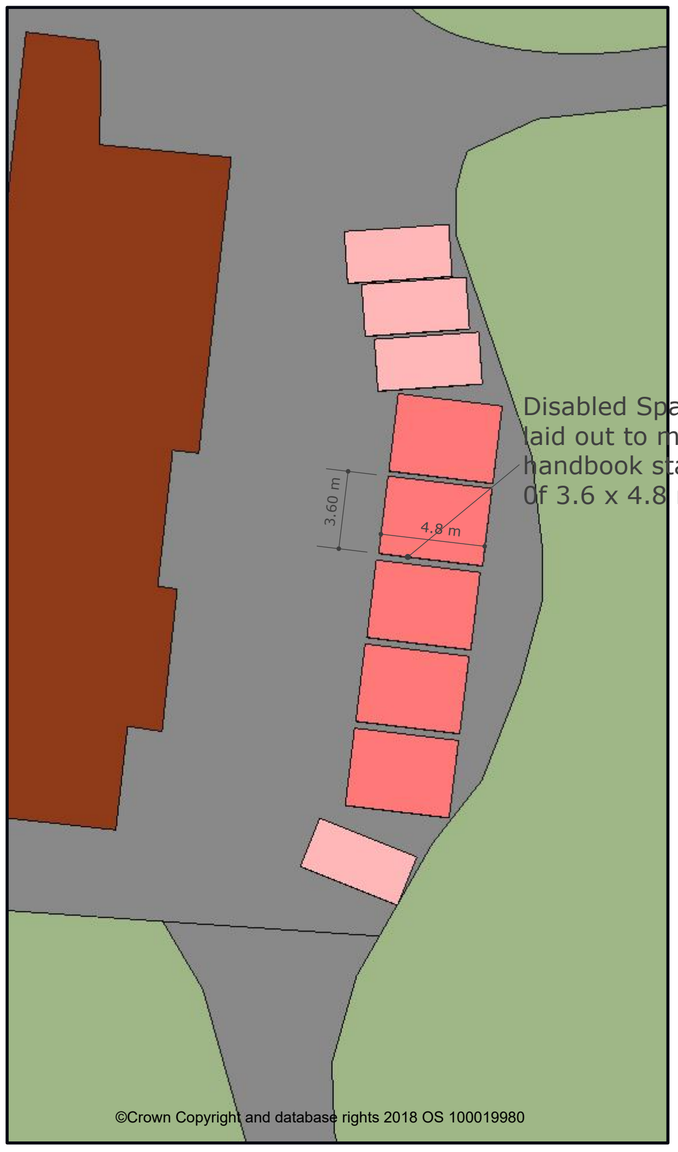

A 3 Overflow Parking Plan

1:200

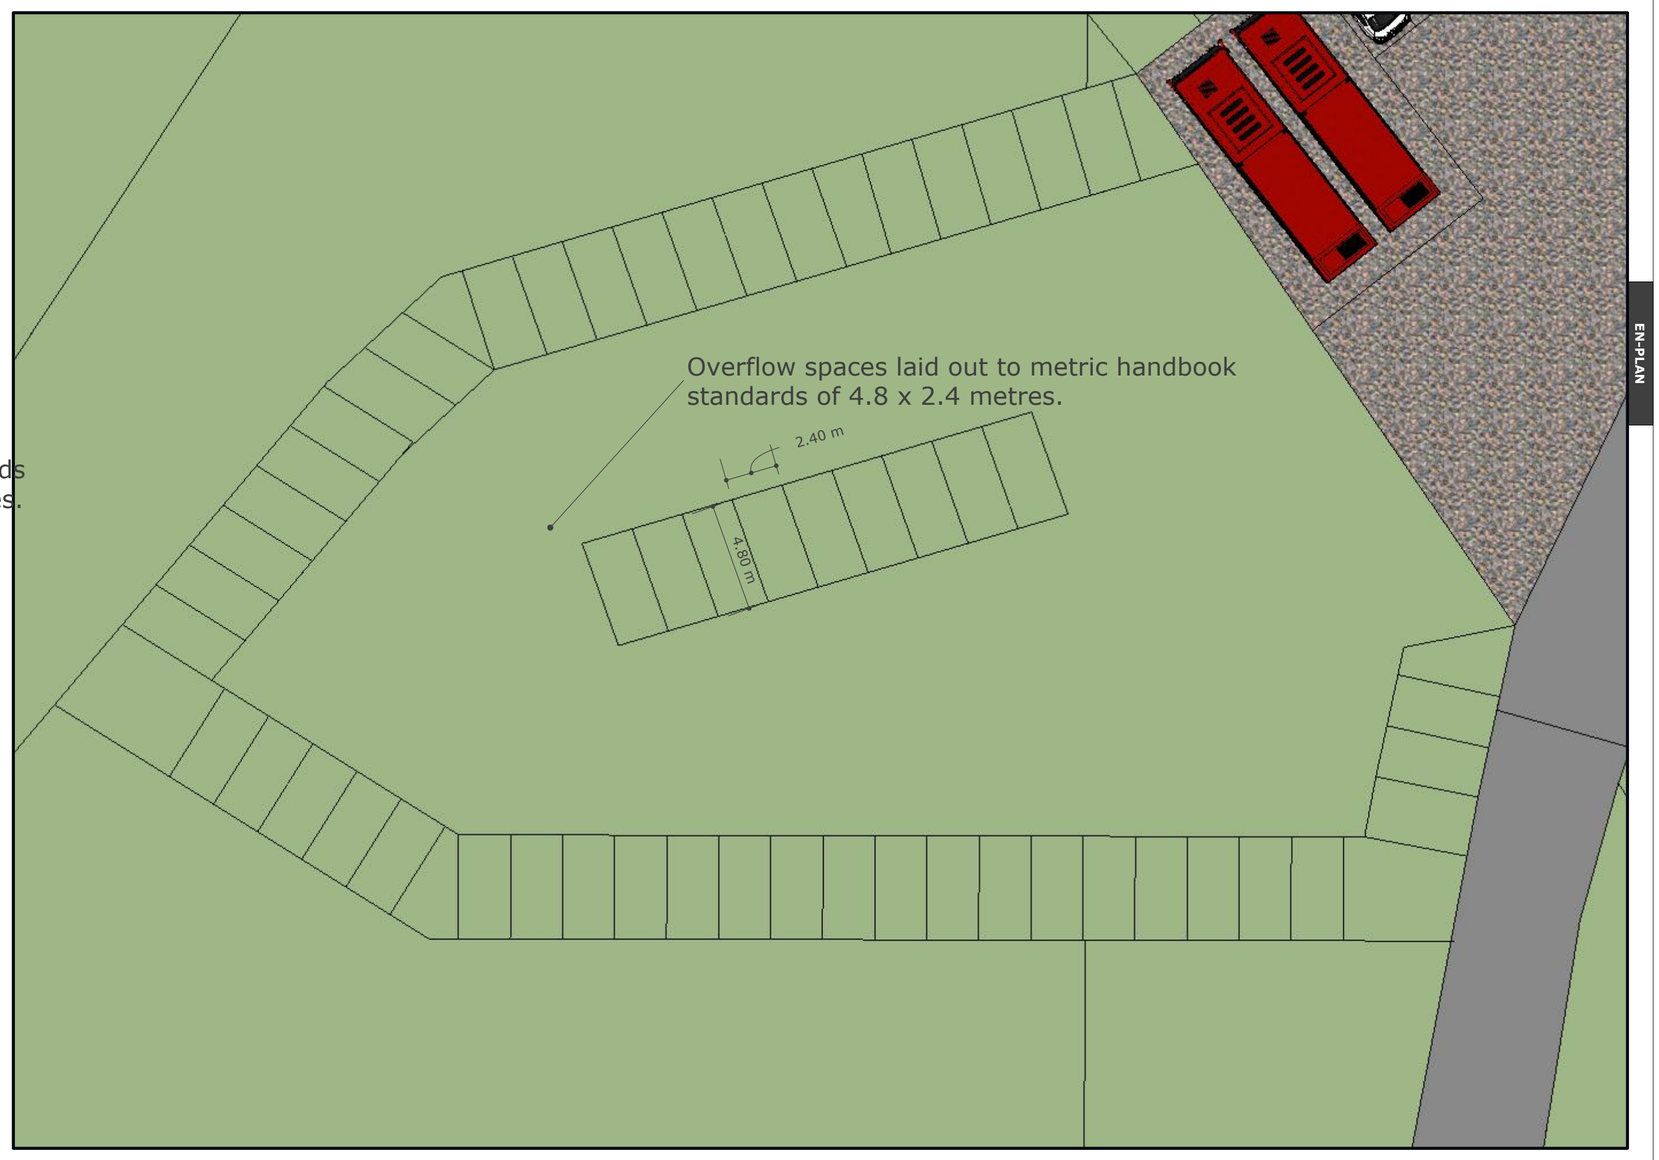

EN-PLAN

Copyright En-Plan