
TTE_UD_v3.1

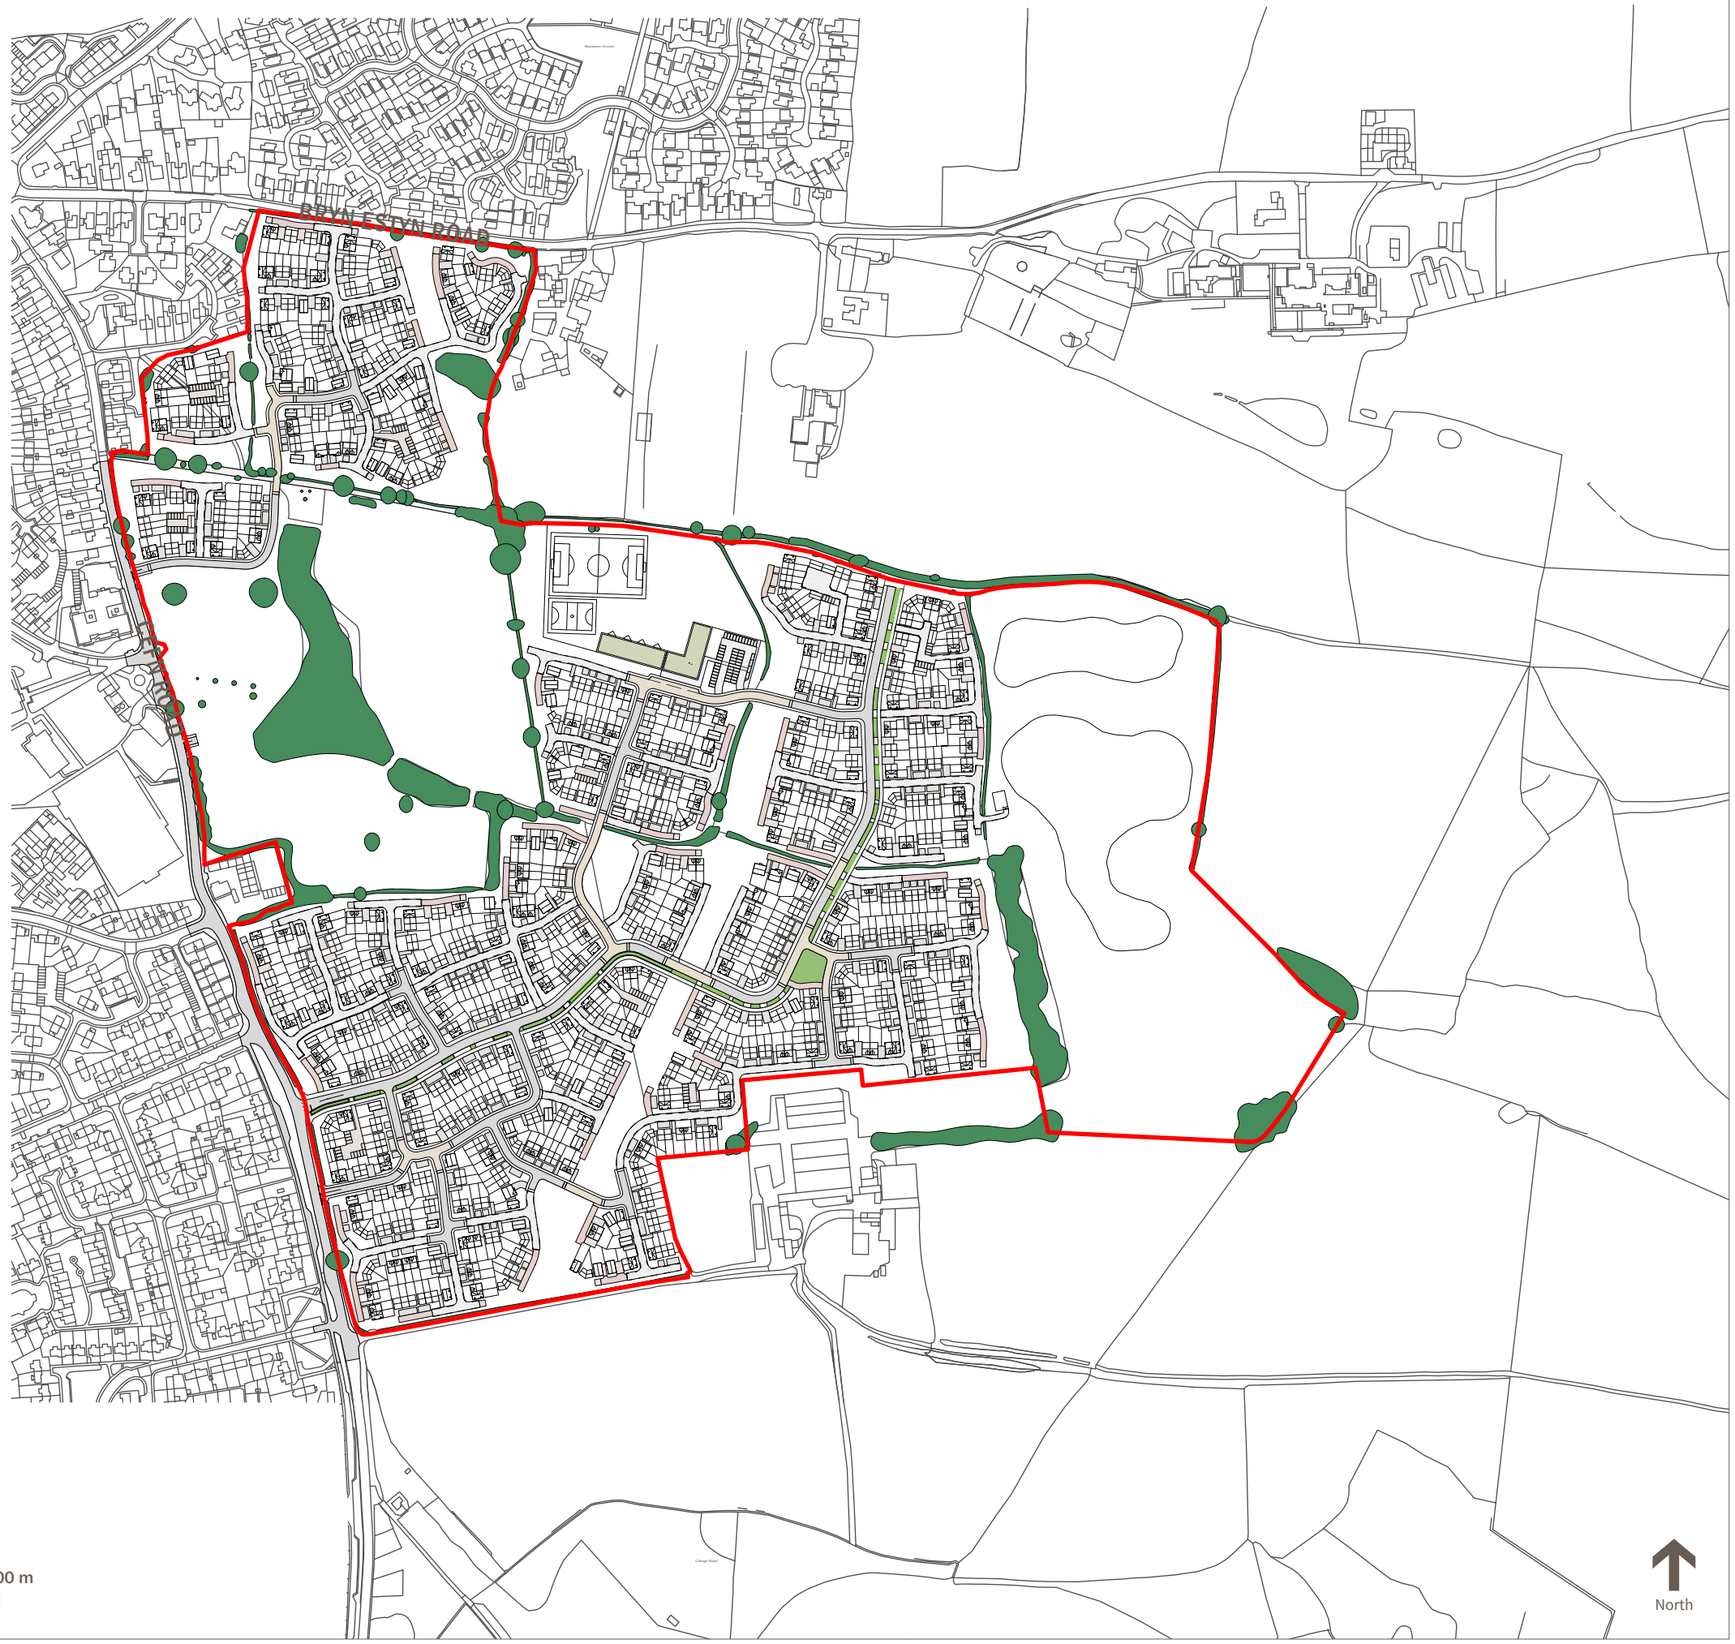

TETRA TECH

tetratecheurope.com

Rev	Description	Date	Dwn	Chk	App
-		-	-		
	-				
	-				
	-				

Harworth Group

Erlas Park, Wrexham

Illustrative masterplan

TTE Proj No	Drawn / Date	Checked / Date	Approved / Date	Scale @ A3	Status
784-B024030	BR / Feb '24	BR / Feb '24	BR / Feb '24	1:5000	DRAFT

Client Proj No	Origin	Function	Spatial	Form	Role	Number	Revision
-	TTE	00	XX	DR	UD	45	P01

Issuing office
Tetra Tech Manchester
2nd Floor, 11 York St,
Manchester M2 2AW
Tel: +44 (0)161 872 3223

© Tetra Tech Limited. Registered in England number: 01959704