
TTE_UD_v3

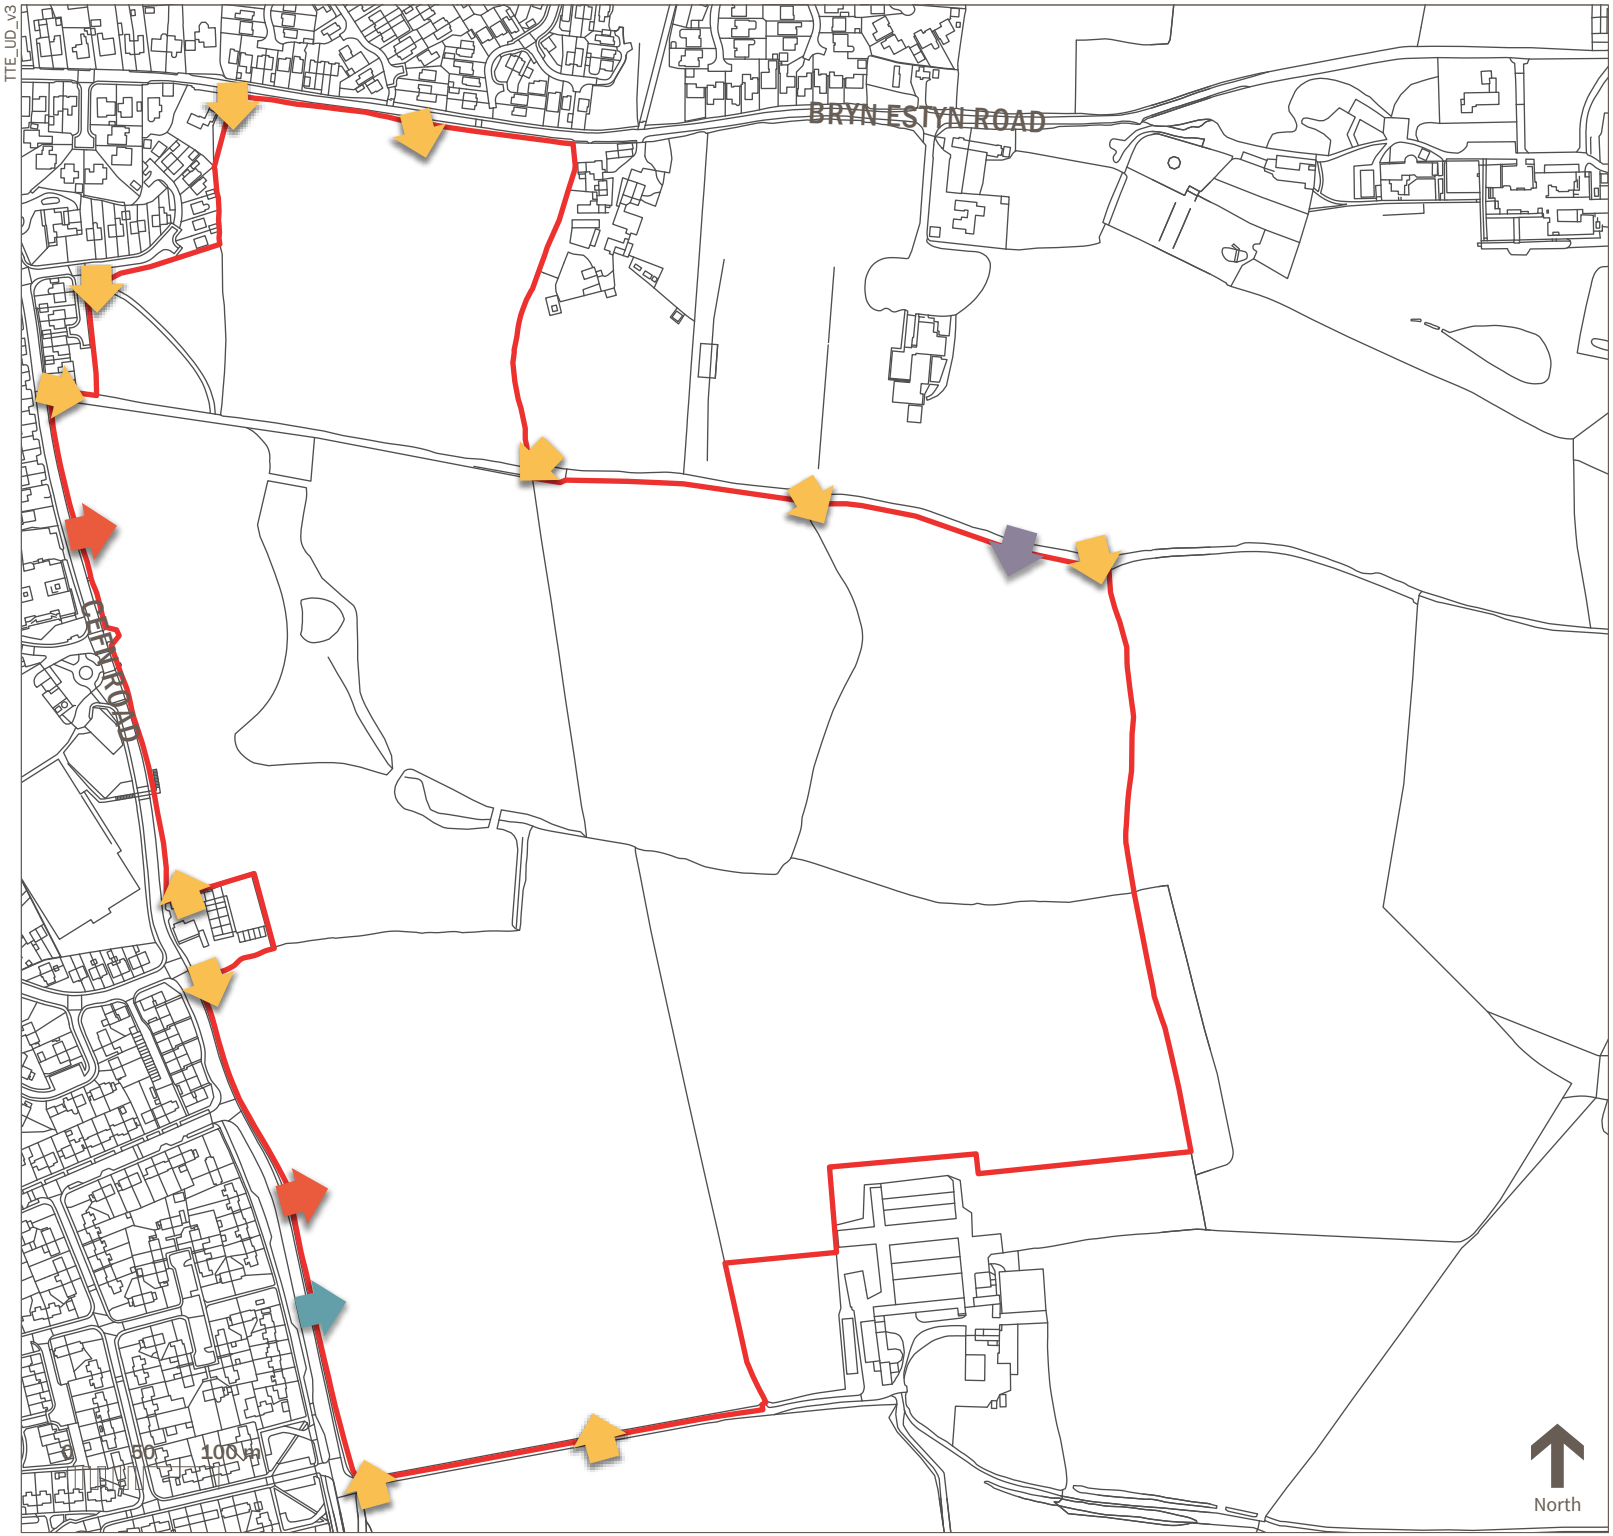

TETRA TECH

tetratecheurope.com

Key

- Site boundary (40.27 ha)
- Primary Access Point
- Secondary / Emergency Access Point
- Pedestrian / Cyclist Access Point
- Potential Future Connection

PRELIMINARY ISSUE

Document control

Rev	Description	Date	Dwn	Chk	App
P03	Update to red line boundary	07.11.24	EI	AC	AC
P02	Access to playing field added	03.04.24	LR	AC	AC
P01	Initial issue	28.03.24	LR	AC	AC

Cefn Park Wrexham
Harworth Group

SITE BOUNDARY PLAN WITH ACCESS

TTE Proj No	Drwn / date	Ch'ked / date	Appr'd / date	Scale @ A4	Suitability
784-B024030	EI / Nov' 24	AC / Nov' 24	AC / Nov' 24	1:5000	-

Client Proj No	Origin	Vol/System	Level/Loc	Type/Code	Role	Drwg no	Rev
-	TTE	00	XX	DR	UD	03D	P03

Issuing office

Tetra Tech Manchester
2nd Floor, 11 York St,
Manchester M2 2AW
Tel: +44 (0)161 872 3223

© **Tetra Tech Limited**. Registered in England number: 01959704