
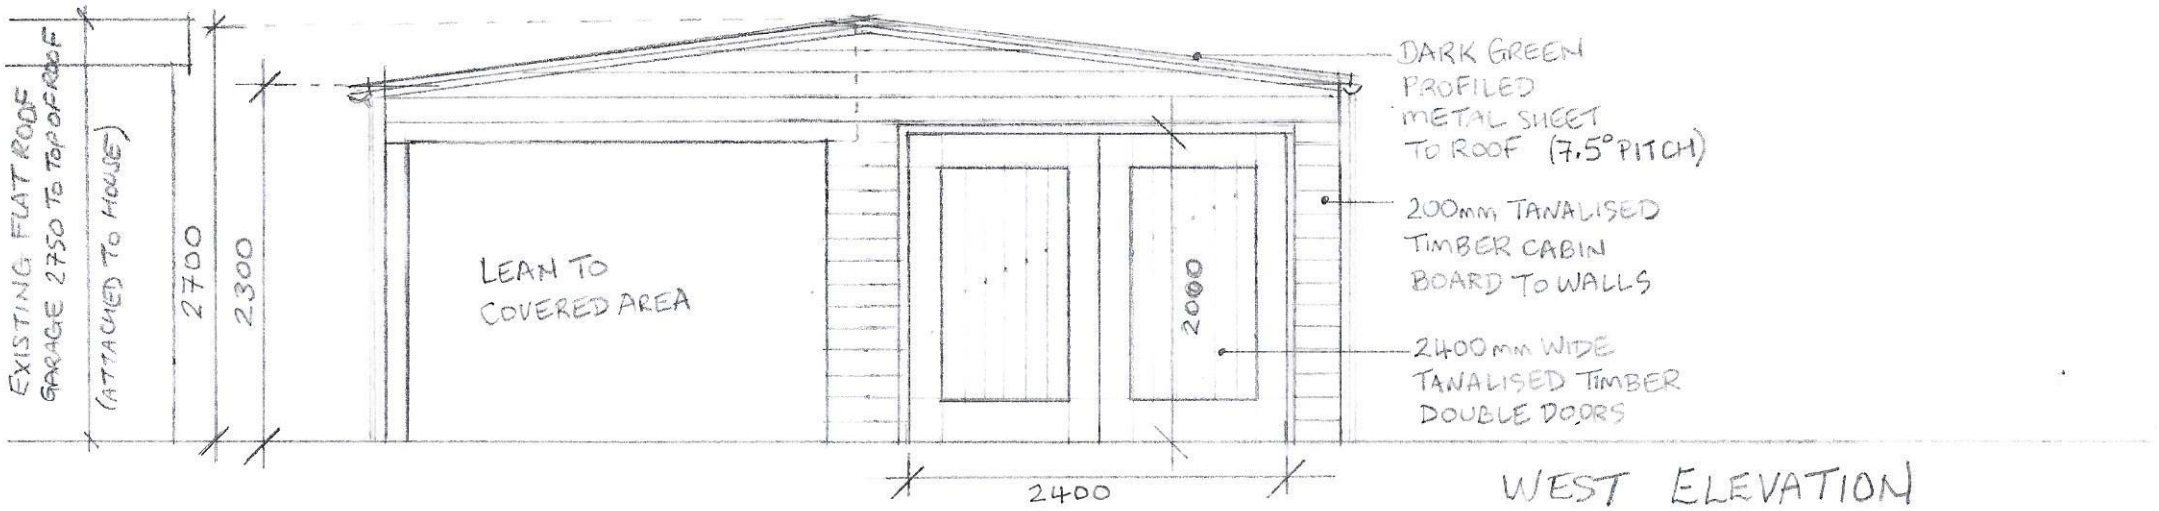


WEST ELEVATION

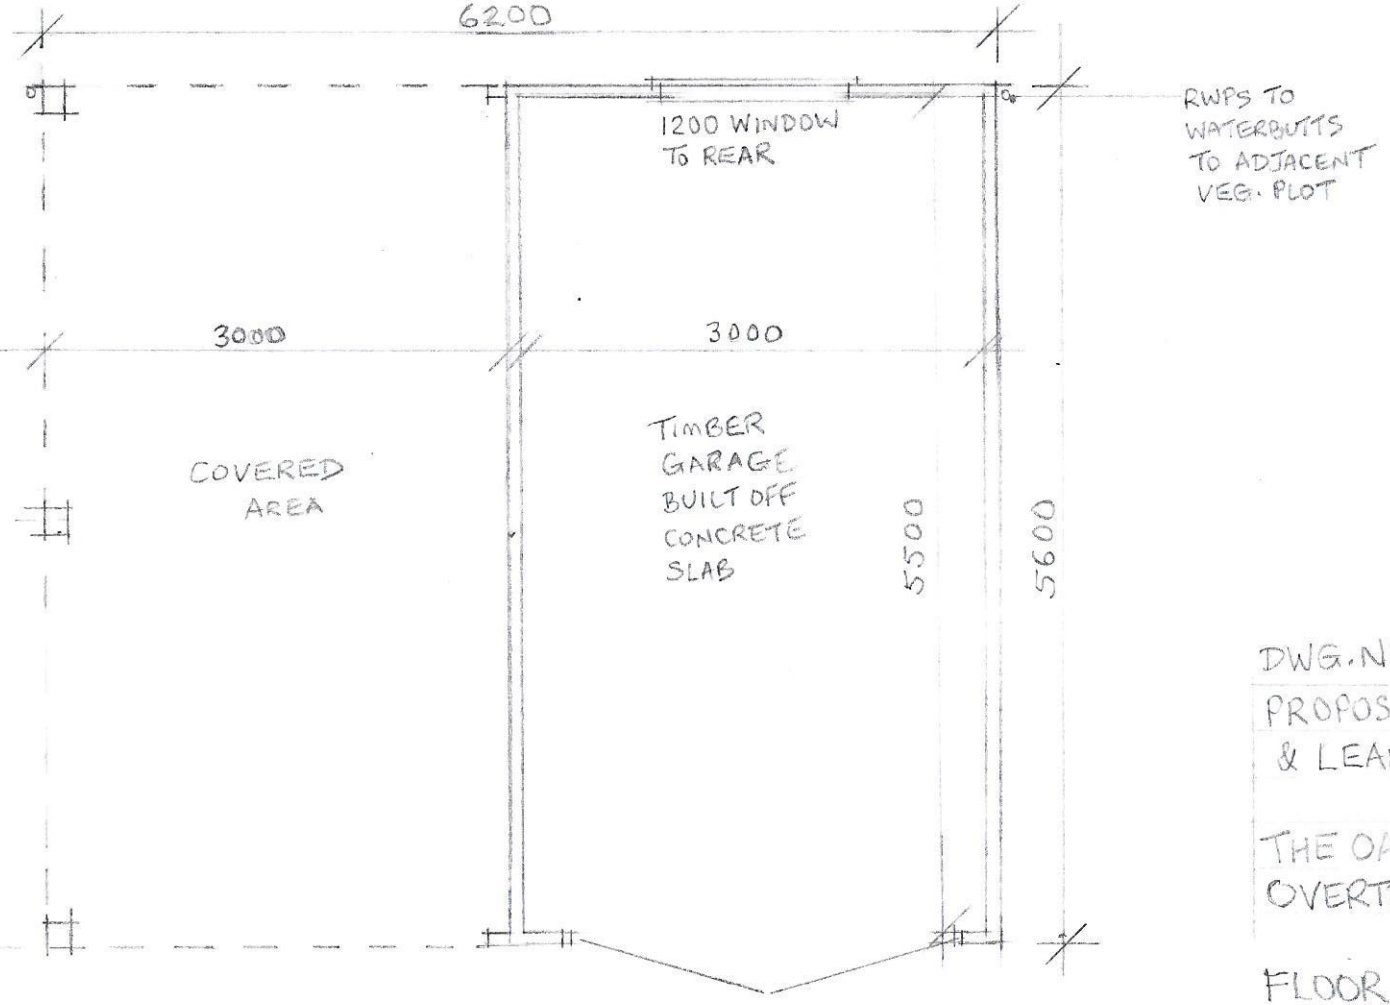

FLOOR PLAN

DWG.NO: 03 SCALE: 1/50 ~~@A1~~

PROPOSED TIMBER GARAGE & LEAN TO AREA

THE OAKS, CAE DYAH LANE, OVERTON, WREXHAM LL13 0HW

FLOOR PLAN & WEST ELEVATION