

Stantec UK Limited
TAUNTON
Lakeside House, Blackbrook Business Park, Blackbrook
Park Avenue, Taunton TA1 2PX
Tel: +44 1823 218 940
www.stantec.com/uk

Copyright Reserved
The Contractor shall verify and be responsible for all dimensions. DO NOT scale the drawing
- any errors or omissions shall be reported to Stantec without delay.
The Copyrights to all designs and drawings are the property of Stantec. Reproduction or
use for any purpose other than that authorized by Stantec is forbidden.

- Notes
1. THIS DRAWING IS TO BE READ IN CONJUNCTION WITH ALL OTHER ENGINEER'S DRAWINGS.
 2. ALL DIMENSIONS ARE IN METRES UNLESS NOTED OTHERWISE.
 3. DO NOT SCALE FROM THIS DRAWING FOR COSTING OR CONSTRUCTION PURPOSES.
 4. ALL LEVELS ARE IN METRES ABOVE ORDNANCE DATUM (AOD).

- KEY:
- PROPOSED MAJOR CONTOURS (0.5m)
 - PROPOSED MINOR CONTOURS (0.1m)
 - ROOT PROTECTION AREA

P04 REVISED DRAWING TITLE	HR	DG	2023.11.16	
P03 AMENDED TO SUIT INNOVA COMMENTS	HR	DG	2023.09.15	
P02 REVISED LOGO	HR	DG	2023.09.01	
P01 FIRST ISSUE	DF	DG	2023.08.23	
Issued/Revision	By	Appd	YYYY.MM.DD	
	DF	SMW	HR	2023.11.16
	Dwn.	Dsgn.	Chkd.	YYYY.MM.DD

Issue Status

S2 - FOR INFORMATION

This document is suitable only for the purpose noted above.
Use of this document for any other purpose is not permitted.



Client/Project
INNOVA RENEWABLES DEVELOPMENTS

ENERGY STORAGE SYSTEM AT LAND
NORTH OF BRONWYLFA ROAD

Title
PROPOSED CONTOURS

SHEET 1 OF 2

Project No. 332610070	Scale 1:500
Revision P04	Drawing No. STN-HGT-XX-DR-CE-0601

Plotted: 11/11/2023 11:16:28:24 AM By: Ross, Harty
C:\Users\HARTY\OneDrive\Documents\332610070\HGT-XX-DR-CE-0601 - proposed contours



Copyright Reserved

The Contractor shall verify and be responsible for all dimensions. DO NOT scale the drawing - any errors or omissions shall be reported to Stantec without delay.
The Copyrights to all designs and drawings are the property of Stantec. Reproduction or use for any purpose other than that authorized by Stantec is forbidden.

Notes

1. THIS DRAWING IS TO BE READ IN CONJUNCTION WITH ALL OTHER ENGINEER'S DRAWINGS.
2. ALL DIMENSIONS ARE IN METRES UNLESS NOTED OTHERWISE.
3. DO NOT SCALE FROM THIS DRAWING FOR COSTING OR CONSTRUCTION PURPOSES.
4. ALL LEVELS ARE IN METRES ABOVE ORDNANCE DATUM (AOD).

KEY:

- PROPOSED MAJOR CONTOURS (0.5m)
 PROPOSED MINOR CONTOURS (0.1m)
 ROOT PROTECTION AREA

P02	REVISED DRAWING TITLE	HR	DG	2023.11.16
P01	FIRST ISSUE	HR	DG	2023.09.15
Issued/Revision		By	Appd	YYYY.MM.DD
	DF	SMW	HR	2023.11.16
	Dwn.	Dsgn.	Chkd.	YYYY.MM.DD

Issue Status

S2 - FOR INFORMATION

This document is suitable only for the purpose noted above.
Use of this document for any other purpose is not permitted.

Client/Project Logo



Client/Project
INNOVA RENEWABLES DEVELOPMENTS


ENERGY STORAGE SYSTEM AT LAND
NORTH OF BRONWYLFA ROAD

Title _____

PROPOSED CONTOURS

SHEET 2 OF 2

Project No. 332610070	Scale 1:500
Revision P02	Drawing No. STN-HGT-XX-DR-CE-0602

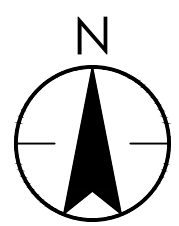

D

C

B

A

Plotted: 14/11/2023 09:01:11.6 11/02/2024 AM By: Ryan Henry
C:\Users\Ryan Henry\Documents\332610070\332610070.dwg 332610070.dwg 11/02/2024 AM By: Ryan Henry
C:\Users\Ryan Henry\Documents\332610070\332610070.dwg 332610070.dwg 11/02/2024 AM By: Ryan Henry



Stantec UK Limited
TAUNTON
Lakeside House, Blackbrook Business Park, Blackbrook
Park Avenue, Taunton TA1 2PX
Tel: +44 1823 218 940
www.stantec.com/uk

Copyright Reserved
The Contractor shall verify and be responsible for all dimensions. DO NOT scale the drawing
- any errors or omissions shall be reported to Stantec without delay.
The Copyrights to all designs and drawings are the property of Stantec. Reproduction or
use for any purpose other than that authorized by Stantec is forbidden.

- Notes
- THIS DRAWING IS TO BE READ IN CONJUNCTION WITH ALL OTHER ENGINEER'S DRAWINGS.
 - ALL DIMENSIONS ARE IN METRES UNLESS NOTED OTHERWISE.
 - DO NOT SCALE FROM THIS DRAWING FOR COSTING OR CONSTRUCTION PURPOSES.
 - ALL LEVELS ARE IN METRES ABOVE ORDNANCE DATUM (AOD).

CUT/FILL ANALYSIS
CUT: 26,955 m³
FILL: 26,945 m³
NET: 10 m³ CUT

SURFACE LEVEL DATA			
No.	MIN. LEVEL	MAX. LEVEL	COLOUR
1	-2.50	-2.00	Red
2	-2.00	-1.50	Red
3	-1.50	-1.00	Red
4	-1.00	-0.50	Orange
5	-0.50	0.00	Yellow
6	0.00	0.50	Yellow
7	0.50	1.00	Light Green
8	1.00	1.50	Light Green
9	1.50	2.00	Light Green
10	2.00	2.50	Light Green
11	2.50	3.00	Light Green
12	3.00	3.50	Light Green
13	3.50	4.00	Light Green
14	4.00	4.50	Light Green
15	4.50	5.00	Purple

P04 REVISED DRAWING TITLE	HR	DG	2023.11.16
P03 AMENDED TO SUIT NOVUS COMMENTS	HR	DG	2023.09.15
P02 UPDATED LOGO	HR	DG	2023.09.01
P01 FIRST ISSUE	DF	DG	2023.08.23
Issued/Revision	By	Appd	YYYY.MM.DD
	DF	SMW	HR
	Dwn.	Dsgn.	Chkd.
			2023.09.14
			YYYY.MM.DD

Issue Status

S2 - FOR INFORMATION

This document is suitable only for the purpose noted above.
Use of this document for any other purpose is not permitted.

Client/Project Logo




Client/Project
INNOVA RENEWABLES DEVELOPMENTS

ENERGY STORAGE SYSTEM AT LAND
NORTH OF BRONWYLFA ROAD

Title
PROPOSED CUT AND FILL

SHEET 1 OF 2

Project No. 332610070	Scale 1:500
Revision P04	Drawing No. STN-HGT-XX-DR-CE-0611

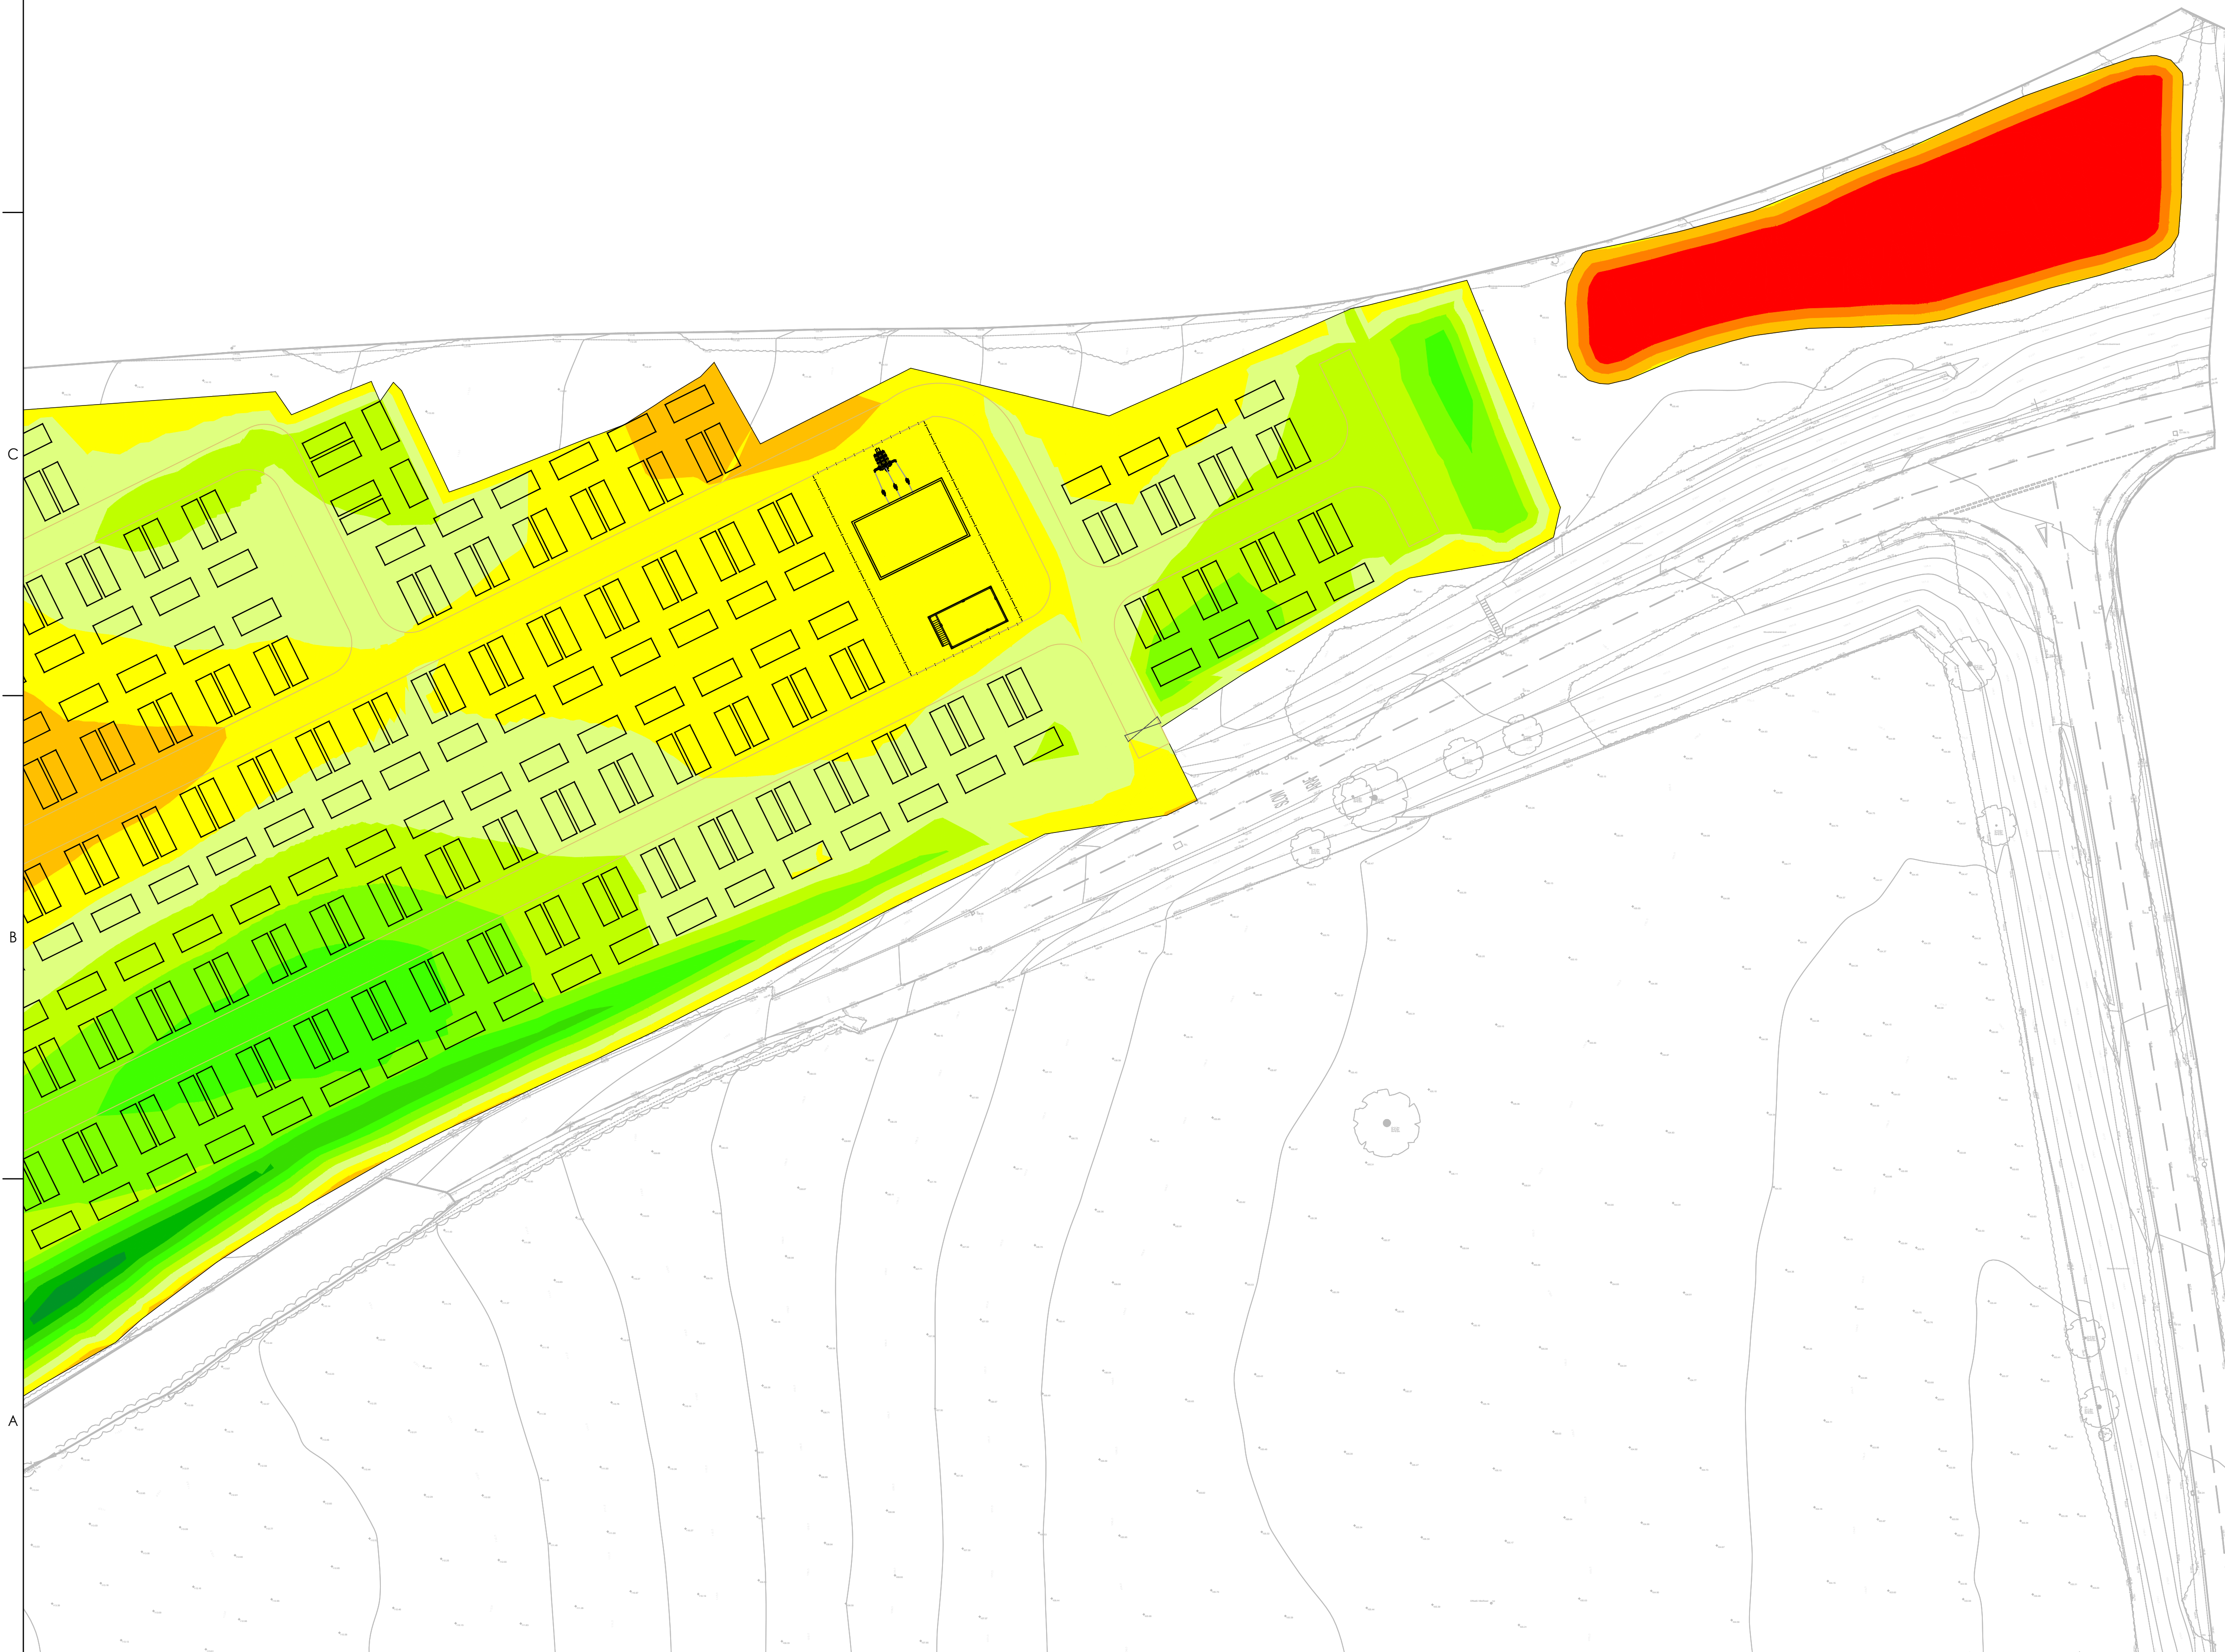

Copyright Reserved

The Contractor shall verify and be responsible for all dimensions. DO NOT scale the drawing - any errors or omissions shall be reported to Stantec without delay.
The Copyrights to all designs and drawings are the property of Stantec. Reproduction or use for any purpose other than that authorized by Stantec is forbidden.

Notes

1. THIS DRAWING IS TO BE READ IN CONJUNCTION WITH ALL OTHER ENGINEER'S DRAWINGS.
2. ALL DIMENSIONS ARE IN METRES UNLESS NOTED OTHERWISE.
3. DO NOT SCALE FROM THIS DRAWING FOR COSTING OR CONSTRUCTION PURPOSES.
4. ALL LEVELS ARE IN METRES ABOVE ORDNANCE DATUM (AOD).

CUT/FILL ANALYSIS

CUT:	26,955	m ³
FILL:	26,945	m ³
NET:	10	m ³

SURFACE LEVEL DATA			
No.	MIN. LEVEL	MAX. LEVEL	COLOR
1	-2.50	-2.00	
2	-2.00	-1.50	
3	-1.50	-1.00	
4	-1.00	-0.50	
5	-0.50	0.00	
6	0.00	0.50	
7	0.50	1.00	
8	1.00	1.50	
9	1.50	2.00	
10	2.00	2.50	
11	2.50	3.00	
12	3.00	3.50	
13	3.50	4.00	
14	4.00	4.50	
15	4.50	5.00	

P02 REVISED DRAWING TITLE	HR	DG	2023.11.16
P01 FIRST ISSUE	HR	DG	2023.09.15
Issued/Revision	By	Appd	YYYY.MM.DD
	DF	SMW	HR
	Dwn.	Dsgn.	Chkd.
			2023.09.14
			YYYY.MM.DD

Issue Status

S2 - FOR INFORMATION

This document is suitable only for the purpose noted above.
Use of this document for any other purpose is not permitted.

Client/Project Logo





Client/Project
INNOVA RENEWABLES DEVELOPMENTS

ENERGY STORAGE SYSTEM AT LAND
NORTH OF BRONWYLFA ROAD

Title
PROPOSED CUT AND FILL

SHEET 2 OF 2

Project No. 332610070	Scale 1:500
Revision P02	Drawing No. STN-HGT-XX-DR-CE-0612

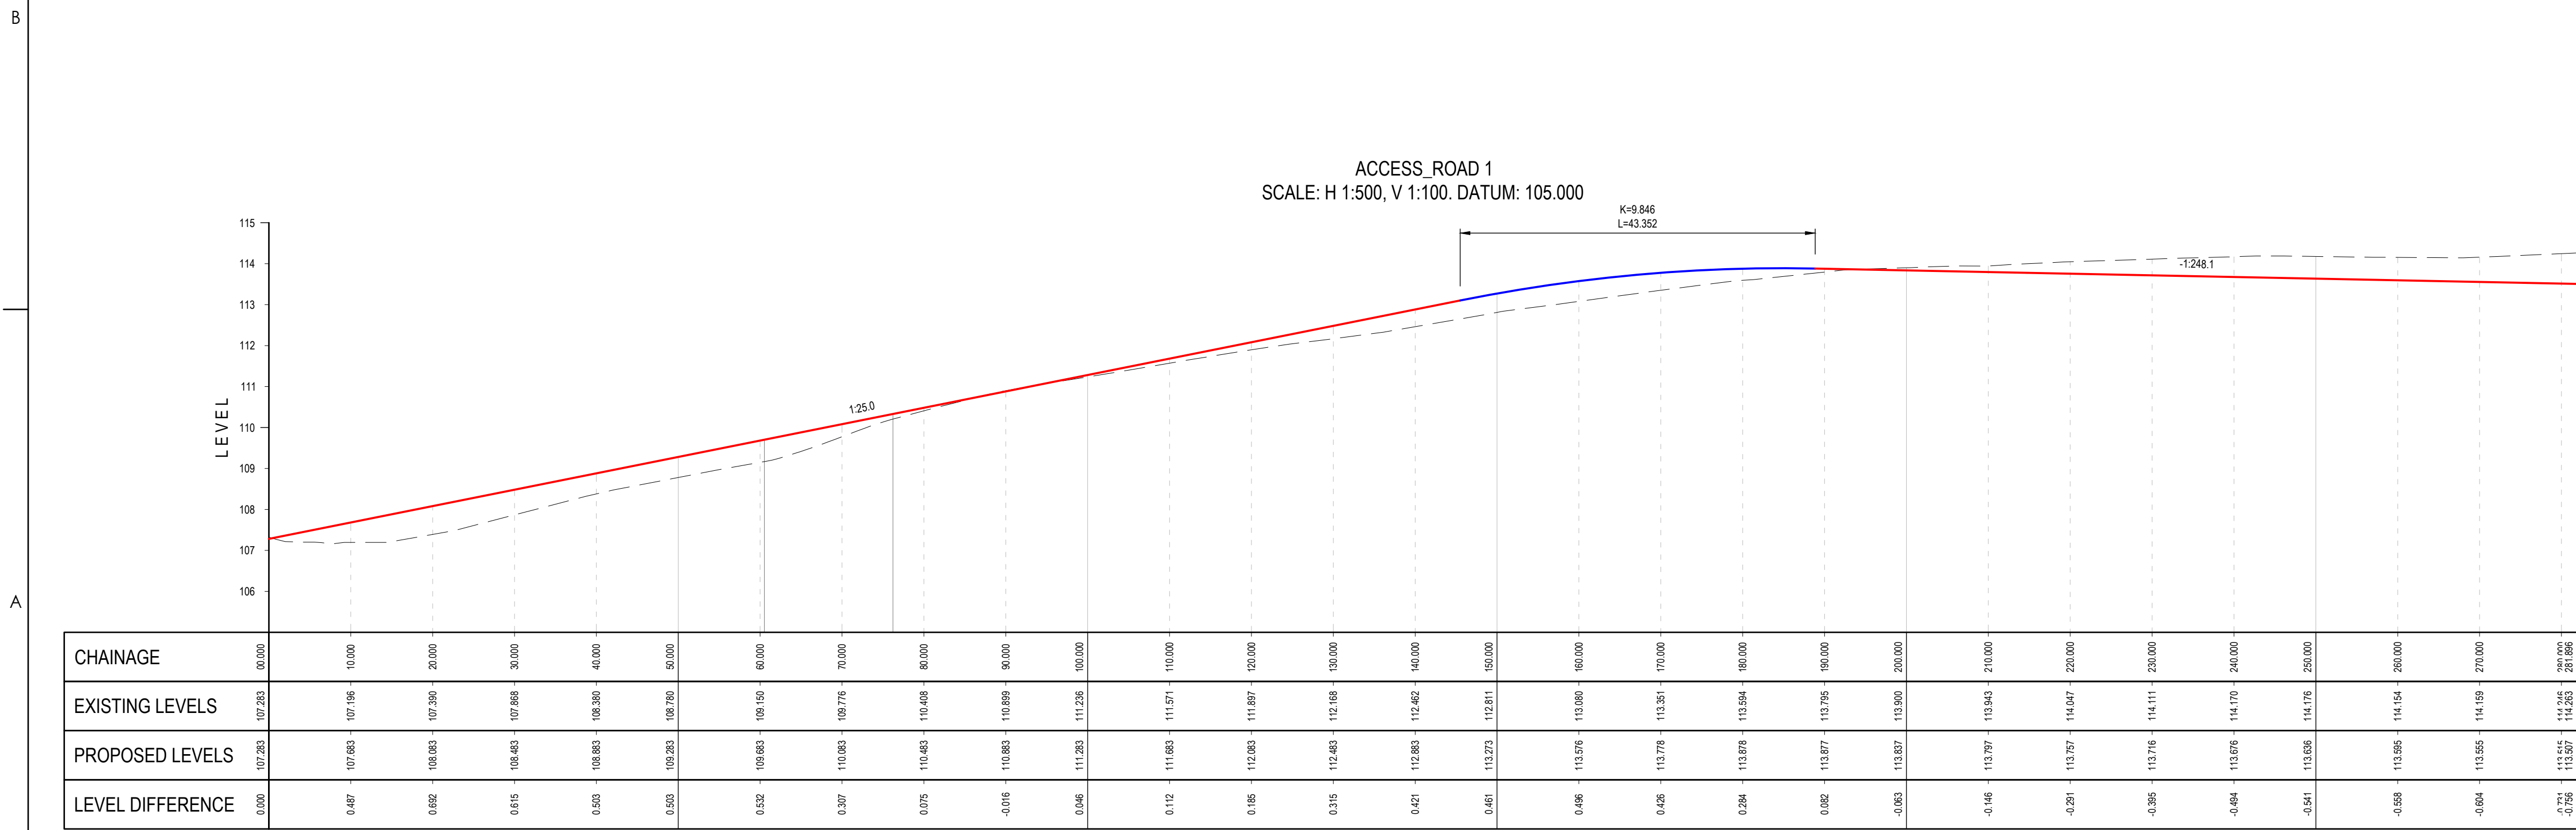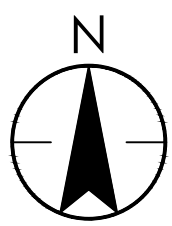

Stantec UK Limited
TAUNTON
Lakeside House, Blackbrook Business Park, Blackbrook
Park Avenue, Taunton TA1 2PX
Tel: +44 1823 218 940
www.stantec.com/uk

Copyright Reserved
The Contractor shall verify and be responsible for all dimensions. DO NOT scale the drawing
- any errors or omissions shall be reported to Stantec without delay.
The Copyrights to all designs and drawings are the property of Stantec. Reproduction or
use for any purpose other than that authorized by Stantec is forbidden.

- Notes
- THIS DRAWING IS TO BE READ IN CONJUNCTION WITH ALL OTHER ENGINEER'S DRAWINGS.
 - ALL DIMENSIONS ARE IN METRES UNLESS NOTED OTHERWISE.
 - DO NOT SCALE FROM THIS DRAWING FOR COSTING OR CONSTRUCTION PURPOSES.
 - ALL LEVELS ARE IN METRES ABOVE ORDNANCE DATUM (AOD).

P03 REVISED DRAWING TITLE	HR	DG	2023.11.16
P02 UPDATED TO SUIT INNOVA COMMENTS	HR	DG	2023.09.15
P01 FIRST ISSUE	DF	DG	2023.09.01
Issued/Revision	By	Appd	YYYY.MM.DD
	DF	HR	2023.09.14
	Dwn.	Dsgn.	Chkd.

Issue Status

S2 - FOR INFORMATION

This document is suitable only for the purpose noted above.
Use of this document for any other purpose is not permitted.



Client/Project
INNOVA RENEWABLES DEVELOPMENTS

ENERGY STORAGE SYSTEM AT LAND
NORTH OF BRONWYLFA ROAD

Title
LONG SECTIONS

SHEET 1 OF 3

Project No.
332610070
Scale
1:500
Revision
P03
Drawing No.
STN-HGT-XX-DR-CE-0621

Plotted: 14/11/2023 09:01 1:16 25/25 A4 Rev: 0000
C:\Users\j\OneDrive\Documents\332610070\Long Sections\332610070-Long Sections.dwg
C:\Users\j\OneDrive\Documents\332610070\Long Sections\332610070-Long Sections.dwg


D

C

B


A

ROAD 2
SCALE: H 1:500, V 1:100. DATUM: 105.000

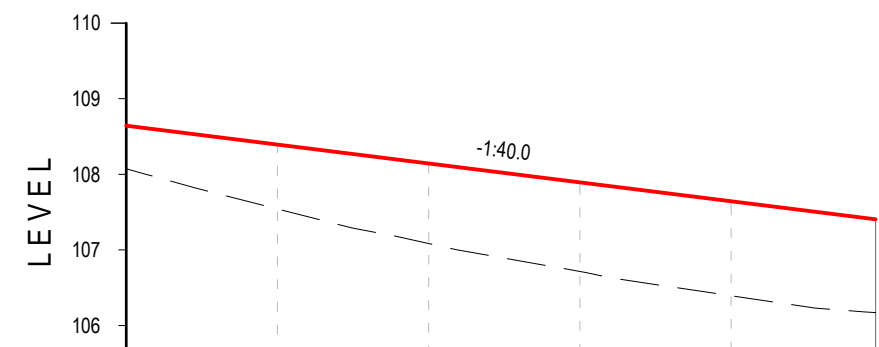


CHAINAGE	0+000	10+000	20+000	30+000	40+000	45+558
EXISTING LEVELS	108.073	107.541	107.004	106.715	106.354	106.170
PROPOSED LEVELS	108.643	108.393	108.143	107.893	107.643	107.404
LEVEL DIFFERENCE	0.570	0.852	1.059	1.178	1.288	1.234

ROAD 2_TH
SCALE: H 1:500, V 1:100. DATUM: 105.000

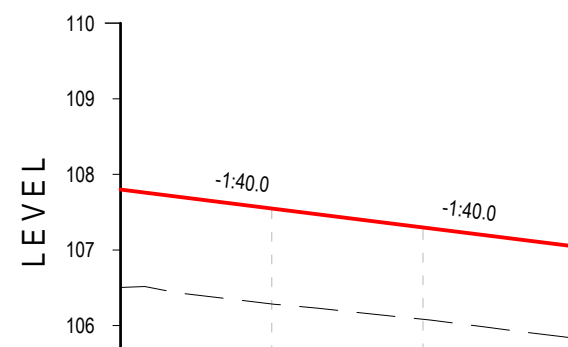


CHAINAGE	0+000	10+000	20+000	30+000
EXISTING LEVELS	106.504	106.286	106.093	105.832
PROPOSED LEVELS	107.795	107.545	107.295	107.045
LEVEL DIFFERENCE	1.294	1.262	1.215	1.216

ROAD 3
SCALE: H 1:500, V 1:100. DATUM: 105.000

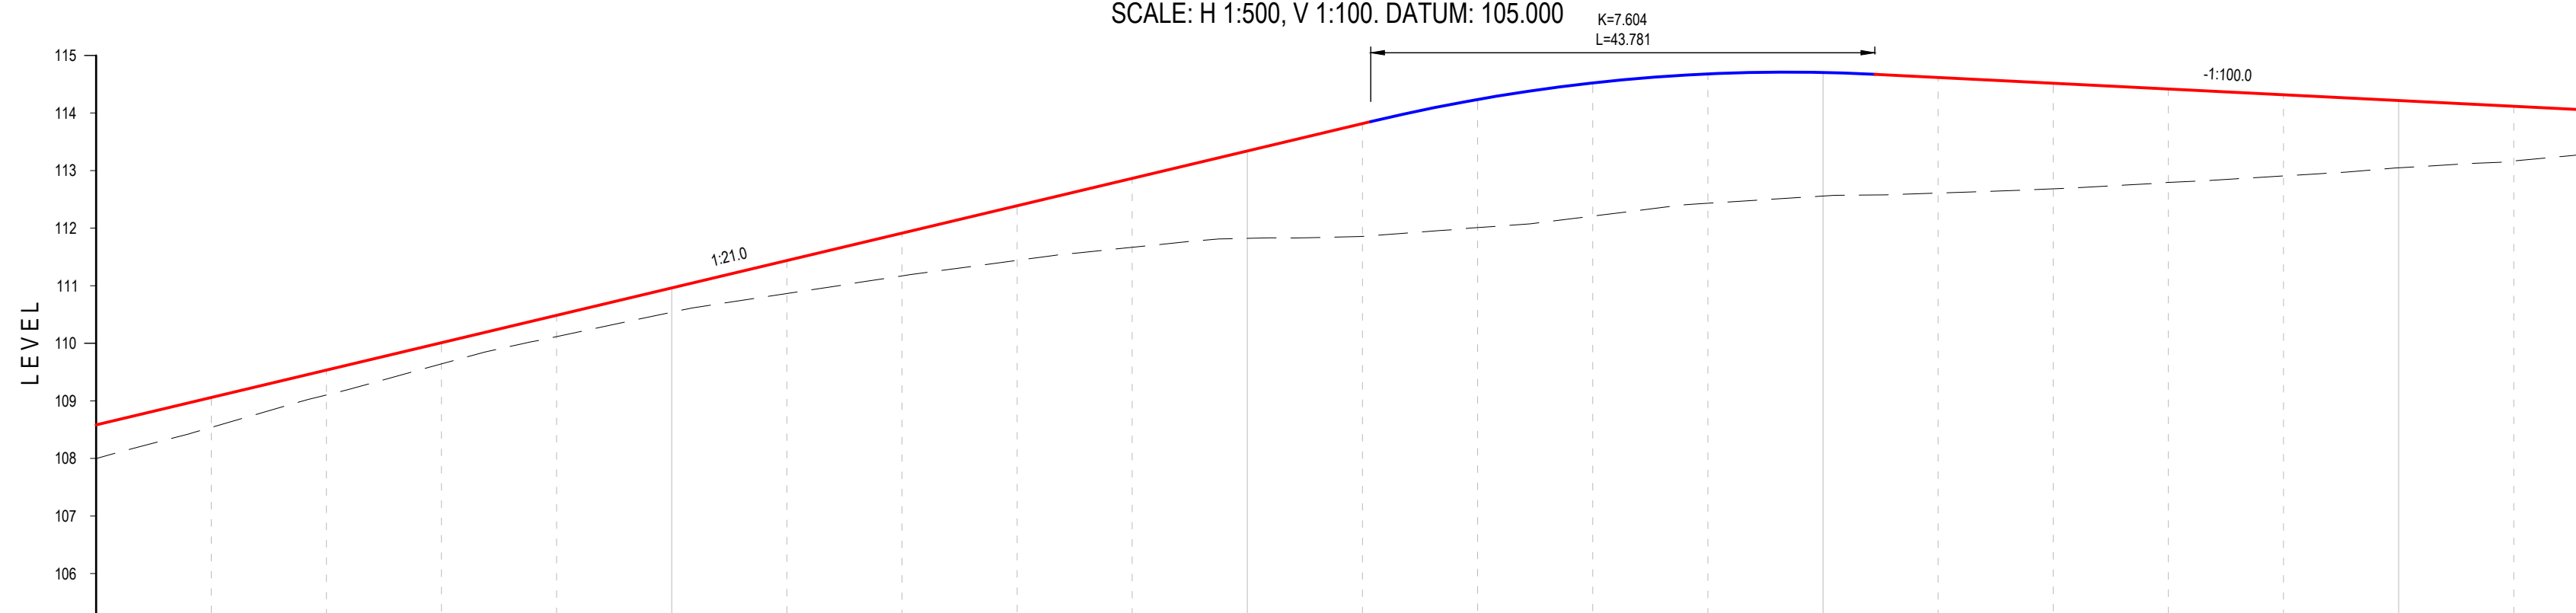

CHAINAGE	0+000	10+000	20+000	30+000	40+000	50+000	60+000	70+000	80+000	90+000	100+000	110+000	120+000	130+000	140+000	150+000	160+000	170+000	180+000	190+000	200+000	210+000	245+676
EXISTING LEVELS	107.997	108.538	109.101	109.642	110.116	110.540	110.864	111.171	111.441	111.667	111.823	111.865	111.910	111.929	111.925	111.898	111.809	111.683	111.519	111.307	111.046	110.767	110.473
PROPOSED LEVELS	108.583	109.099	109.534	110.070	110.605	111.132	111.657	112.189	112.714	113.240	113.765	114.290	114.815	115.340	115.865	116.390	116.915	117.440	117.965	118.490	119.015	119.540	120.065
LEVEL DIFFERENCE	0.586	0.561	0.433	0.308	0.189	0.072	0.074	0.143	0.273	0.403	0.533	0.663	0.793	0.923	1.053	1.183	1.313	1.443	1.573	1.703	1.833	1.963	2.093

ROAD 5
SCALE: H 1:500, V 1:100. DATUM: 110.000

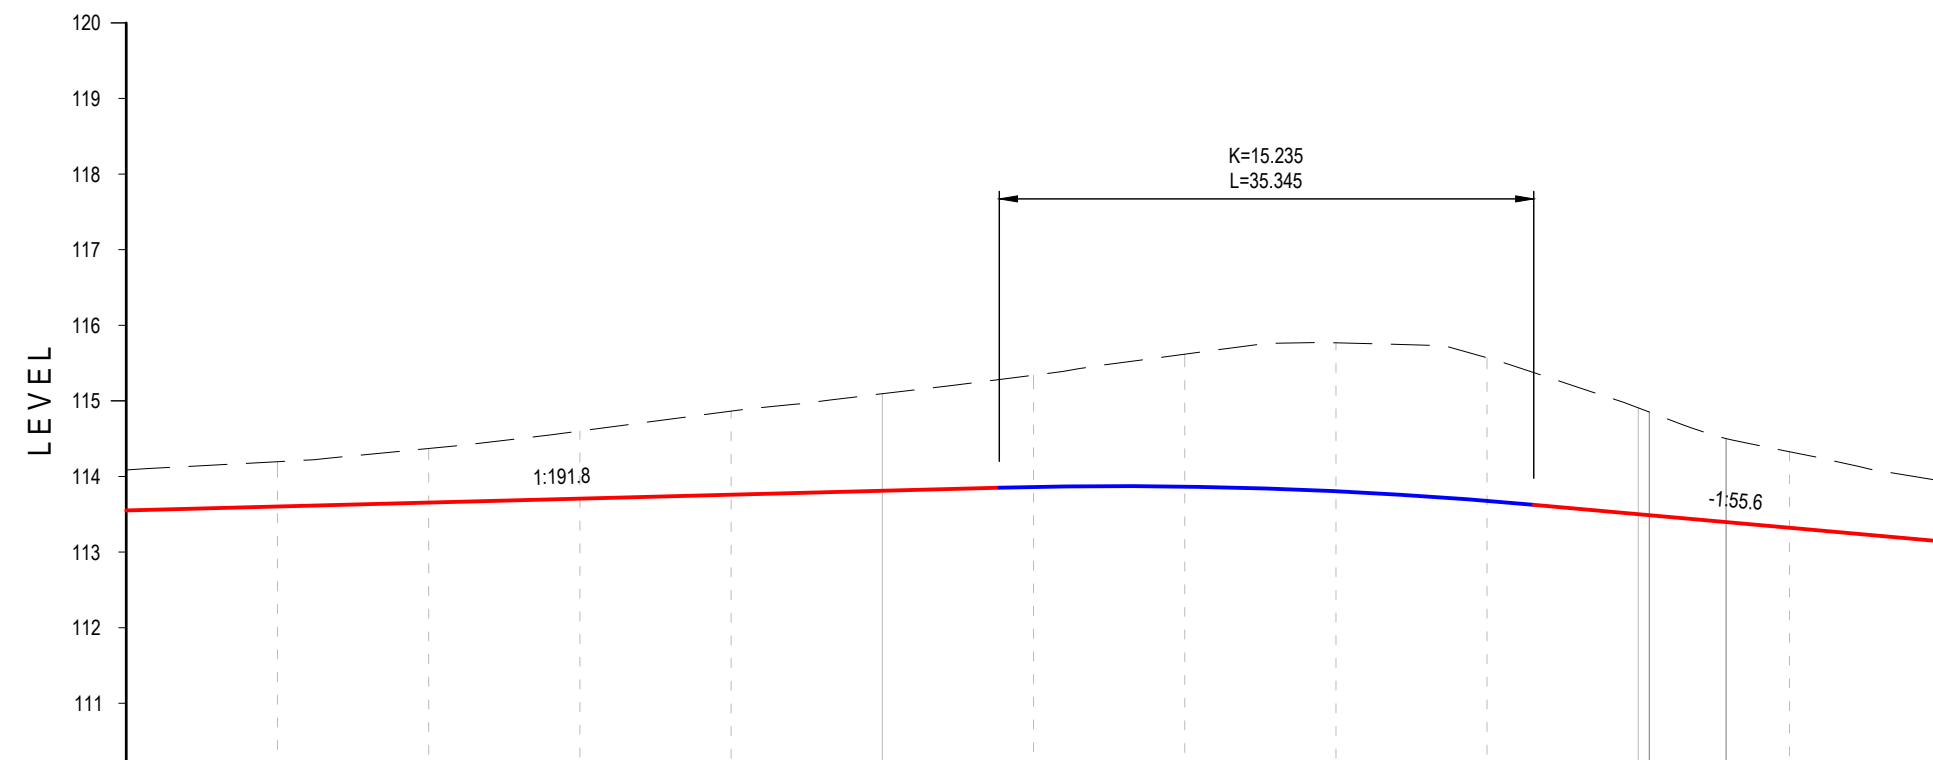

CHAINAGE	0+000	10+000	20+000	30+000	40+000	50+000	60+000	70+000	80+000	90+000	100+000	110+000	195+519
EXISTING LEVELS	114.897	114.196	114.370	114.601	114.864	115.094	115.340	115.617	115.789	115.971	116.150	116.328	113.897
PROPOSED LEVELS	113.550	113.603	113.656	113.707	113.759	113.811	113.862	113.913	113.964	114.015	114.066	114.117	111.150
LEVEL DIFFERENCE	-0.336	-0.593	-0.716	-0.894	-1.105	-1.283	-1.478	-1.701	-1.825	-1.956	-2.089	-2.222	-12.747



Stantec UK Limited
TAUNTON
Lakeside House, Blackbrook Business Park, Blackbrook
Park Avenue, Taunton TA1 2PX
Tel: +44 1823 218 940
www.stantec.com/uk

Copyright Reserved
The Contractor shall verify and be responsible for all dimensions. DO NOT scale the drawing
- any errors or omissions shall be reported to Stantec without delay.
The Copyrights to all designs and drawings are the property of Stantec. Reproduction or
use for any purpose other than that authorized by Stantec is forbidden.

- Notes
- THIS DRAWING IS TO BE READ IN CONJUNCTION WITH ALL OTHER ENGINEER'S DRAWINGS.
 - ALL DIMENSIONS ARE IN METRES UNLESS NOTED OTHERWISE.
 - DO NOT SCALE FROM THIS DRAWING FOR COSTING OR CONSTRUCTION PURPOSES.
 - ALL LEVELS ARE IN METRES ABOVE ORDNANCE DATUM (AOD).

P03 REVISED DRAWING TITLE	HR	DG	2023.11.16
P02 UPDATED TO SUIT INNOVA COMMENTS	HR	DG	2023.09.15
P01 FIRST ISSUE	DF	DG	2023.09.01
Issued/Revision	By	Appd	YYYY.MM.DD
	DF	HR	2023.09.14
	Dwn.	Dsgn.	Chkd.

Issue Status

S2 - FOR INFORMATION

This document is suitable only for the purpose noted above.
Use of this document for any other purpose is not permitted.

Client/Project Logo



Client/Project
INNOVA RENEWABLES DEVELOPMENTS

ENERGY STORAGE SYSTEM AT LAND
NORTH OF BRONWYLFA ROAD




Title
LONG SECTIONS

SHEET 2 OF 3

Project No. 332610070	Scale 1:500
Revision P03	Drawing No. STN-HGT-XX-DR-CE-0622

The Contractor shall verify and be responsible for all dimensions. DO NOT scale the drawing - any errors or omissions shall be reported to Stantec without delay.
The Copyrights to all designs and drawings are the property of Stantec. Reproduction or use for any purpose other than that authorized by Stantec is forbidden.

1. THIS DRAWING IS TO BE READ IN CONJUNCTION WITH ALL OTHER ENGINEER'S DRAWINGS.
2. ALL DIMENSIONS ARE IN METRES UNLESS NOTED OTHERWISE.
3. DO NOT SCALE FROM THIS DRAWING FOR COSTING OR CONSTRUCTION PURPOSES.
4. ALL LEVELS ARE IN METRES ABOVE ORDNANCE DATUM (AOD).

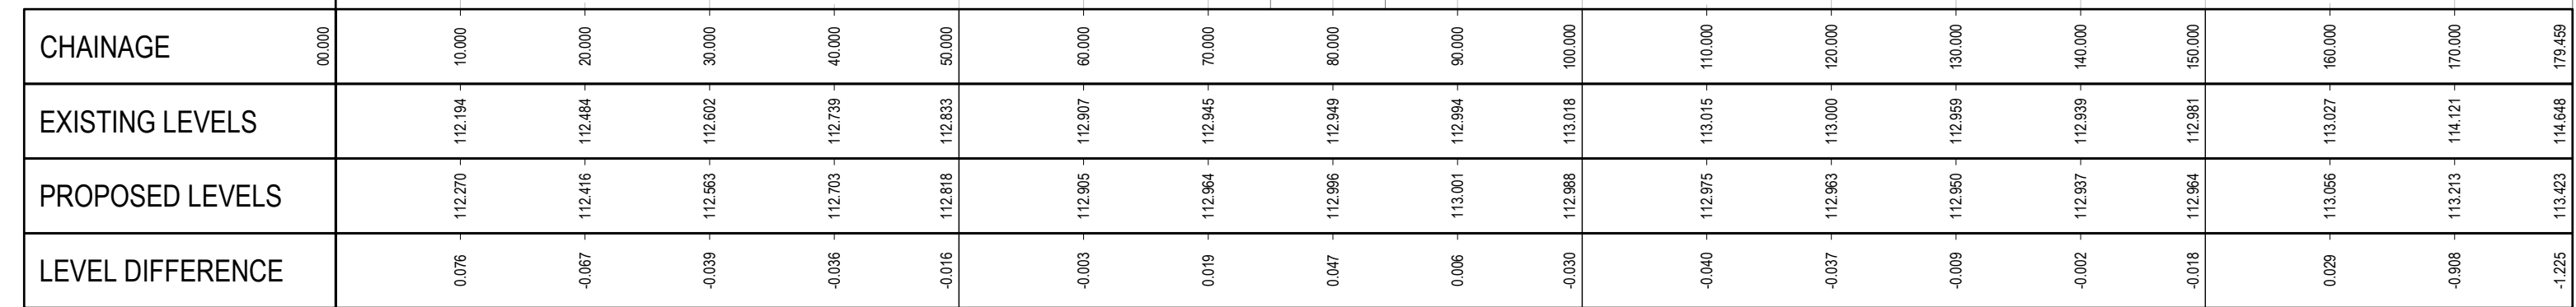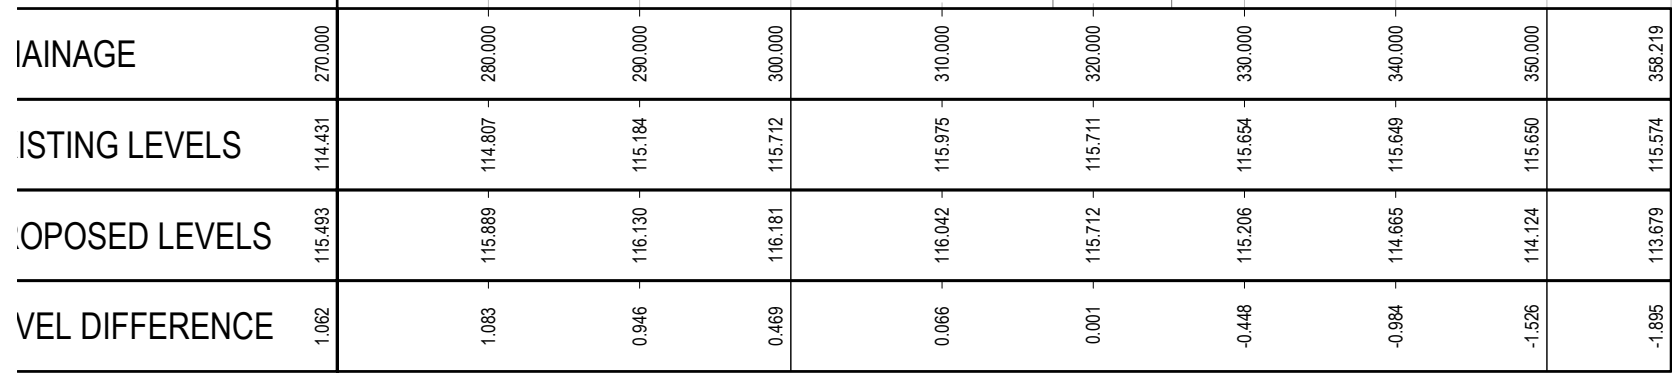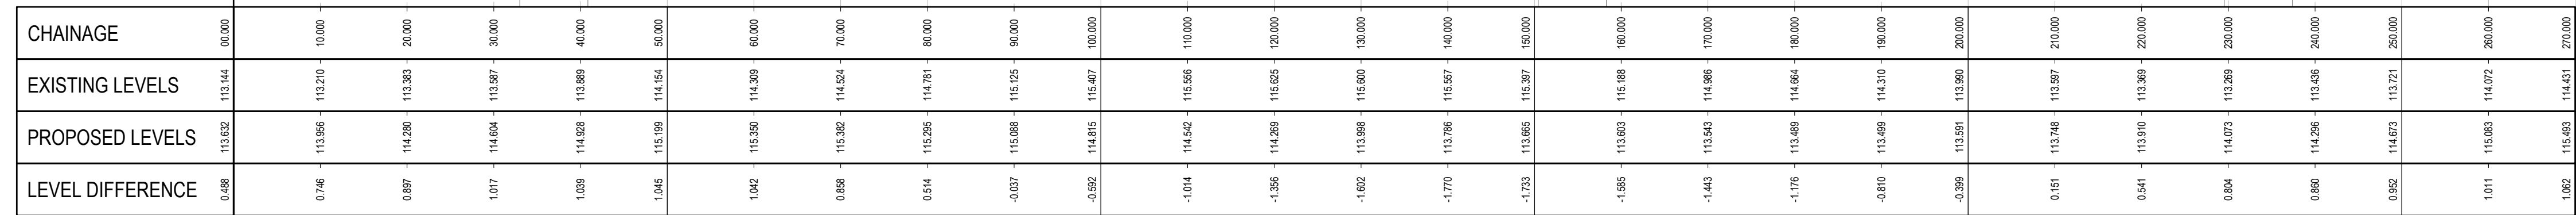

DF	-	HR	2023.09.14
Dwn.	Dsgn.	Chkd.	YYYY.MM.DD

S2 - FOR INFORMATION

This document is suitable only for the purpose noted above.
Use of this document for any other purpose is not permitted.

ENERGY STORAGE SYSTEM AT LAND
NORTH OF BRONWYLFA ROAD

SHEET 3 OF 3

Project No. 332610070	Scale 1:500
Revision P03	Drawing No. STN-HGT-XX-DR-CE-0623