


1 Longitudinal Section

Scale 1 : 200

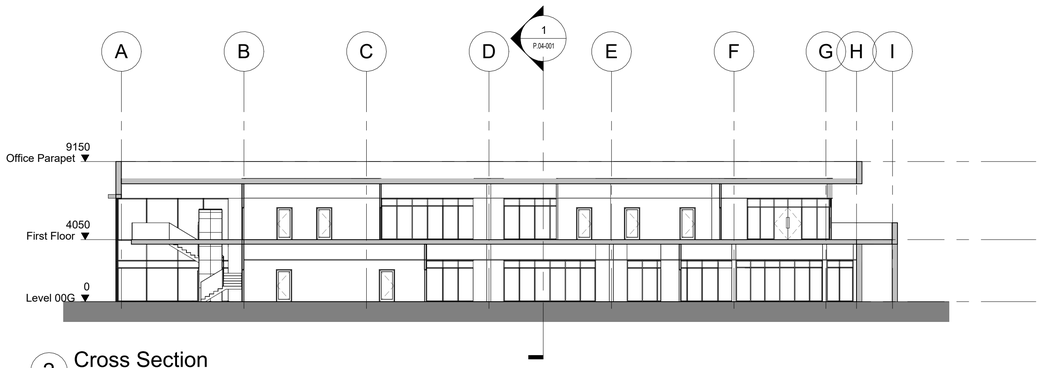

2 Cross Section

Scale 1 : 200

Contractors are not to scale dimensions from this drawing.

Rev	Description	By	Date
P1	Initial Issue	LM	21.05.24
P2	Area Changes	LM	03.02.25
P3	Planning Issue	LM	10.04.25

Modern City Architecture & Urbanism

Avenue HQ
17 Mann Island
Liverpool
L3 1BP

t: 0161 974 7203
e: info@mcau.co.uk
www.mcau.co.uk

Client
FIREM

Project
The Oaks, HIAB

Description
Proposed Sections

Status
Stage 3 Planning

Drawn By
LM

Job Number
1256-MCAU

Scale
1 : 200

Date
Jun 24

Drawing Number
P.04-001

Revision
P3

Copyright Modern City Architecture & Urbanism Ltd