
© Tier Consult Group
© Tier Consult Group

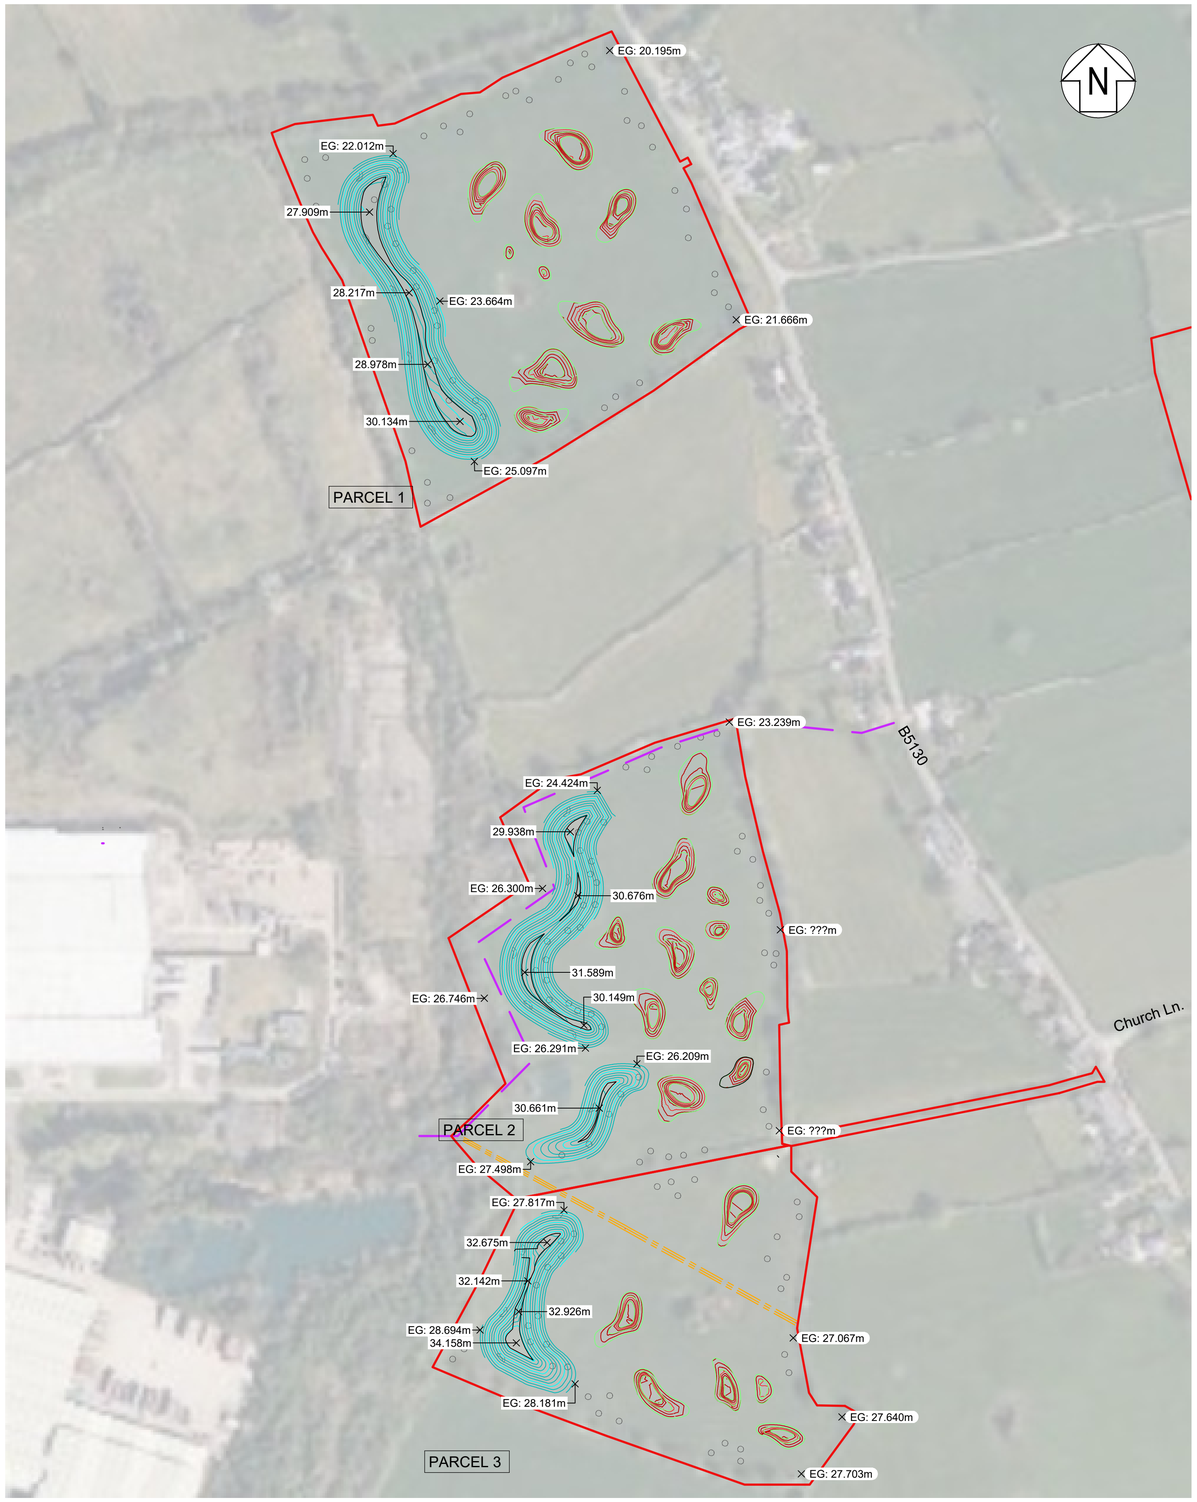



Notes

Earthworks Notes

1. Levels shown on this drawing are based upon topographical survey "LS5776-T" undertaken by Layer Surveys, received 12.02.2025.
2. Level and earthworks shown on this drawing are indicative and for information only. Proposed finished levels are based on achieving an approximate cut and fill balance and will change following receipt of further information and detailed design.

Legend

EG:???m	Existing Spot Level
???m	Proposed Spot Level
	Bund Major Contour (2.000m intervals)
	Bund Minor Contours (0.500m intervals)
	Pond Major Contour (1.000m intervals)
	Pond Minor Contours (0.250m intervals)

Rev	Date	By	Description	Chk	App
P3	16.05.2025	WNL	Bund layout updated	JCB	PJB
P2	03.04.2025	WNL	Francis Lane proposals indicated	JCB	PJB
P1	21.03.2025	WNL	Prelimnary issue	JCB	PJB

Status
Preliminary

TIER CONSULT GROUP.
Unit 5 Office Village,
Sandpiper Court,
Chester Business Park,
Chester,
CH4 9QZ
T: 01244 684 900

Client:
NET WORLD SPORTS

Project Title:
Net World Sport, Wrexham
Ecological Land

Drawing Title:
Ecological Area
Proposed Levels

Drawing Scale:	Drawn By:	Drawing Start Date:
1:2000 @ A1	WNL	Jan'25

TIER Project Number:
T_25_2894

Drawing No:
2894-TCG-XX-XX-DR-C-6001

Revision:
P3

© Tier Consult Group
© Tier Consult Group