
Order No:	Customer No:
Client: Mrs D Vogwell	

Draft Only

Please check and confirm dimensions shown below.

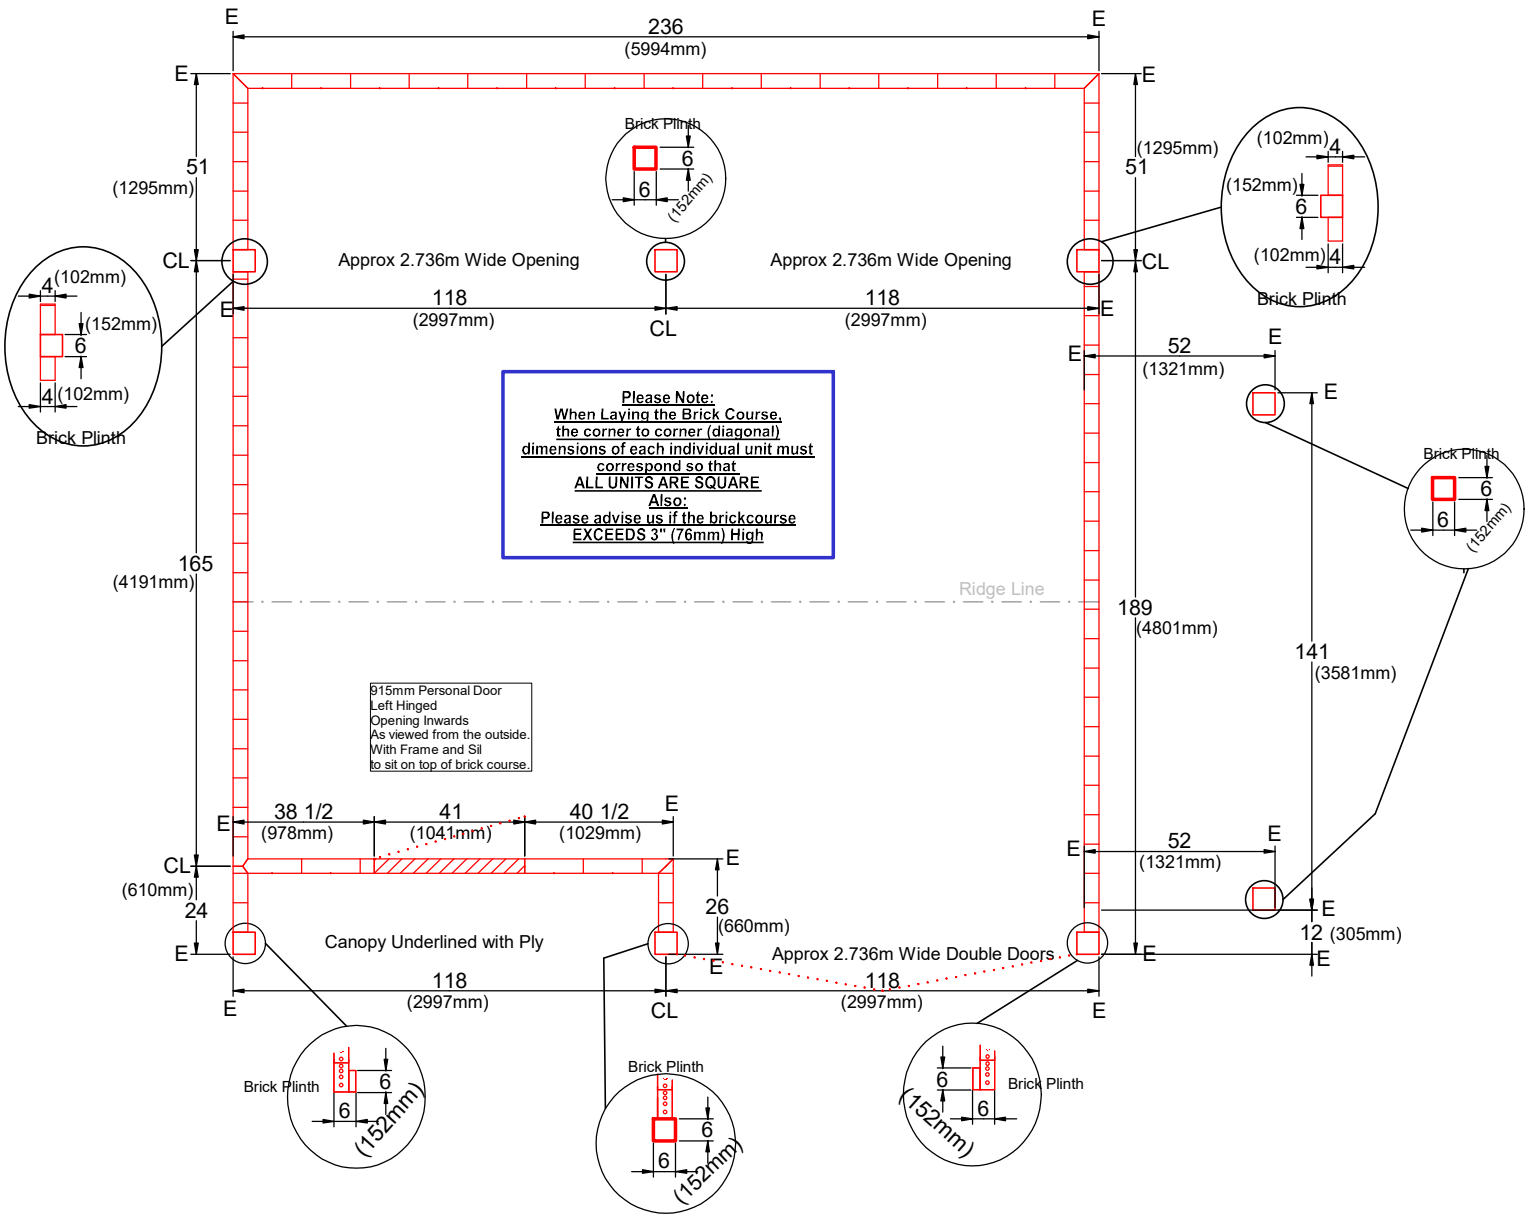

ALL DIMENSIONS IN INCHES & (MM)
RECOMMENDATION ONLY



We recommend a 2" (50mm) lip around the base, this must be finished with an edging trowel. This is to help prevent water ingress, and assist with drainage.

□ = 6X6 BRICK PLINTH
E = OUTSIDE EDGE OF BRICKWORK
CL = CENTRE LINE OF BRICKWORK
▭ = SINGLE COURSE OF SEMI-ENGINEERING BRICK OF TYPE WITH 3 HOLES THROUGH CENTRE
✕ = CHECK ALL DIAGONALS ARE EQUAL

BASE INCLUDING BRICKS MUST BE SQUARE FLAT AND LEVEL

88MM X 38MM TIMBER FRAMING
16MM SHIPLAP CLADDING
THESE ARE PLANED FINISHED TIMBER SIZES

CHART STABLES
CHART GARAGES
CHART GARDEN BUILDINGS

Client: Mrs D Vogwell
Date: 06.09.2024
Drawn by: Fred Pragnell

CHART TIMBER BUILDINGS
01233 611123

Customer Signature
To Confirm & Return:

Signed:_____

Date:____/____/_____

Description / Range: (refer to above plan for exact dims)
1 x 6.1m x 6.1m Chester C/House
Incorporating:
1 x 3.0m x 4.9m Enclosed Recessed Workshop
1 x 3.0m x 4.9m Enclosed Bay
1 x 6.1m x 1.2m Cat Slide To Rear
With additional:
3.6m x 1.2m Free Log Store

CHESTER CARRIAGE HOUSE Range
Shiplap Cladding

Customer No:

Order No.