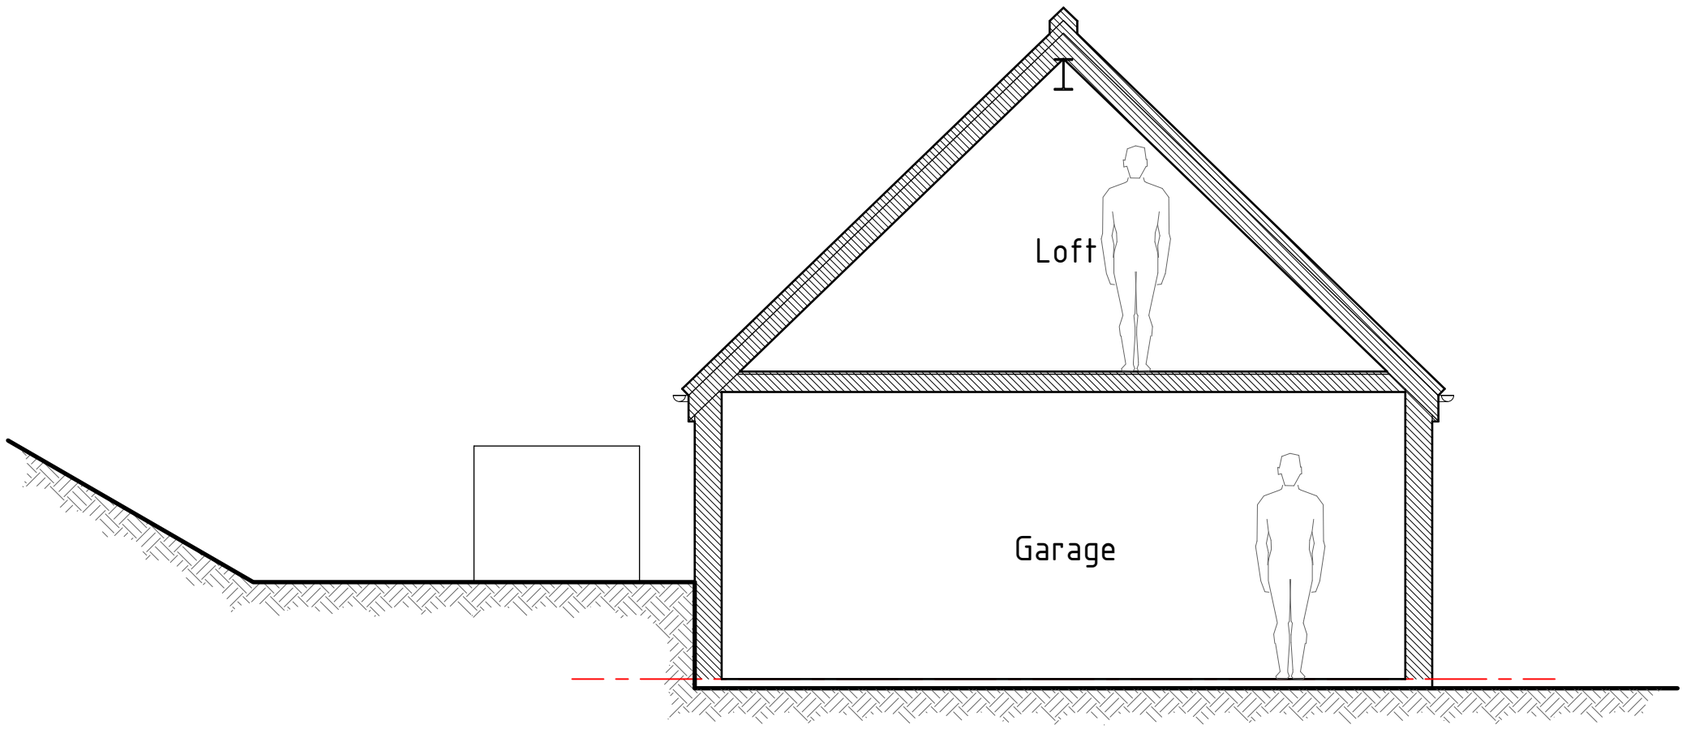


As Existing Section AA-01 1:50

As Existing

HDS ARCHITECTURAL SERVICES	**Project;** Graig Farm, Pen Y Lan, Wrexham, LL14 6HR		**Dwg No;** CF/PD/03 / **Date;** 16.05.25
HDS Architectural Services, The Foundry, 15 Yorke Street, Wrexham LL13 8LW Tel (01978) 345250 www.hdsarchitectural.co.uk	**Title;** 03-As Existing Section AA-01	**Scale (A3);**	**Revision;**