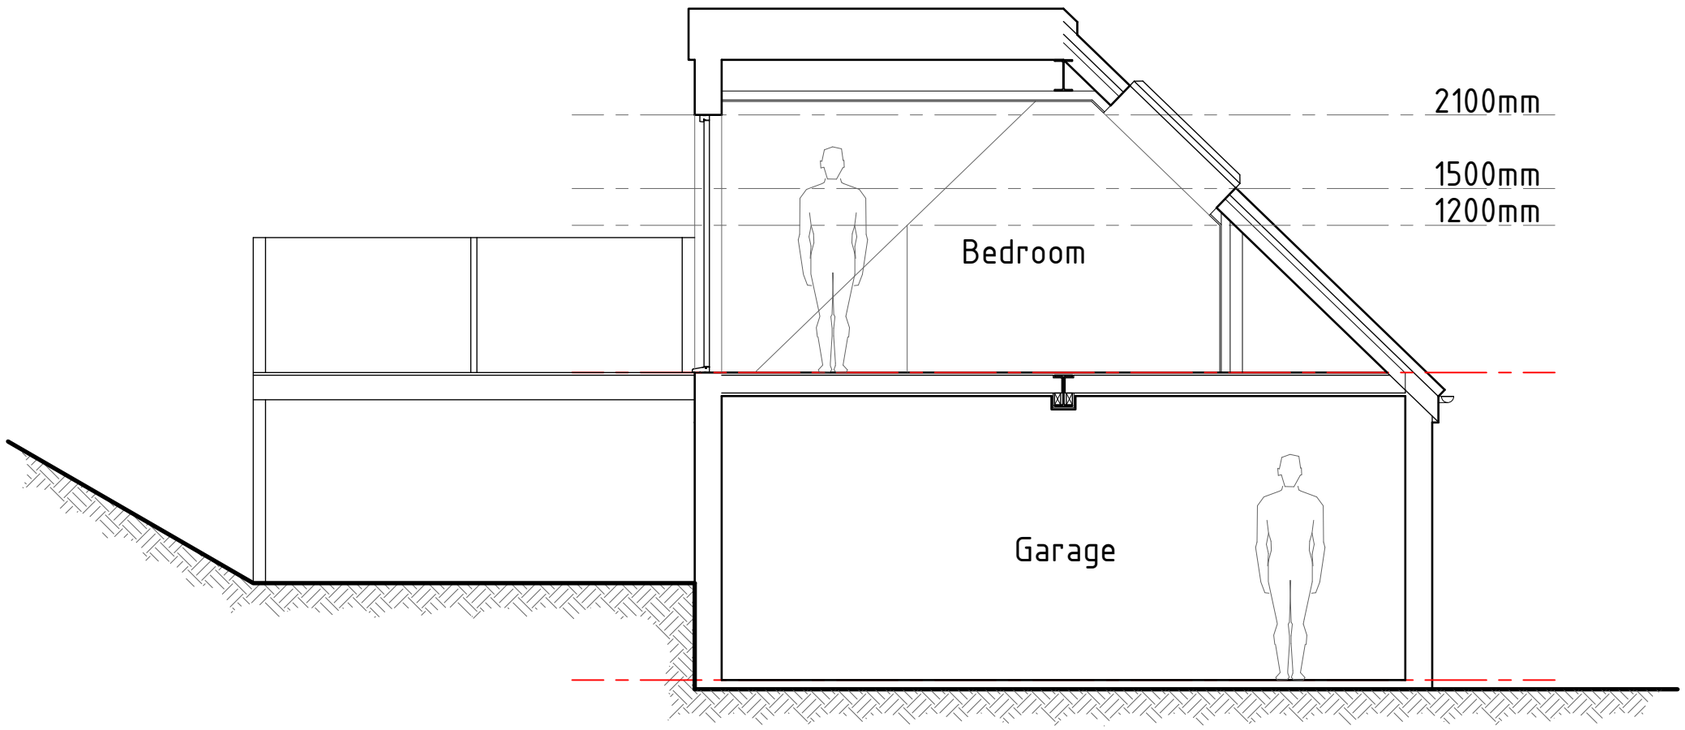


Proposed Section AA-01 1:50

Proposed

HDS Architectural Services, The Foundry,
15 Yorke Street, Wrexham
LL13 8LW
Tel (01978) 345250
www.hdsarchitectural.co.uk

Project;	Dwg No;	Date;
Graig Farm, Pen Y Lan, Wrexham, LL14 6HR	CF/PD/07	19.05.25

Title;	Scale (A3);	Revision;
07-Proposed Section AA-01		