
Project Sakura

Planting Plan LA.**201**
2 of 2

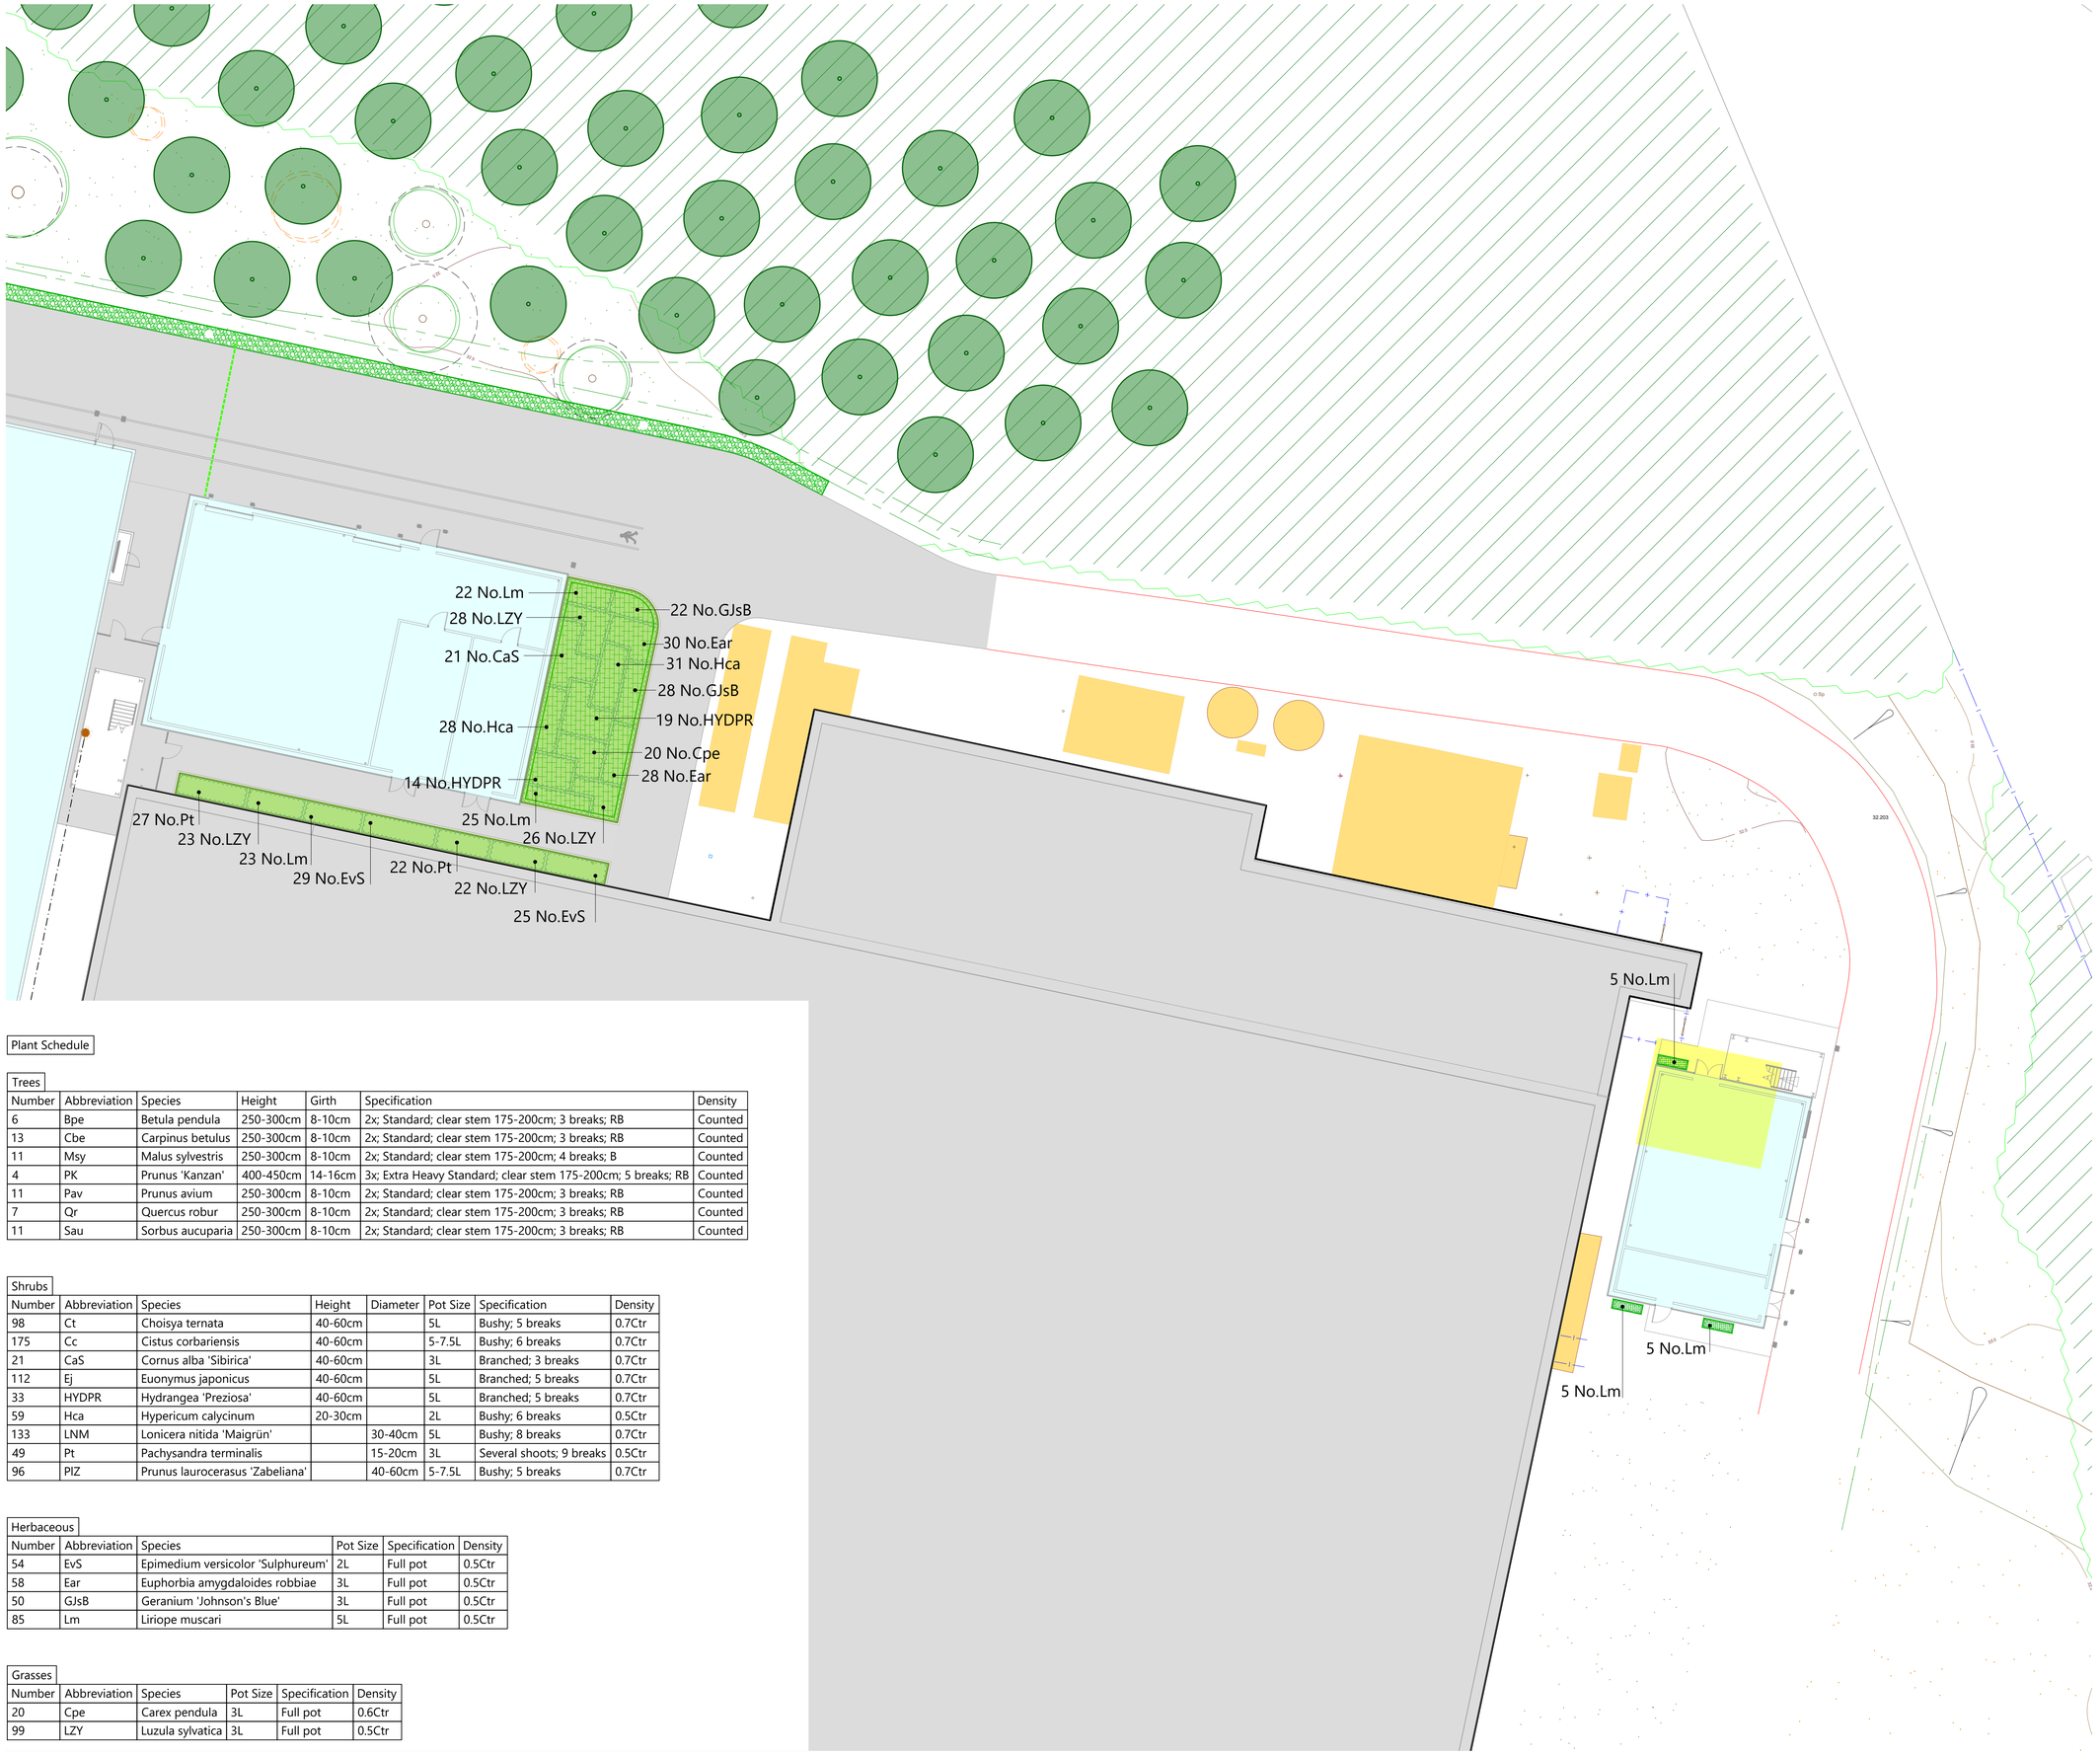

Plant Schedule

Trees

Number	Abbreviation	Species	Height	Girth	Specification	Density
6	Bpe	Betula pendula	250-300cm	8-10cm	2x; Standard; clear stem 175-200cm; 3 breaks; RB	Counted
13	Cbe	Carpinus betulus	250-300cm	8-10cm	2x; Standard; clear stem 175-200cm; 3 breaks; RB	Counted
11	Msy	Malus sylvestris	250-300cm	8-10cm	2x; Standard; clear stem 175-200cm; 4 breaks; B	Counted
4	PK	Prunus 'Kanzan'	400-450cm	14-16cm	3x; Extra Heavy Standard; clear stem 175-200cm; 5 breaks; RB	Counted
11	Pav	Prunus avium	250-300cm	8-10cm	2x; Standard; clear stem 175-200cm; 3 breaks; RB	Counted
7	Qr	Quercus robur	250-300cm	8-10cm	2x; Standard; clear stem 175-200cm; 3 breaks; RB	Counted
11	Sau	Sorbus aucuparia	250-300cm	8-10cm	2x; Standard; clear stem 175-200cm; 3 breaks; RB	Counted

Shrubs

Number	Abbreviation	Species	Height	Diameter	Pot Size	Specification	Density
98	Ct	Choisya ternata	40-60cm		5L	Bushy; 5 breaks	0.7Ctr
175	Cc	Cistus corbariensis	40-60cm		5-7.5L	Bushy; 6 breaks	0.7Ctr
21	CaS	Cornus alba 'Sibirica'	40-60cm		3L	Branched; 3 breaks	0.7Ctr
112	Ej	Euonymus japonicus	40-60cm		5L	Branched; 5 breaks	0.7Ctr
33	HYDPR	Hydrangea 'Preziosa'	40-60cm		5L	Branched; 5 breaks	0.7Ctr
59	Hca	Hypericum calycinum	20-30cm		2L	Bushy; 6 breaks	0.5Ctr
133	LNM	Lonicera nitida 'Maigrün'		30-40cm	5L	Bushy; 8 breaks	0.7Ctr
49	Pt	Pachysandra terminalis		15-20cm	3L	Several shoots; 9 breaks	0.5Ctr
96	PlZ	Prunus laurocerasus 'Zabeliana'		40-60cm	5-7.5L	Bushy; 5 breaks	0.7Ctr

Herbaceous

Number	Abbreviation	Species	Pot Size	Specification	Density
54	EvS	Epimedium versicolor 'Sulphureum'	2L	Full pot	0.5Ctr
58	Ear	Euphorbia amygdaloides robbiae	3L	Full pot	0.5Ctr
50	GJsB	Geranium 'Johnson's Blue'	3L	Full pot	0.5Ctr
85	Lm	Liriope muscari	5L	Full pot	0.5Ctr

Grasses

Number	Abbreviation	Species	Pot Size	Specification	Density
20	Cpe	Carex pendula	3L	Full pot	0.6Ctr
99	LZY	Luzula sylvatica	3L	Full pot	0.5Ctr

Key

- Existing trees to be retained. Black dash denotes root protection area
- Existing trees to be removed
- Existing vegetation (predominately scrub) to be retained - approximate extent. **NOTE:** Measures are recommended along the northern edge of the scrub habitat to encourage bee orchids to colonise. Refer to Just Mammal's Preliminary Ecological Appraisal which also suggests hand broadcasting of a cover crop such as Emorsgate EM6 seed mixture.
- Marshy grassland to be retained
- Neutral grassland to be retained
- Proposed tree planting to mitigate for trees lost due to the development and to help increase biodiversity.
- Proposed planting areas including the rain garden to the north for amenity and biodiversity value.
- Swales to be seeded with a suitable species-rich grass mix such as Emorsgate EM8 'Meadow Mixture for Wetlands'.

0 2 4 6 8 10 metres

Scale 1:200 @ A1

North

TC24206 L100 Planting Plan Approved Scheme v2.dwg

28 May 2025

tir collective LANDSCAPE ARCHITECTS

Floor 7, Brunel House, 2 Fitzalan Road, Cardiff, CF24 0EB

© Tir Collective Limited 2025. Registered Company No. 13489264