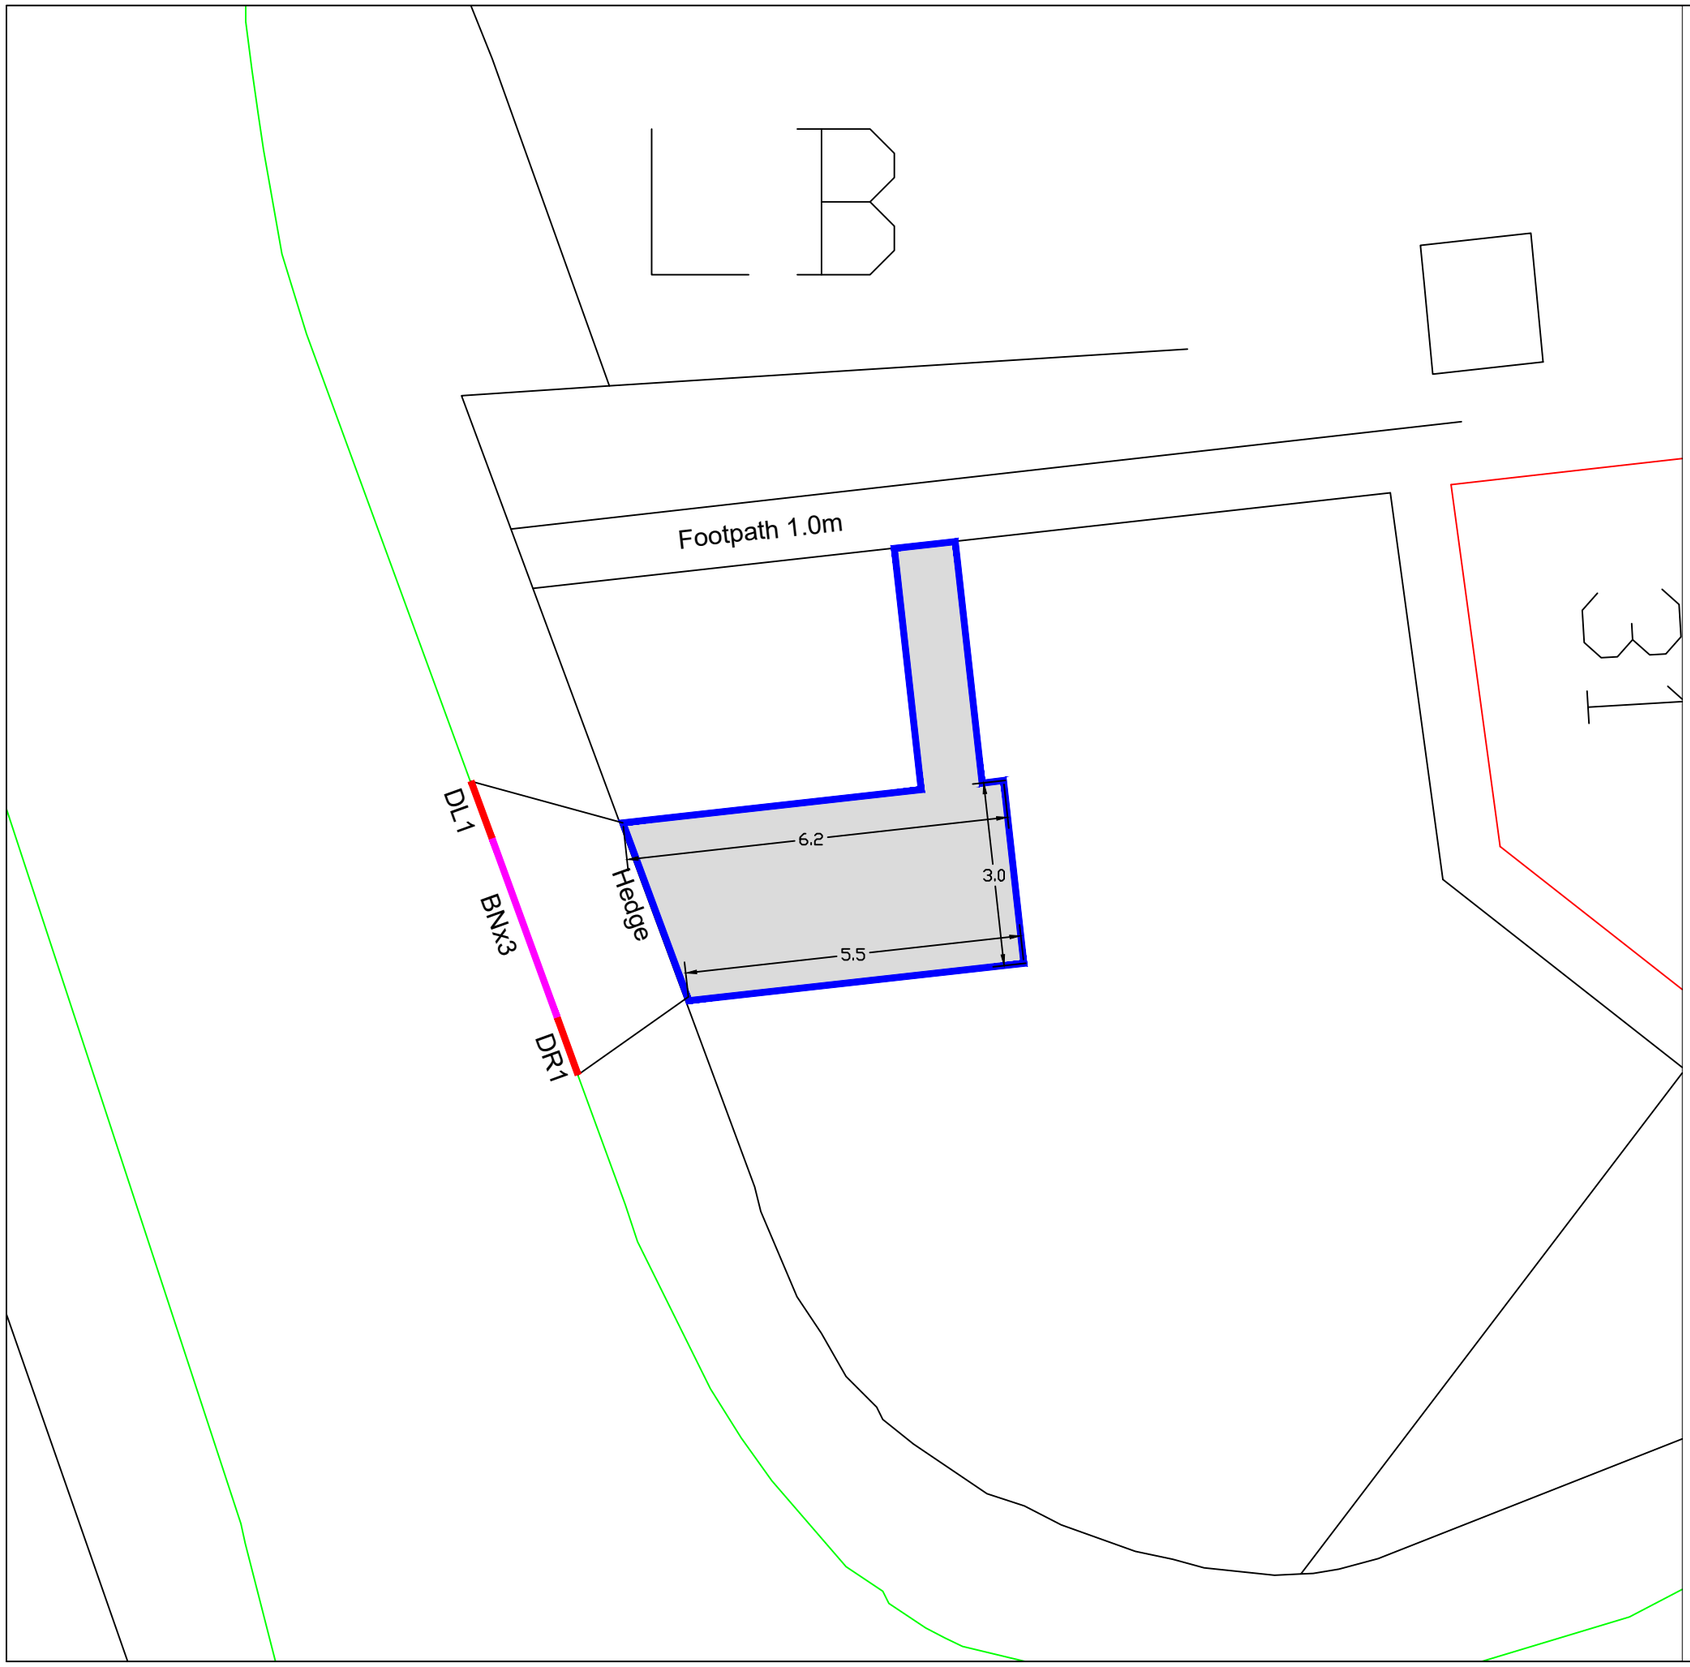


Notes

Hardstanding 5.5/6.2m x 3.0m plus link footpath
Dropped kerb required

It is prohibited to remove hedges or trees during the nesting season, (Approx mid-March to September)

Check for Virgin Media cables in footway and garden areas

KEY

- 600x900x63mm precast concrete paving flag laid vertical
- Precast concrete kerbs - type HB2
- Precast Concrete BN Kerb 125 x 150mm
- Precast Concrete DL1/DR1 Kerb
- Precast Concrete EBN Kerb

HARDSTANDING SPECIFICATION

Surface Course, Dense Bitumen Macadam,
10mm nominal size,depth 40mm
Binder Course, Dense Bitumen Macadam,
20mm nominal size,depth 60mm
Sub-base, Granular Sub-base Type1 ,depth 300mm

FOOTWAY SPECIFICATION

Surface Course, Dense Bitumen Macadam,
10mm nominal size,depth 20mm
Binder Course, Dense Bitumen Macadam,
20mm nominal size,depth 60mm
Sub-base, Granular Sub-base Type1 ,depth 150mm

All setting out to be agreed with WCBC
prior to commencing works on site

WREXHAM COUNTY BOROUGH COUNCIL
Housing Services,
Housing and Public Protection Department,
Ruthin Road,
Wrexham.
LL13 7TU
Tel: (01978) 315300 Fax: (01978) 315355

Project: 31 West View, Chirk			
Detail: Proposed Hardstanding and dropped kerb			
Drawn By: AJ	Date: October 2024	Checked By:	
Scale: 1:200@A3 1:2500@A3	Project No: ????	Dwg No: 01	Rev: Preliminary

31 West View, Chirk