

0 0.5 1.0 1.5 2.0 2.5m


Scale 1:50

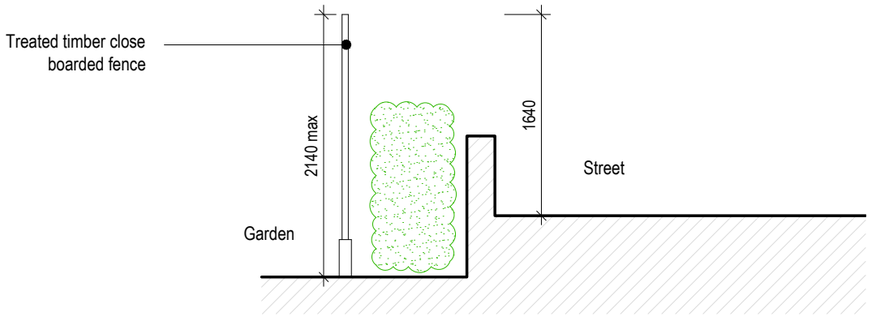


Proposed Section
Scale - 1:50

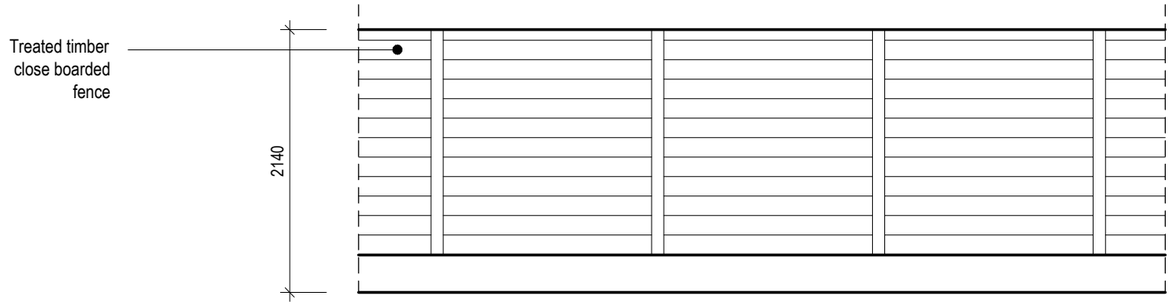

Partial Elevation - View from Garden
Scale - 1:50

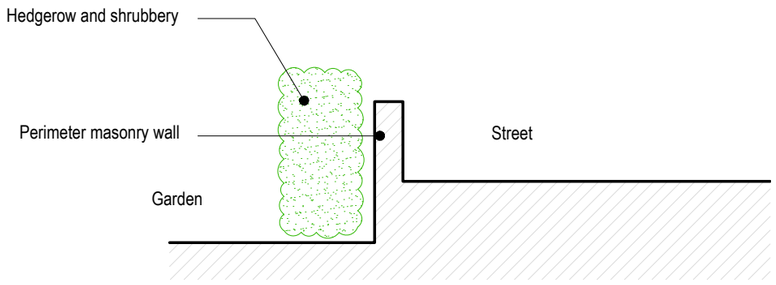

Existing Section
Scale - 1:50

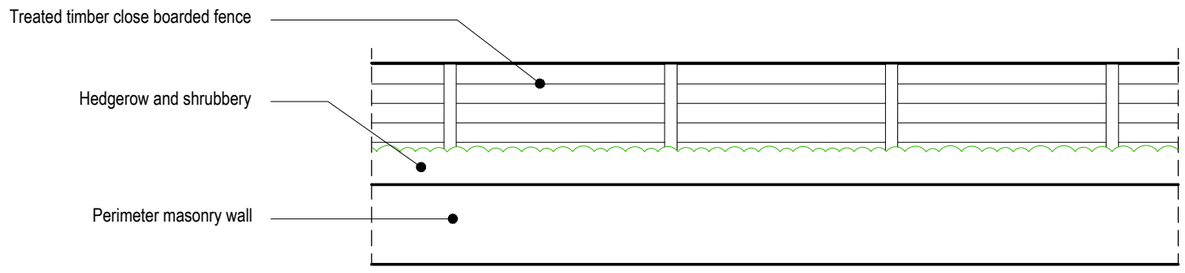

Partial Elevation - View from Street
Scale - 1:50

Rev	Date	Drawn by	Checked by
A	05/06/2025	TBS	TBS
Draft Issue			
-	03/06/2025	TBS	TBS
Draft Issue			

Project: 4 Holyrood Crescent, Wrexham, LL11 2EN			
Client: David Owen and Lisa Edwards	Purpose of Issue: For Approval	Drawing Stage: Planning	
Title: Fence Proposal			
Scale @ A3: 1:50	Date: June 2025	Ref: 329	Drawn: TBS
Drg No: 329/HCW/PL/003			Rev: A