


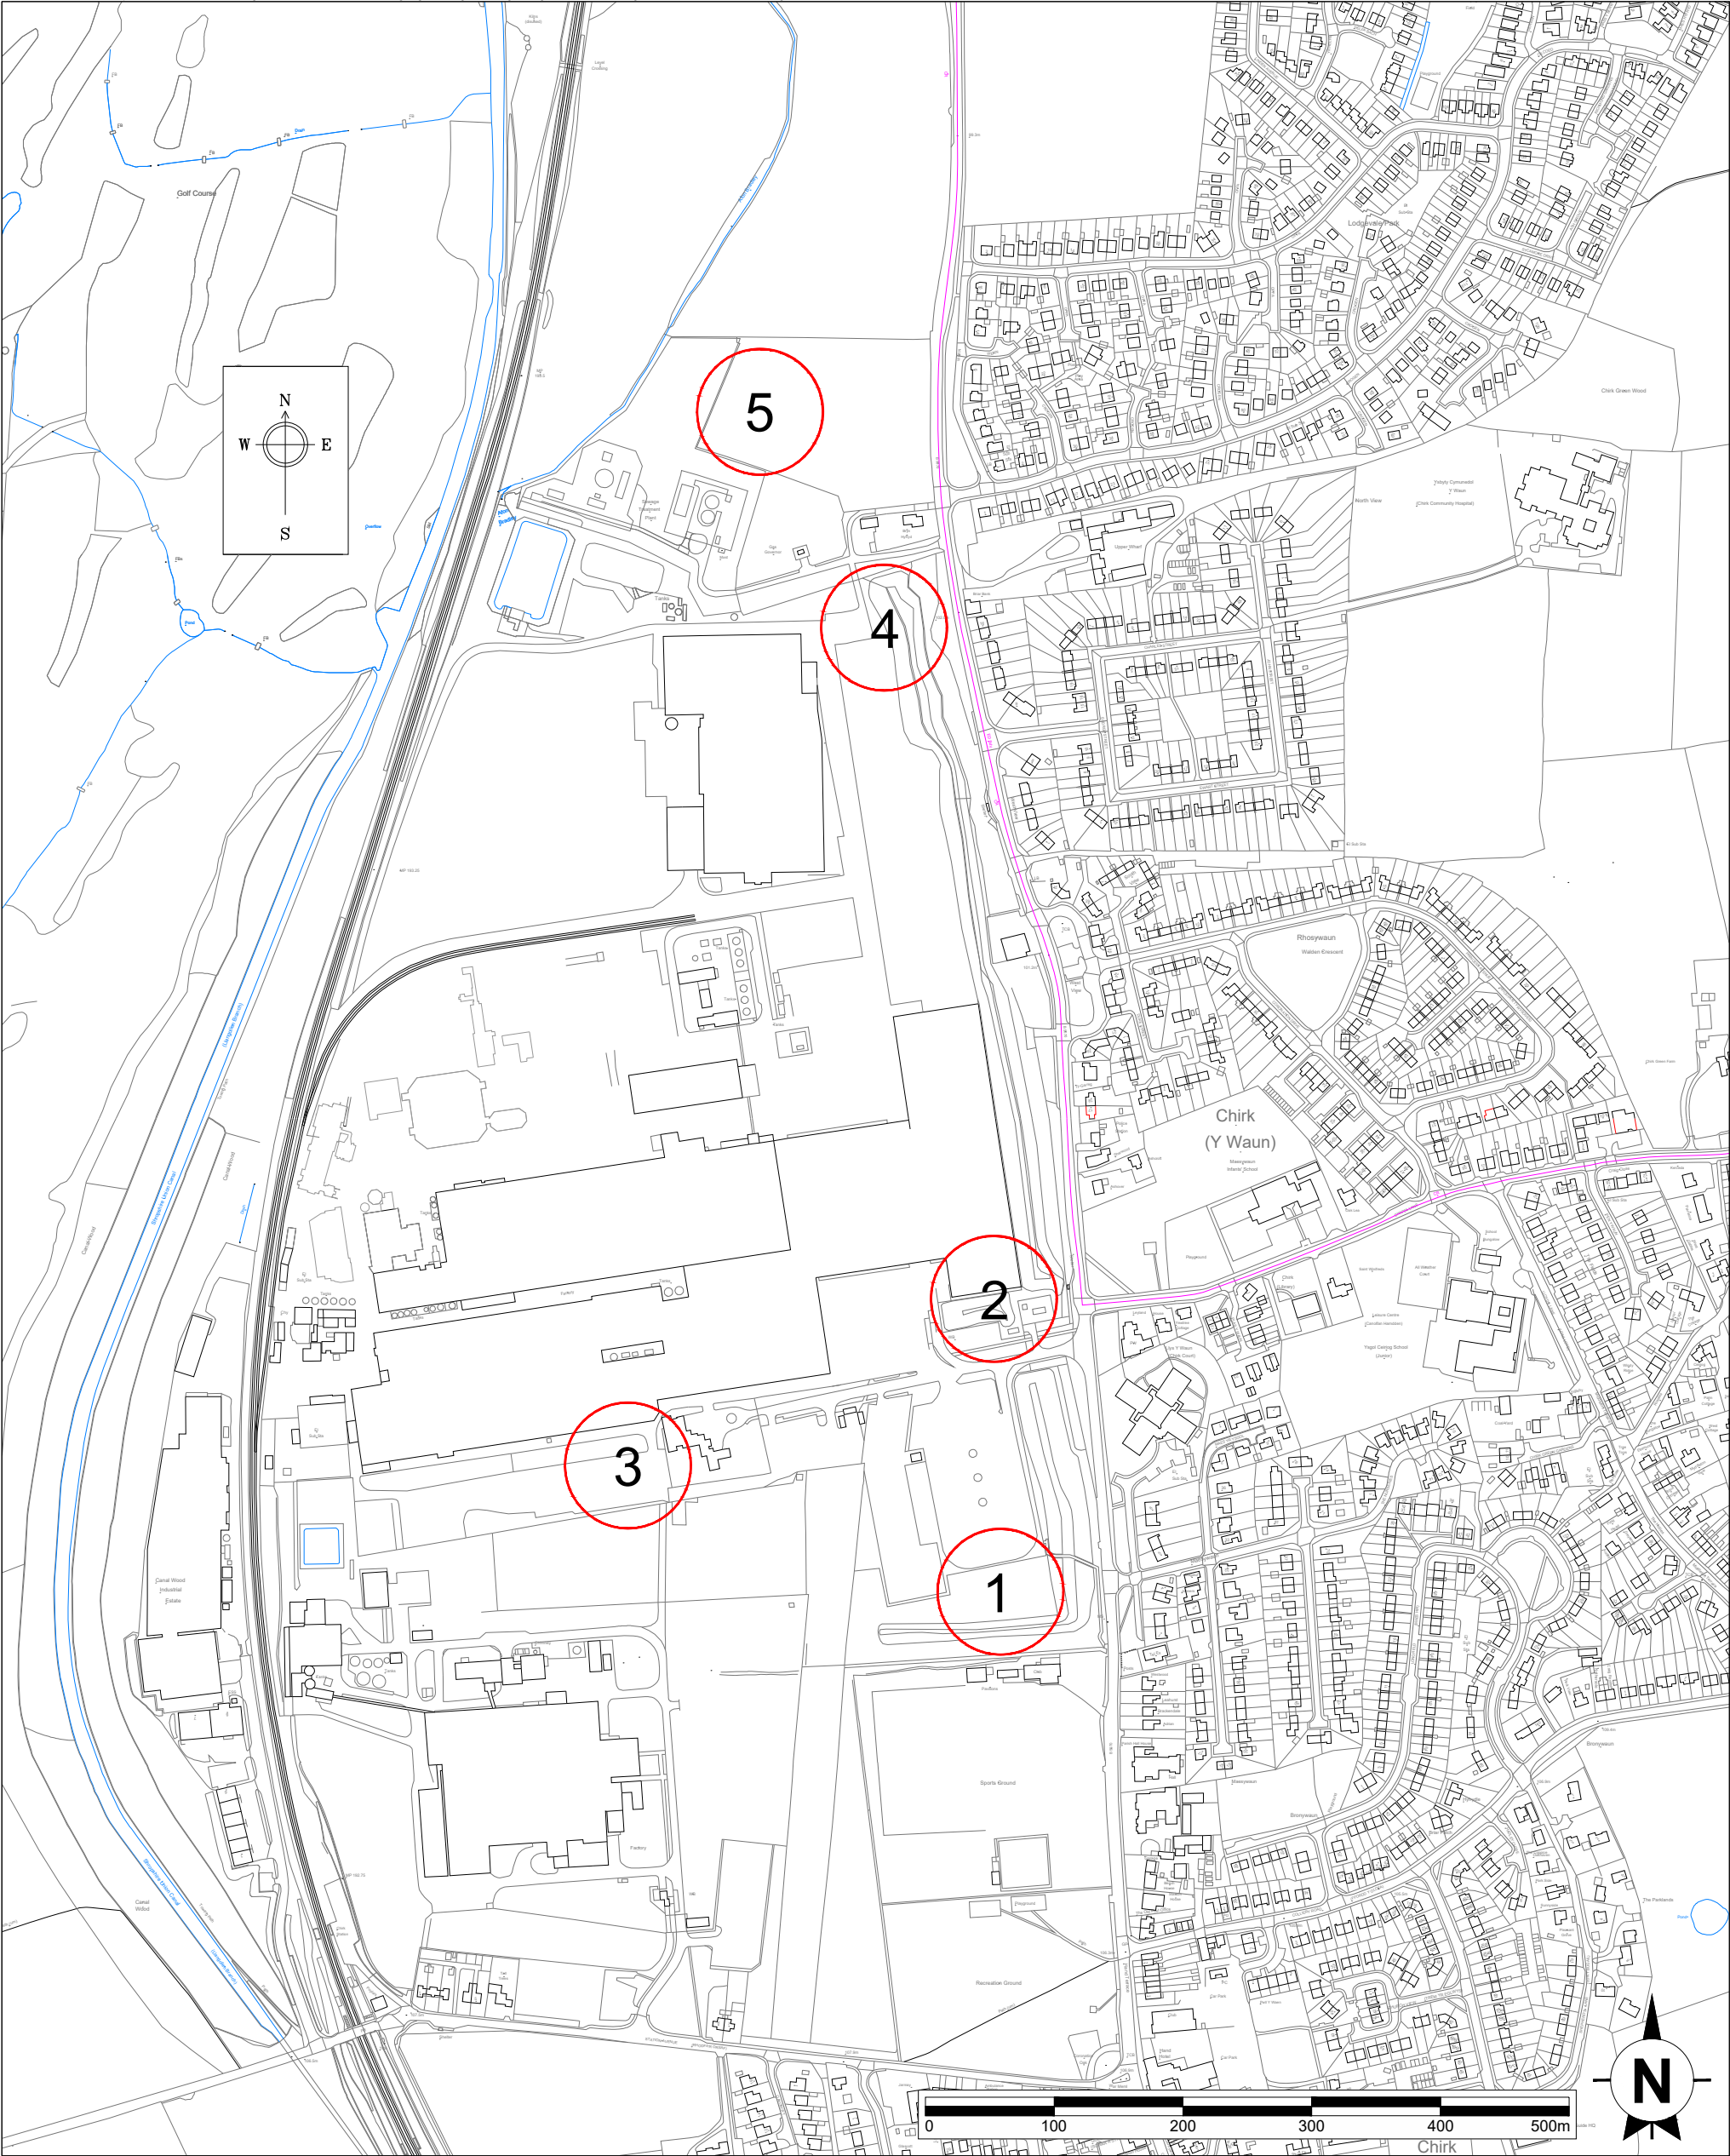

	KRONOSPAN NORTH ACCESS ROAD			
	Figure 3.1			
	Indicative Siting Locations for 132kV Substation			
	Scale 1:5000@A3		Date December 2022	