


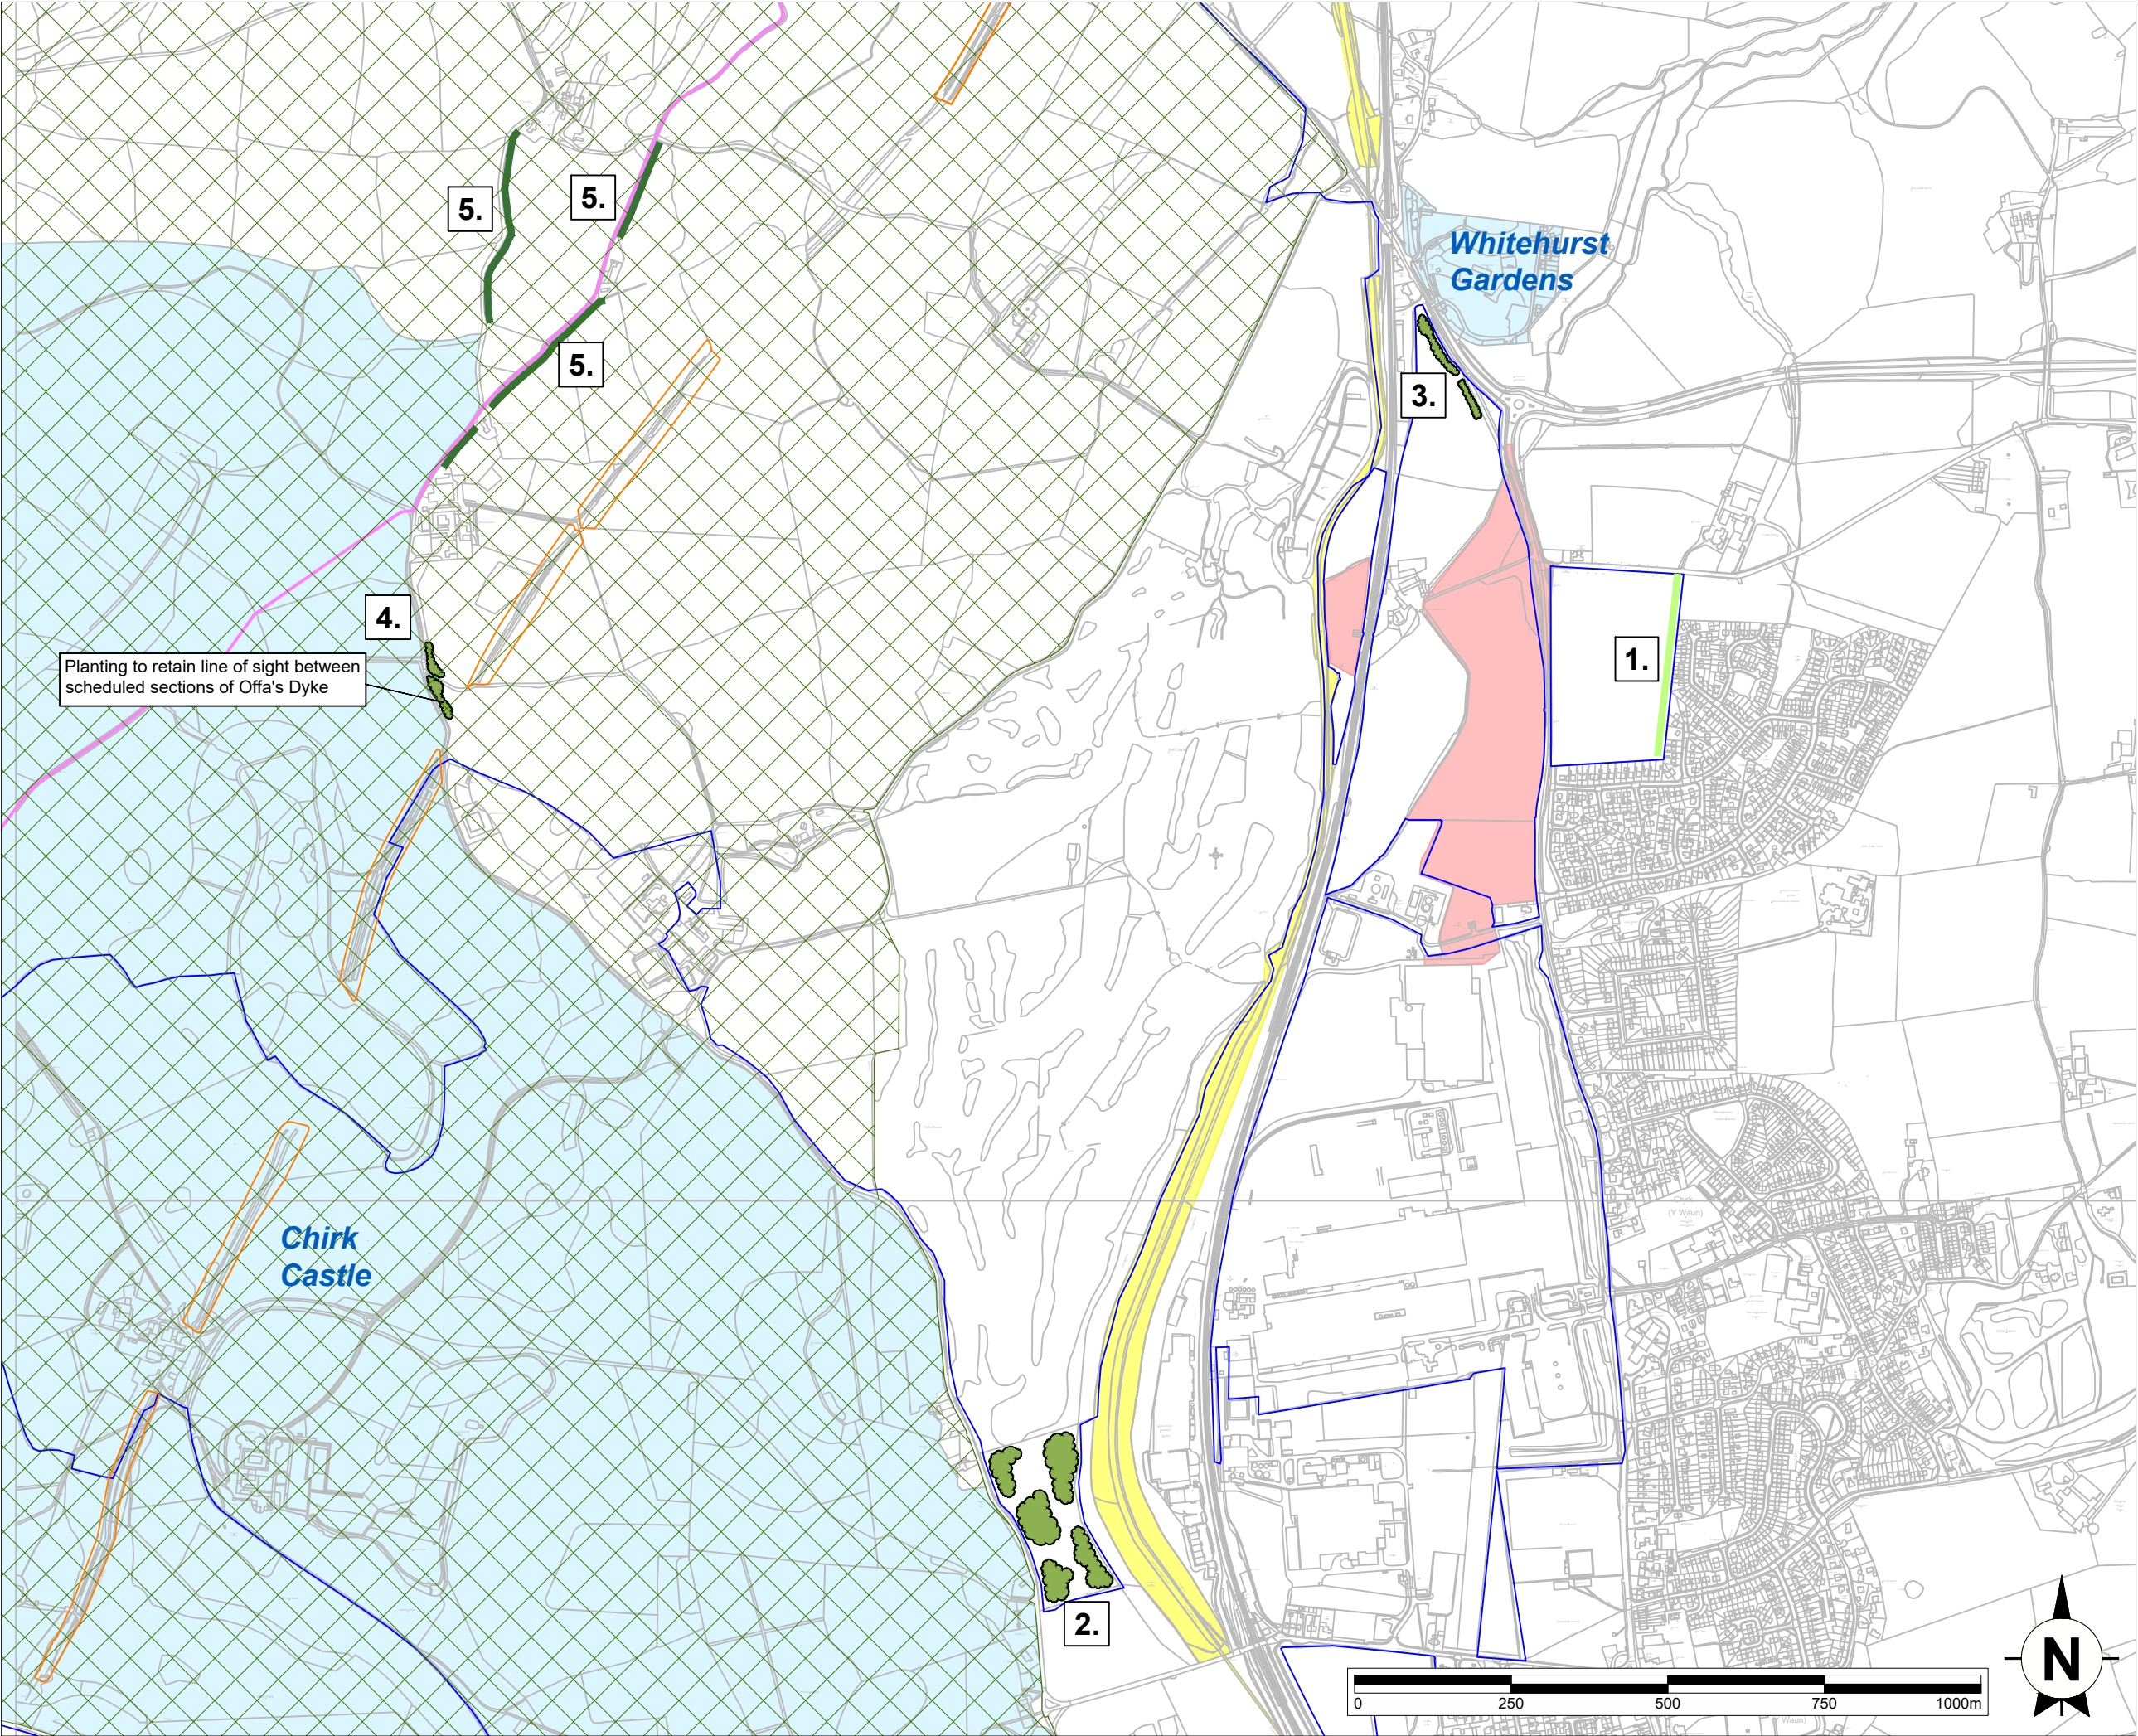

This drawing is the copyright of AXIS P.E.D Limited and may not be loaned, copied or reproduced in any way -or used for any offer, quote, tender or construction purposes without written consent of the company to do so

Follow any figured dimensions - do not scale for construction purposes. IF IN DOUBT ASK.

• Revision History	• Date

Key:

- Proposed Development
- Land under the control of the Applicant
- Ciwydian Range and Dee Valley Area of Outstanding Natural Beauty (AONB)
- Pontcysyllte Aqueduct and Canal World Heritage Site
- Offa's Dyke Scheduled Monument
- Registered Park and Garden
- National Trail
- New Native Woodland
- New Specimen Tree planting
- Changes to Hedgerow Management

OFF-SITE LANDSCAPE ENHANCEMENTS

- Specimen tree planting along the edge of Chirk, to soften views of the edge of Chirk from Chirk Castle, and other locations within the AONB.
- New native woodland belts to increase woodland cover, link existing woodland and enhance biodiversity.
- New native planting south of the A5, to screen the wider Kronospan facility from the road.
- New native planting to reduce the visibility of the wider Kronospan facility from within the AONB
- Changes to hedgerow management along the Offa's Dyke Path National Trail and adjacent minor roads within the AONB

Cheshire Office: Well House Barns Bretton CH4 8DH	South Manchester Office: Canville House 76 Water Lane Wilmslow SK9 5BB	axis
client: KRONOSPAN		
project: KRONOSPAN NORTH ACCESS ROAD		
drawing title: PROPOSED DEVELOPMENT - OFF-SITE LANDSCAPE ENHANCEMENTS		
date: JULY 2023	drawn by: AM	checked: BC
drawing number: Planning Drawing 3b	status: FOR PLANNING	
scale(s): 1:10,000@A3	rev: A	
planning environment design		