


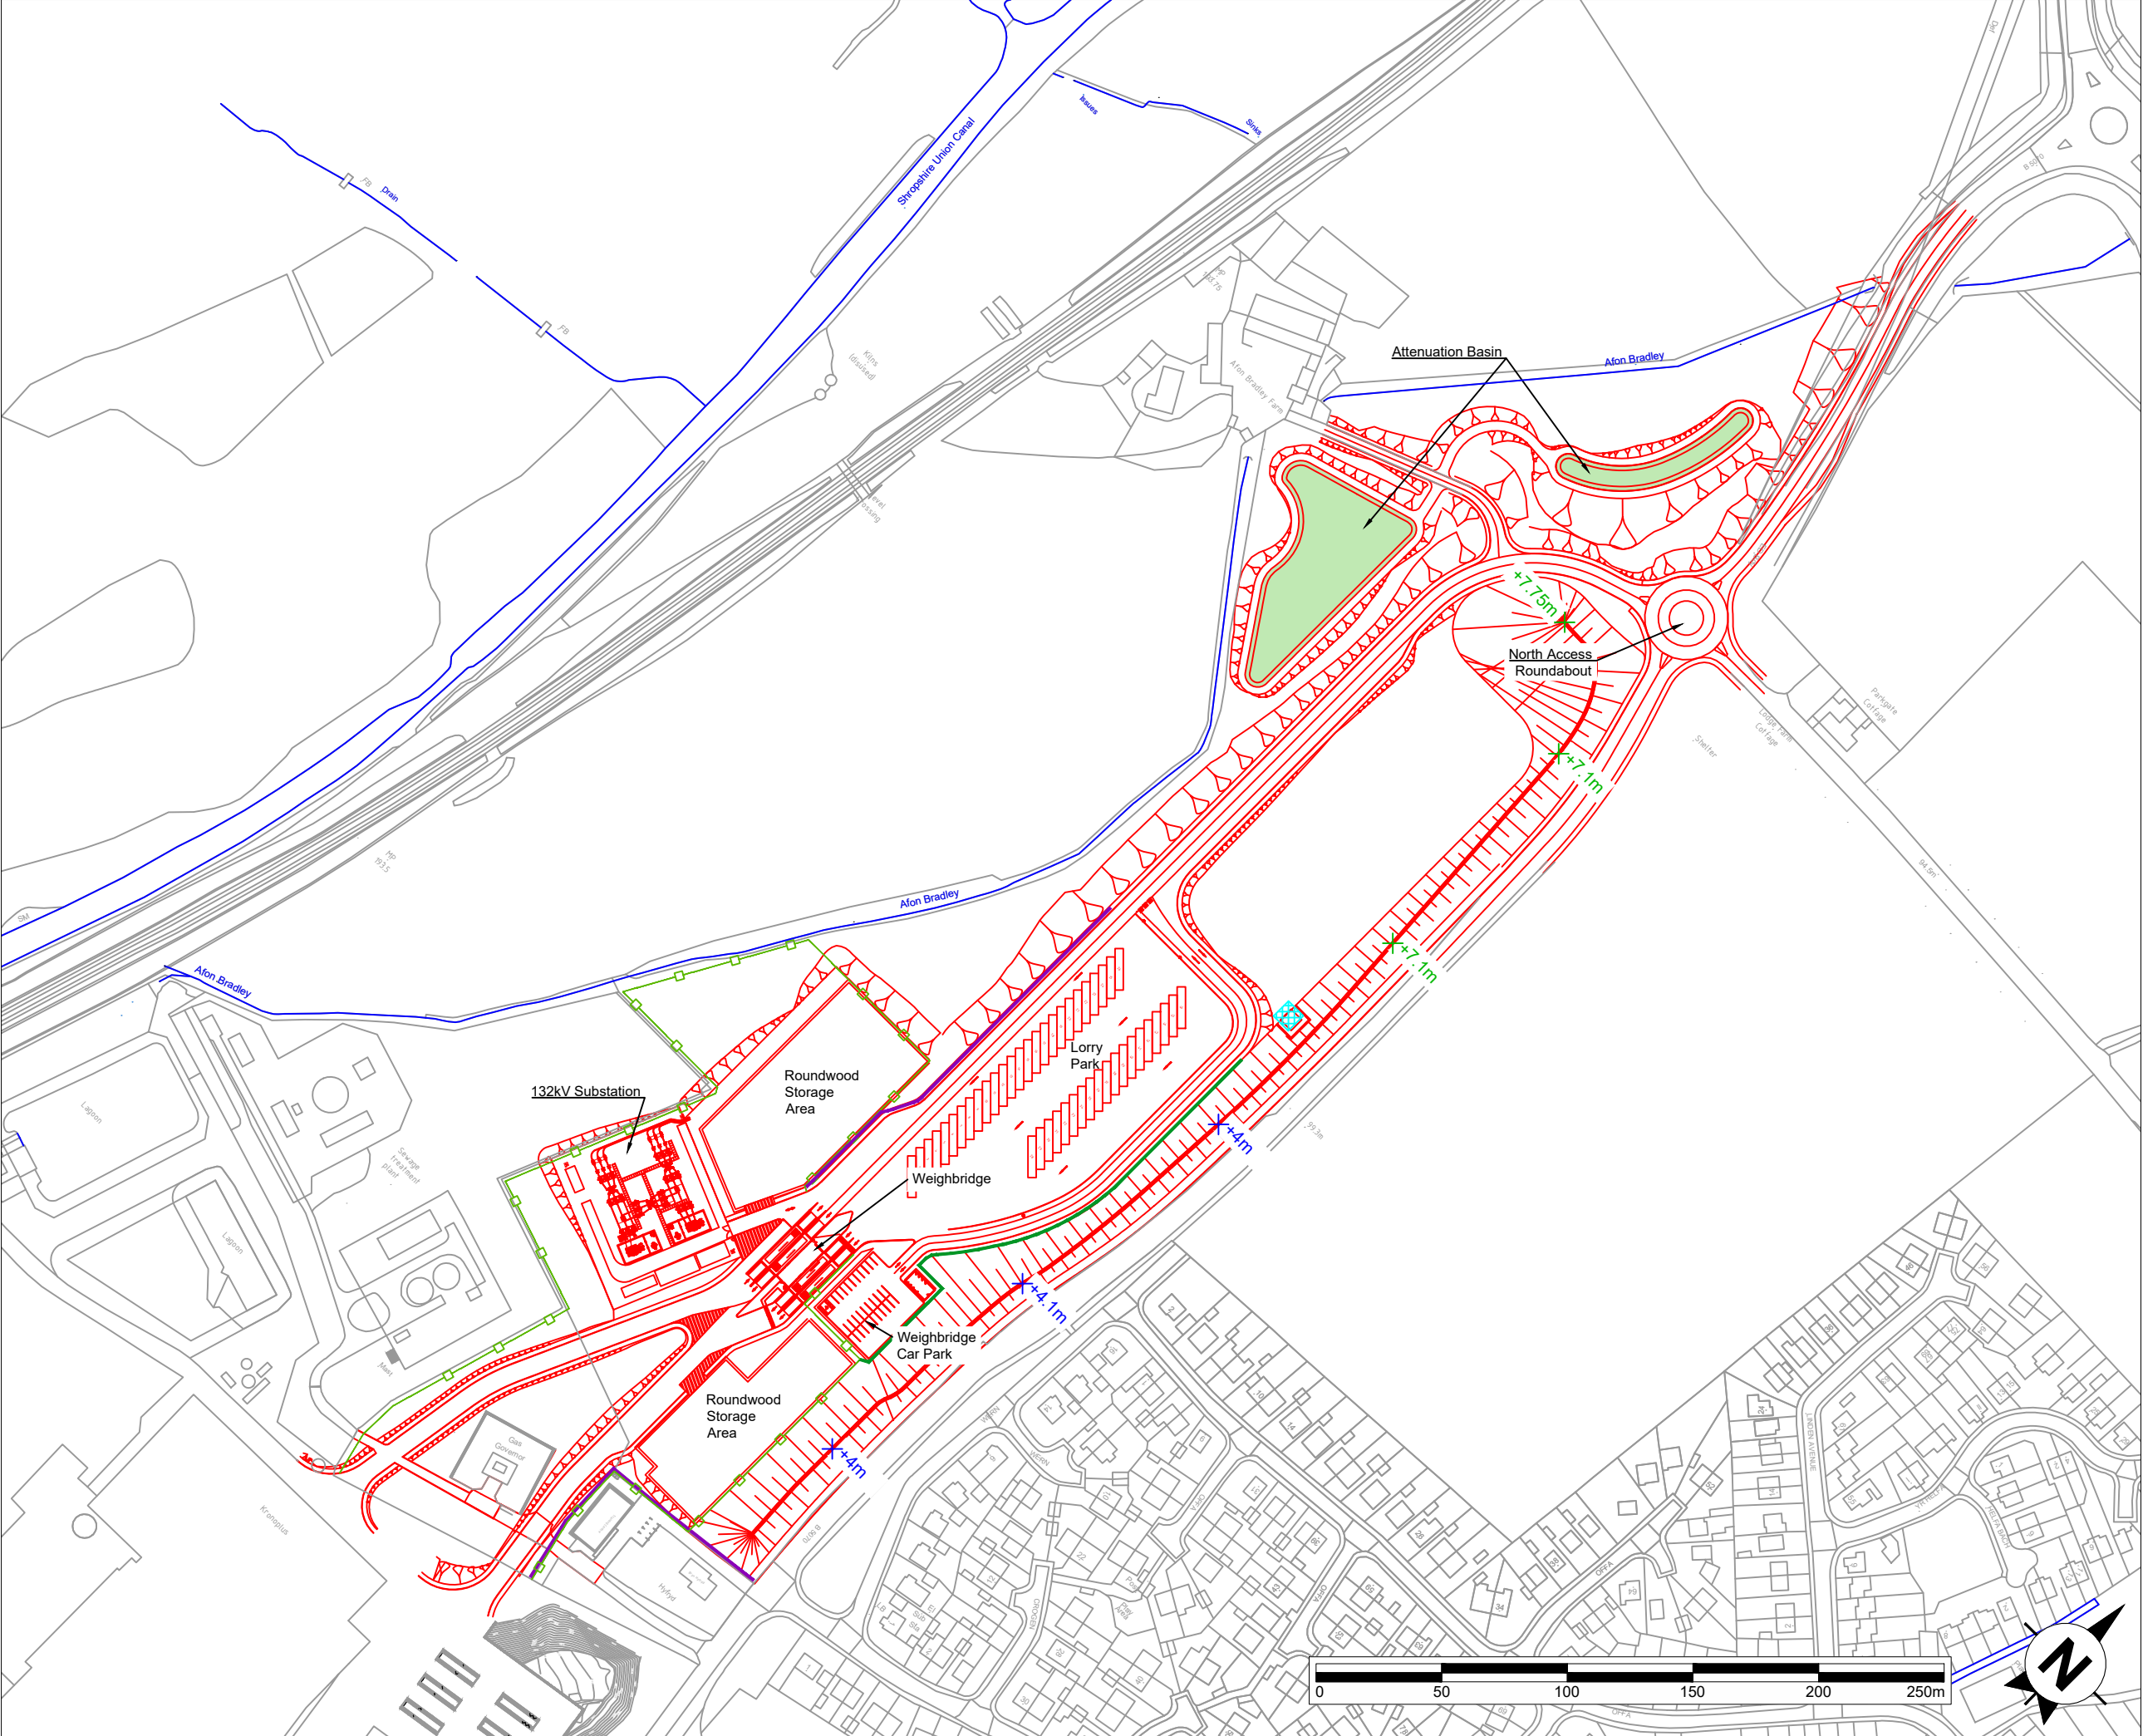

This drawing is the copyright of AXIS P.E.D Limited and may not be loaned, copied or reproduced in any way -or used for any offer, quote, tender or construction purposes without written consent of the company to do so

Follow any figured dimensions - do not scale for construction purposes. IF IN DOUBT ASK.

Revision History		Date
A	Layout change	20-07-23

Key

- Proposed Development
- Proposed Security Fence
- Proposed 5m Acoustic Fence
- Proposed 3m Acoustic Fence
- Attenuation Basin
- Detailed design to include measures to protect lime kiln from construction damage
- Height of proposed bund above proposed development platform
- Height of proposed bund above proposed access road

Chester Office: Well House Barrs Bretton CH4 8DH	South Manchester Office: Canella House 76 Water Lane Wilmslow SK9 6BB	axis 0844 8700 007 - www.axisped.co.uk
client: KRONOSPAN		
project: KRONOSPAN NORTH ACCESS ROAD		
drawing title: PROPOSED DEVELOPMENT - GENERAL ARRANGEMENT		
date: JULY 2023 drawing number: PLANNING DRAWING 1	drawn by: SK status: FOR PLANNING	checked: BC rev: A
scale(s): 1:2500@A3		
planning environment design		