


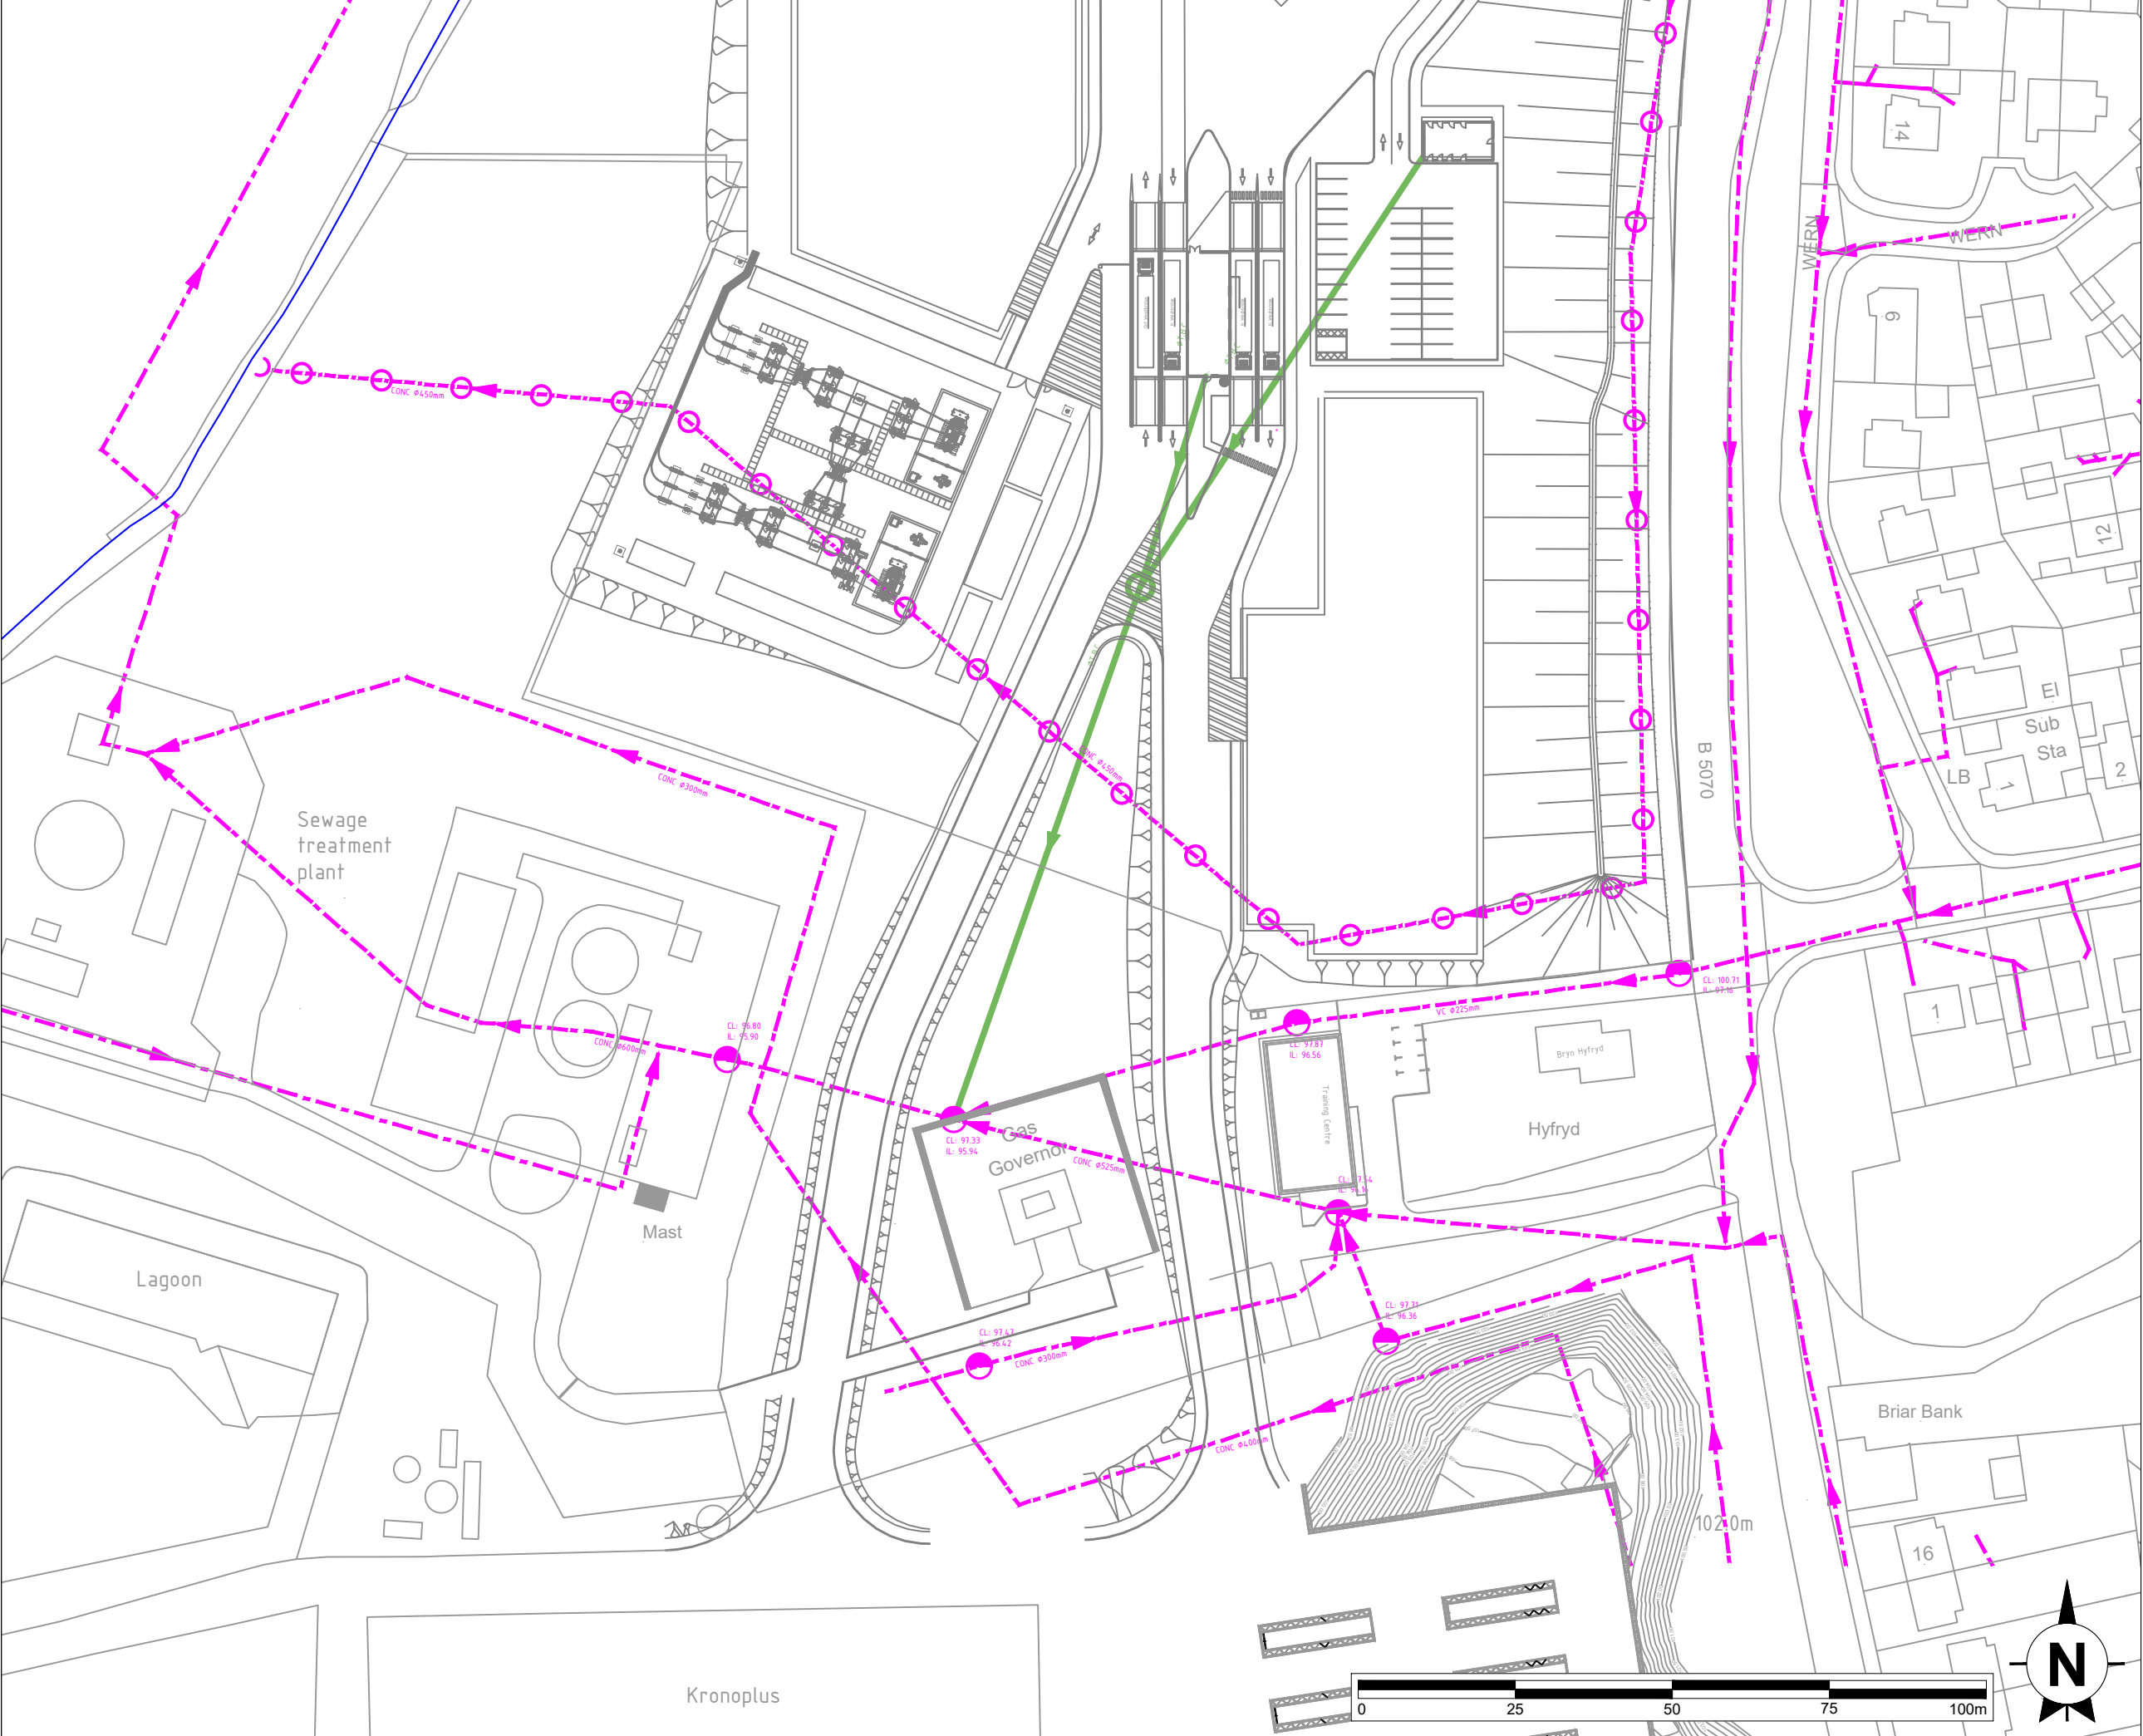

This drawing is the copyright of AXIS P.E.D Limited and may not be loaned, copied or reproduced in any way -or used for any offer, quote, tender or construction purposes without written consent of the company to do so

Follow any figured dimensions - do not scale for construction purposes. IF IN DOUBT ASK.

Revision History		Date
A	Layout change	20-07-23

LEGEND:

FOUL SEWER ---

STORM OVERFLOW ○-○-○

COMBINED CHAMBER ●

PROPOSED FOUL SEWER ---

PROPOSED FOUL CHAMBER ○

Cheshire Office: Well House Barns Bretton Cheshire CH4 8DH South Manchester Office: Canella House 76 Water Lane Wilmslow SK9 6BB 0844 8700 007 - www.axisped.co.uk	axis	
client: KRONOSPAN		
project: KRONOSPAN NORTH ACCESS ROAD		
drawing title: PROPOSED FOUL DRAINAGE CONNECTION		
date: JULY 2023	drawn by: SK	checked: BC
drawing number: Planning Drawing 10	status: --	
scale(s): 1:1000@A3	rev: A	
planning environment design		