


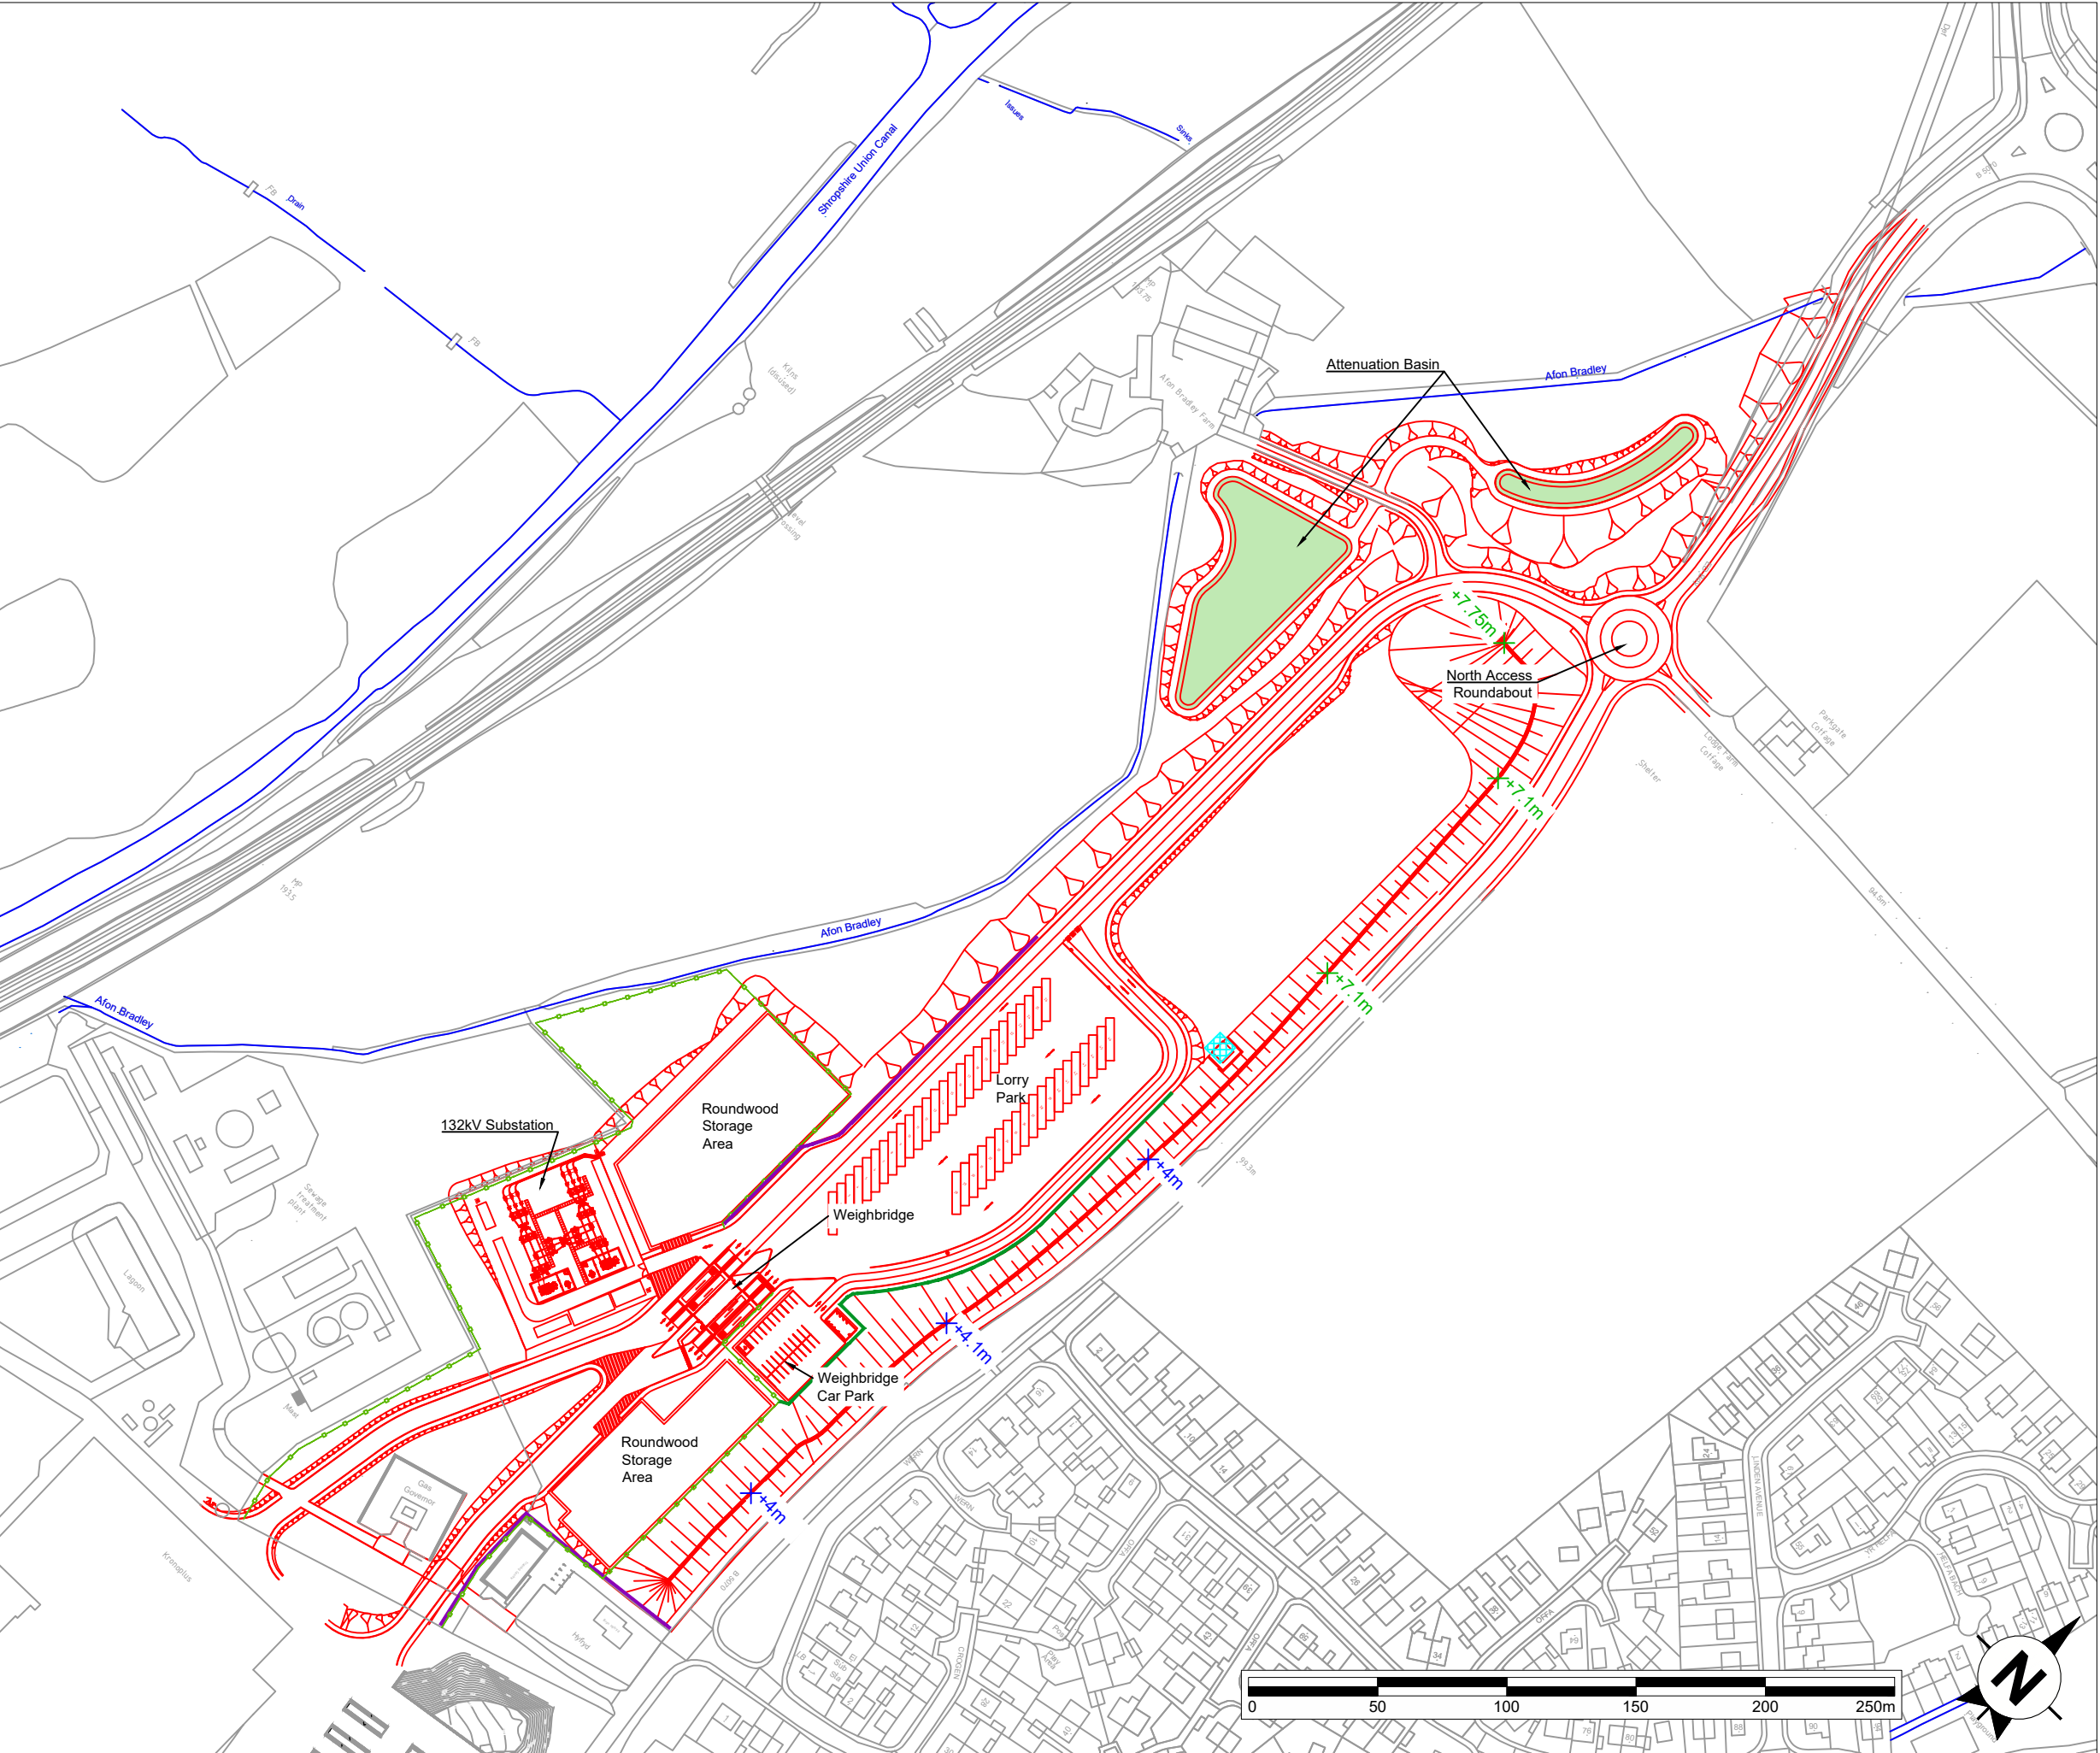

- Key
- Proposed Development
 - Proposed Security Fence
 - Proposed 5m Acoustic Fence
 - Proposed 3m Acoustic Fence
 - Attenuation Basin
 - Detailed design to include measures to protect lime kiln from construction damage
 - Height of proposed bund above proposed development platform
 - Height of proposed bund above proposed access road

KRONOSPAN NORTH ACCESS ROAD

Figure 4.1_revA

Proposed Development - General Arrangement

Scale 1:2,500@A3	Date July 2023
---------------------	-------------------