


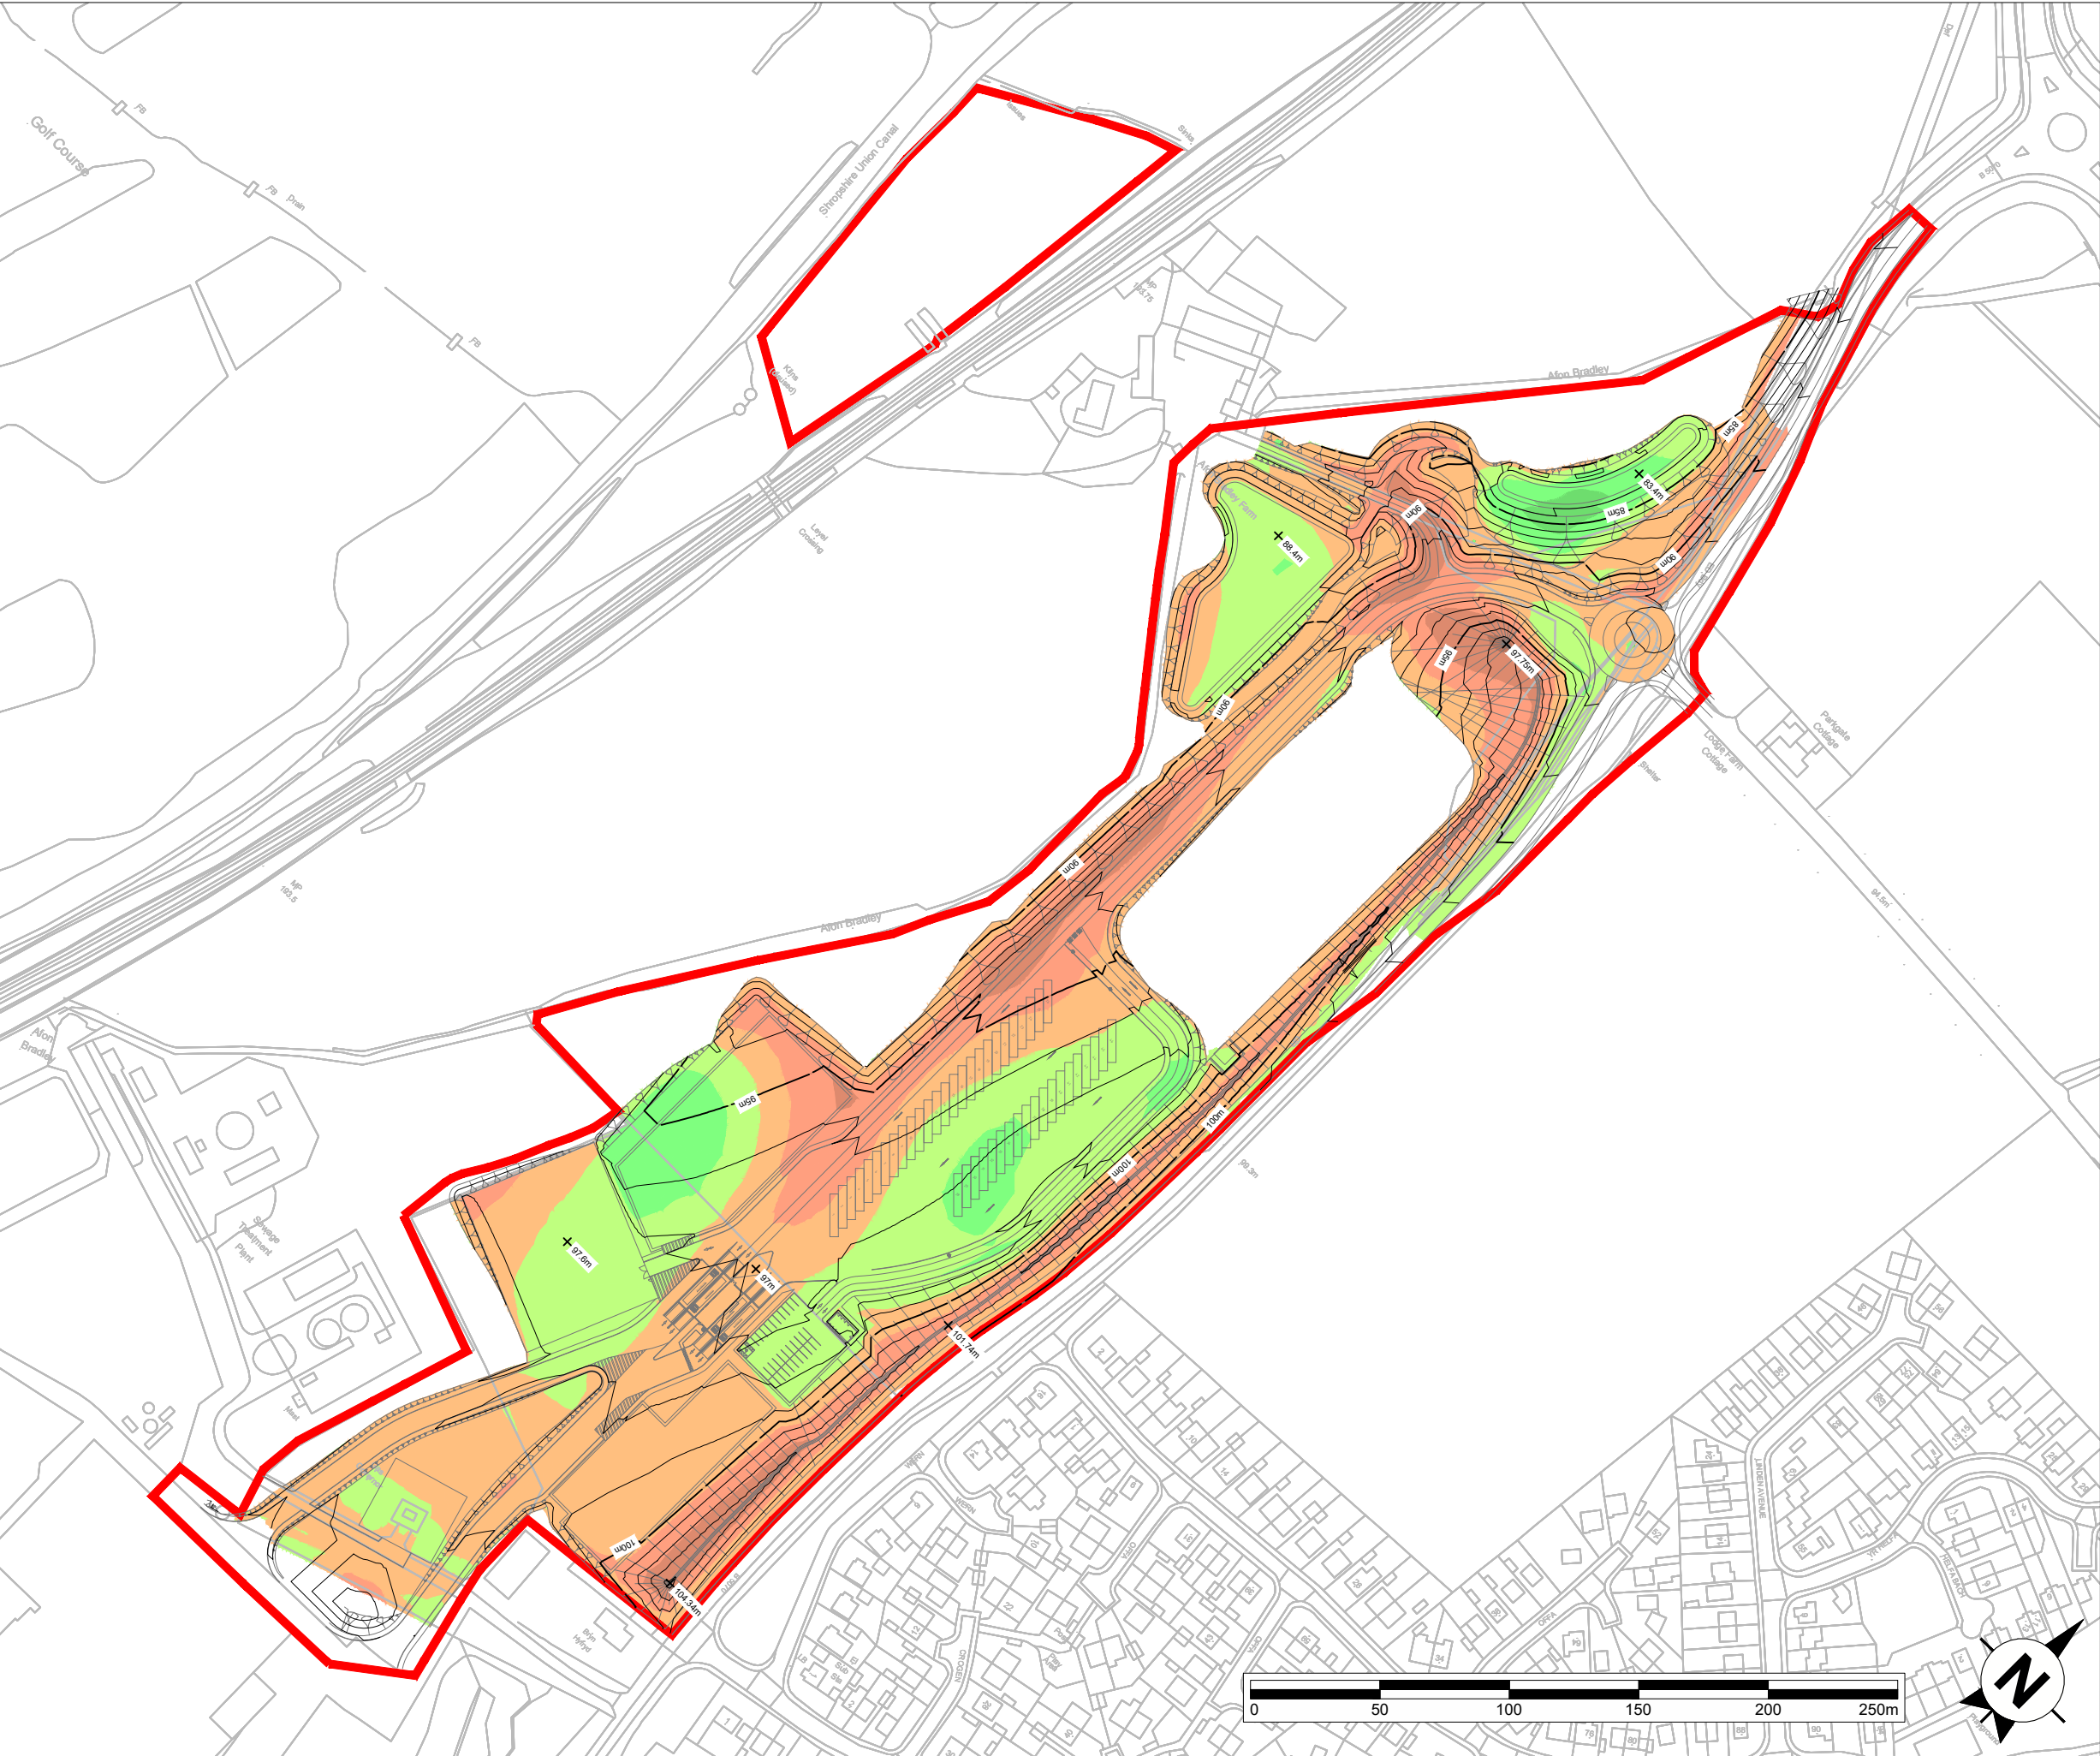

Reproduced by permission of Ordnance Survey on behalf of HMSO. © Crown copyright & database right 2022. All rights reserved. Ordnance Survey Licence number AL 100031673.

Key:

- Proposed Development
- Proposed Contour (5m intervals)
- Proposed Contour (1m intervals)
- Proposed Levels 4.5m-6m above Existing
- Proposed Levels 3m-4.5m above Existing
- Proposed Levels 1.5m-3m above Existing
- Proposed Levels 0m-1.5m above Existing
- Proposed Levels 0m-1.5m below Existing
- Proposed Levels 1.5m-3m below Existing
- Proposed Levels 3m-4.5m below Existing

KRONOSPAN NORTH ACCESS ROAD

Figure 4.2_revA

Proposed Development - Proposed Landform

Scale 1:2,500@A3	Date July 2023
---------------------	-------------------