


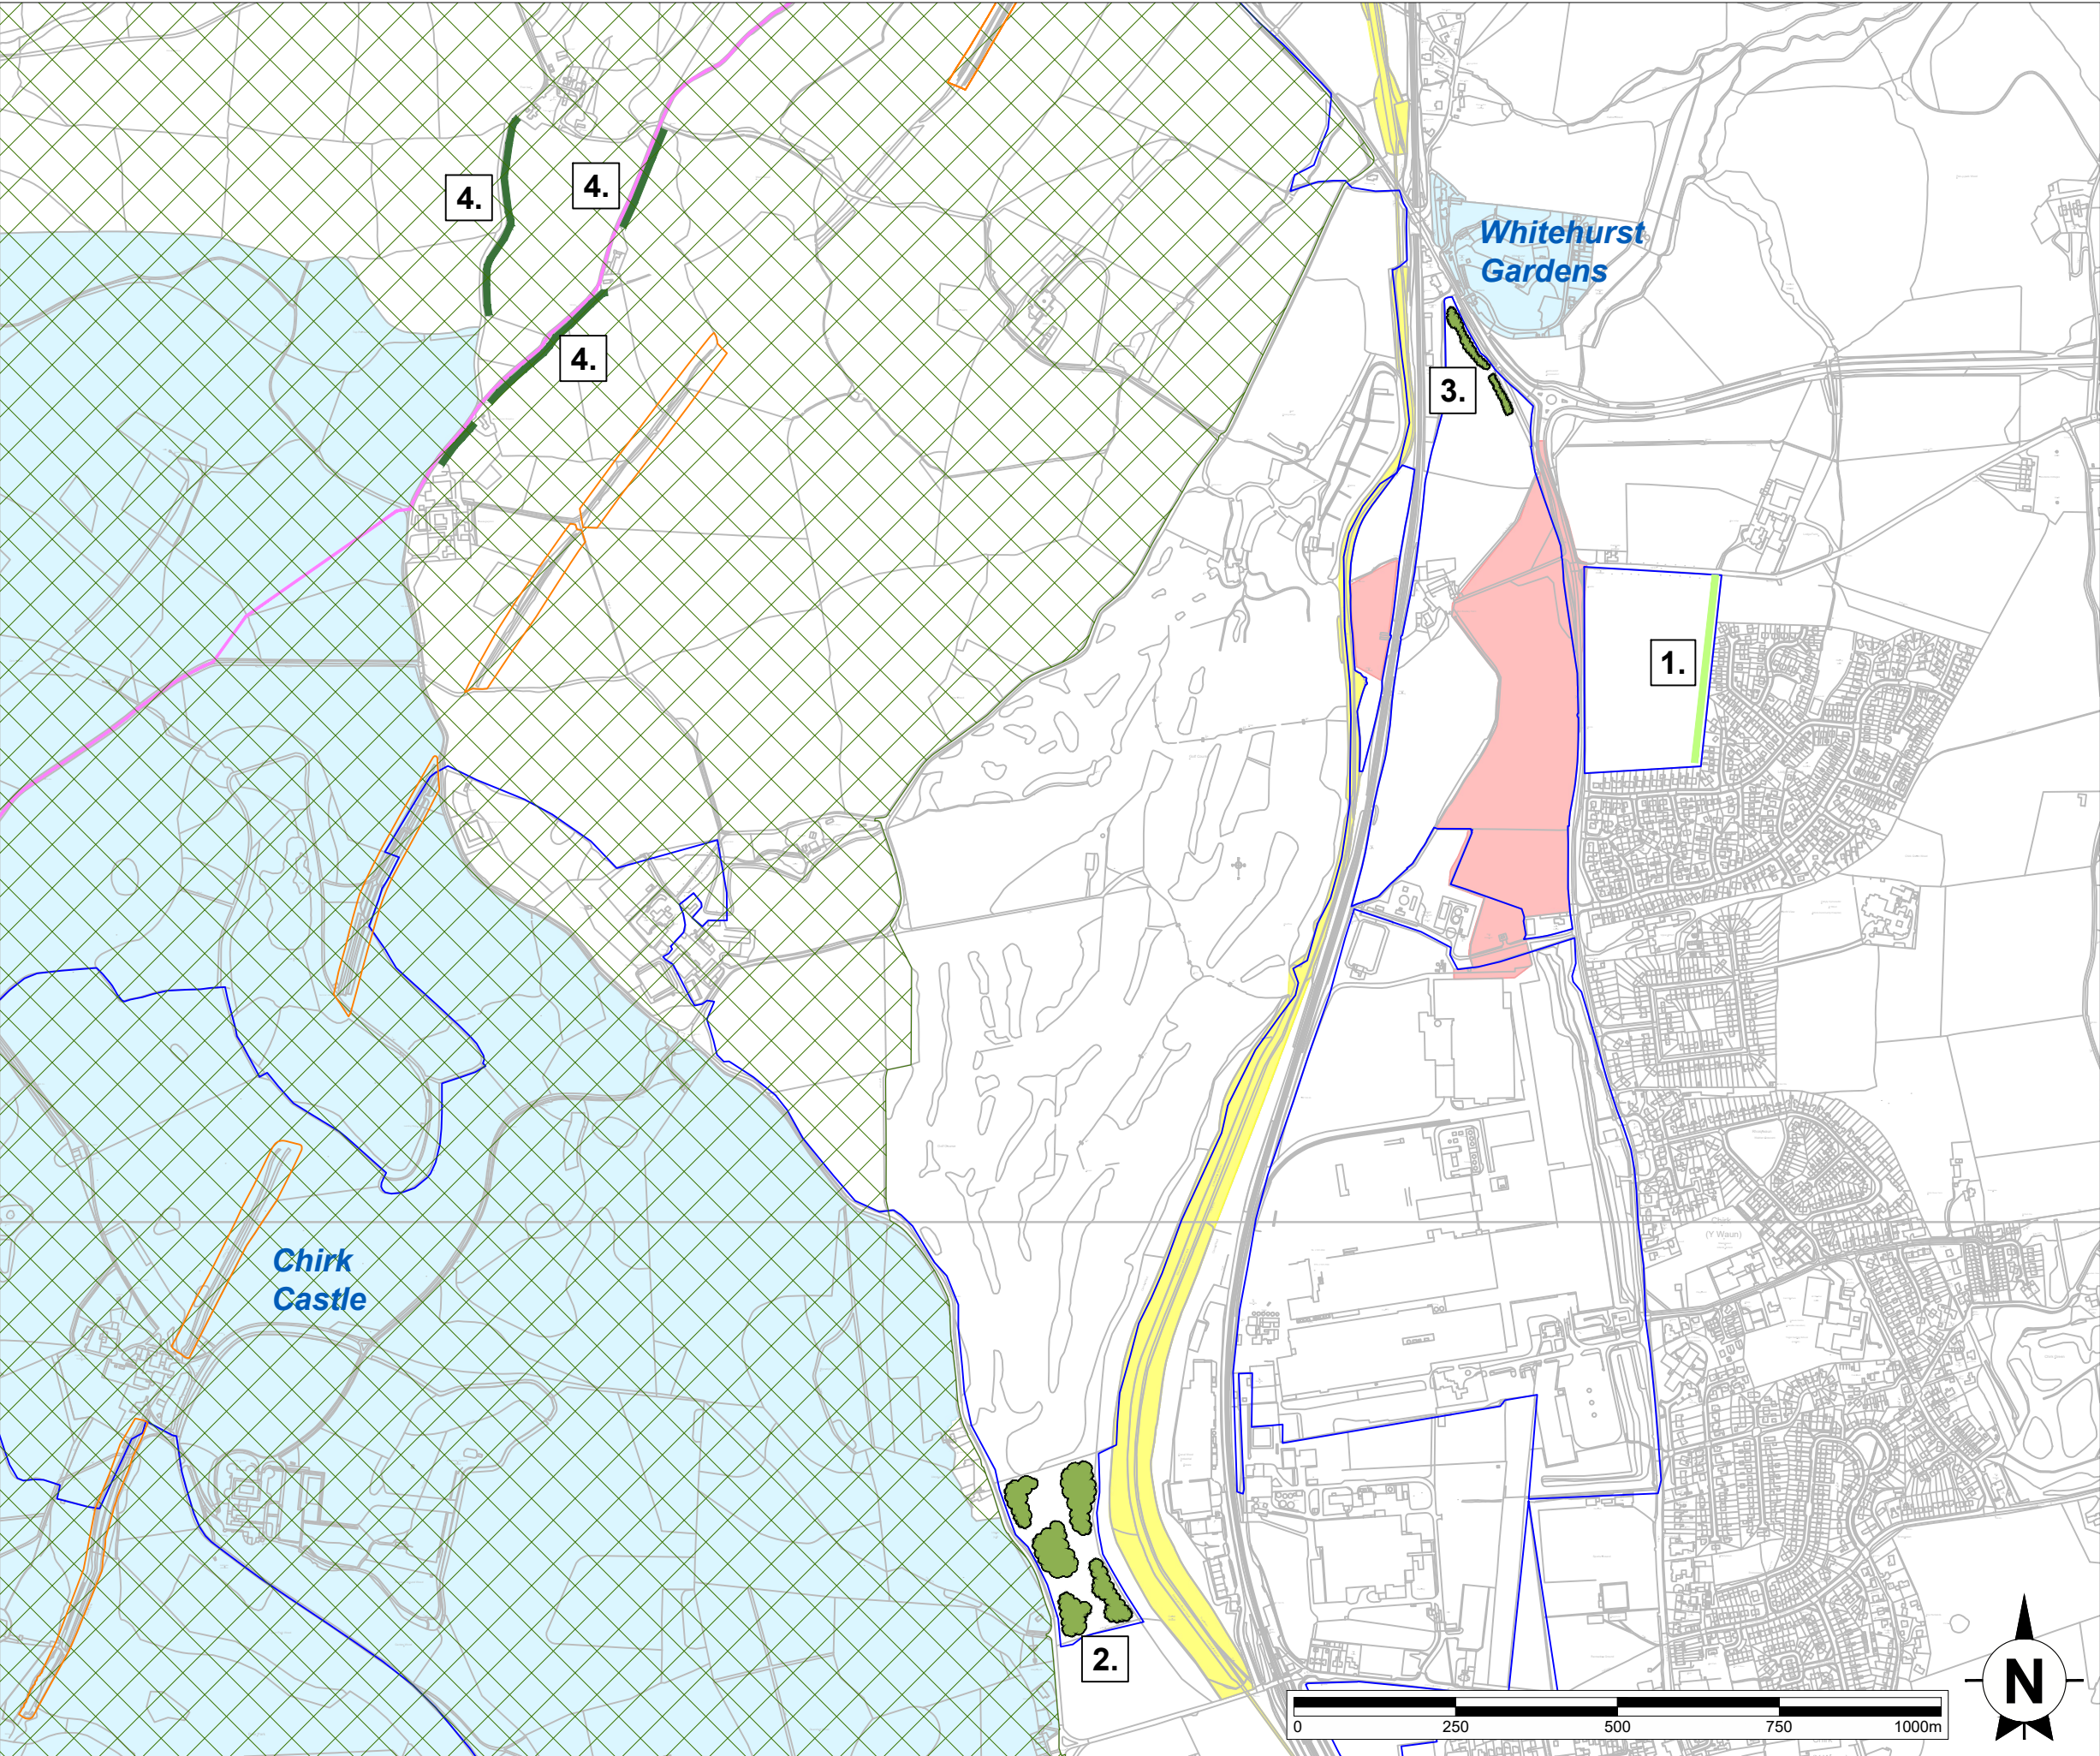

Key:

- Proposed Development
- Land under the control of the Applicant
- Clwydian Range and Dee Valley Area of Outstanding Natural Beauty (AONB)
- Pontcysyllte Aqueduct and Canal World Heritage Site
- Offa's Dyke Scheduled Monument
- Registered Park and Garden
- National Trail
- New Native Woodland
- New Specimen Tree planting
- Changes to Hedgerow Management

OFF-SITE LANDSCAPE ENHANCEMENTS

1. Specimen tree planting along the edge of Chirk, to soften views of the edge of Chirk from Chirk Castle, and other locations within the AONB.
2. New native woodland belts to increase woodland cover, link existing woodland and enhance biodiversity.
3. New native planting south of the A5, to screen the wider Kronospan facility from the road.
4. Changes to hedgerow management along the Offa's Dyke Path National Trail and adjacent minor roads within the AONB

KRONOSPAN
NORTH ACCESS ROAD

Figure 4.3b_revB

Proposed Development -
Off-Site Landscape Enhancements
(within Kronospan landholding)

Scale
1:10,000@A3

Date
September 2023