

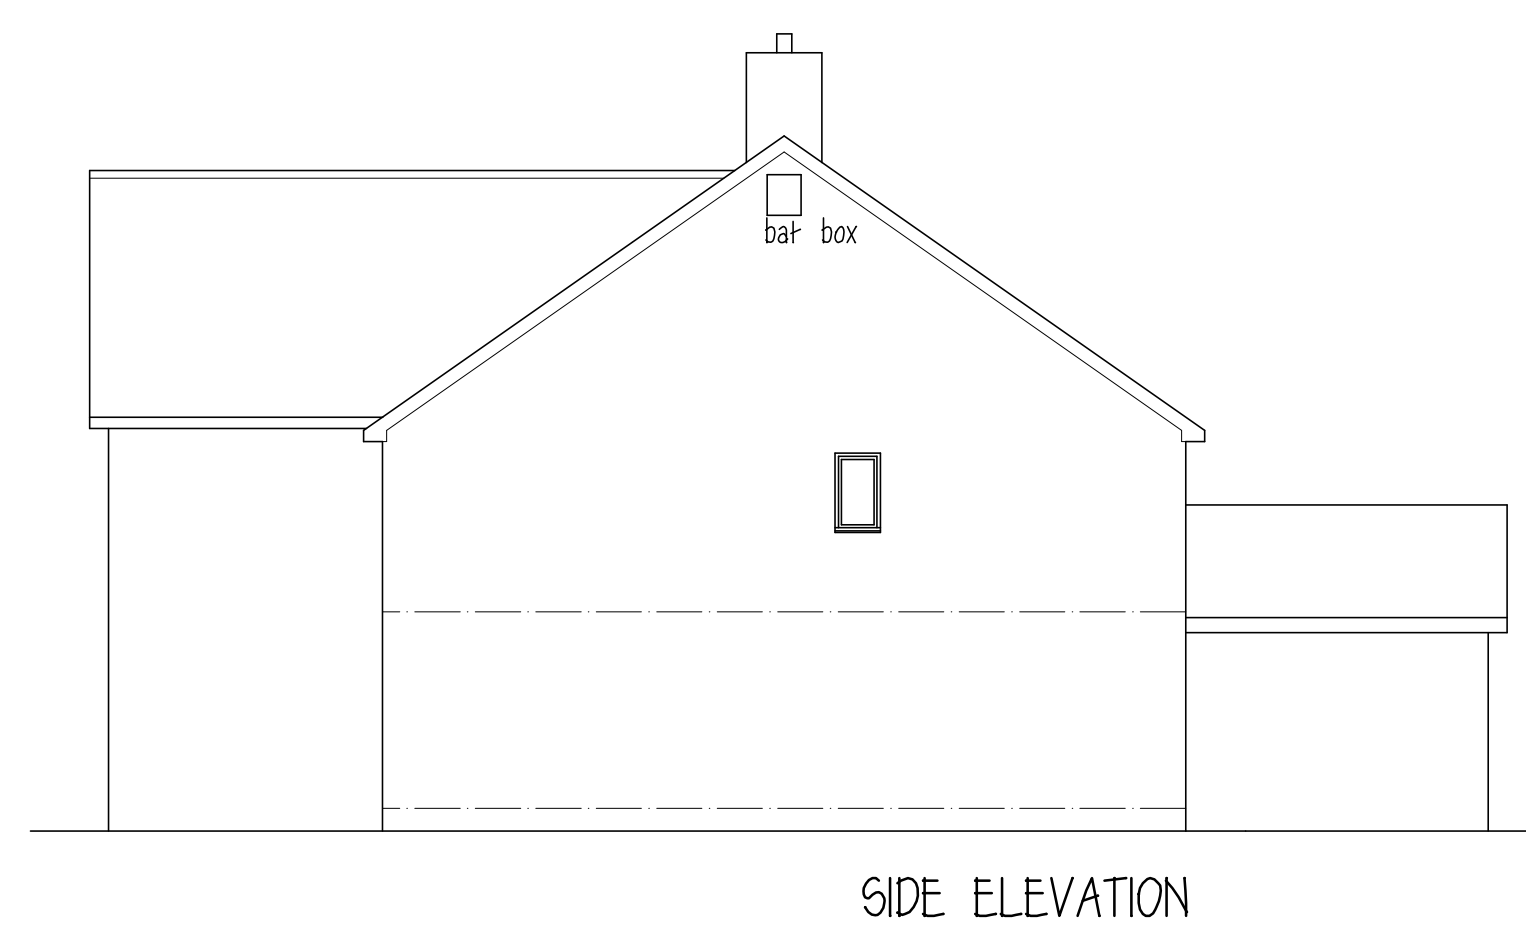
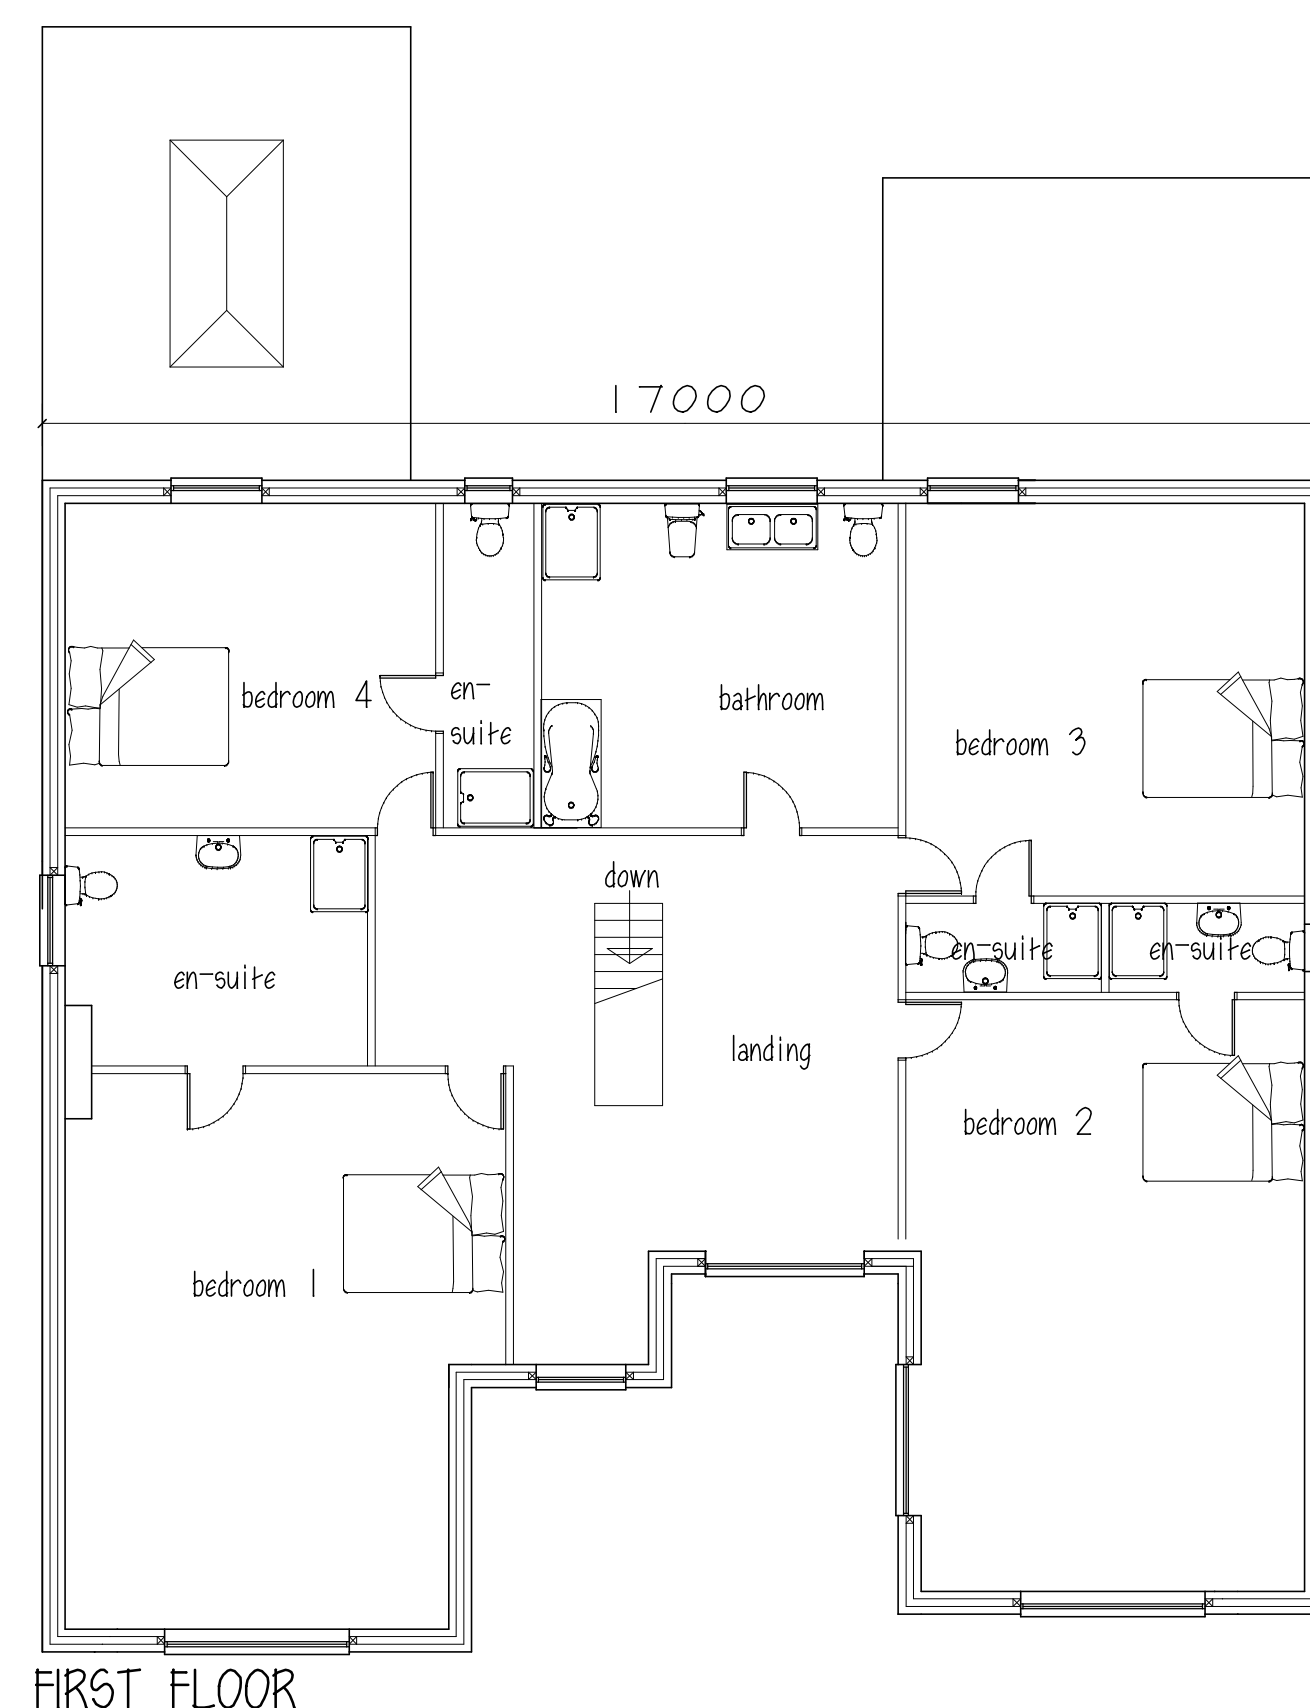


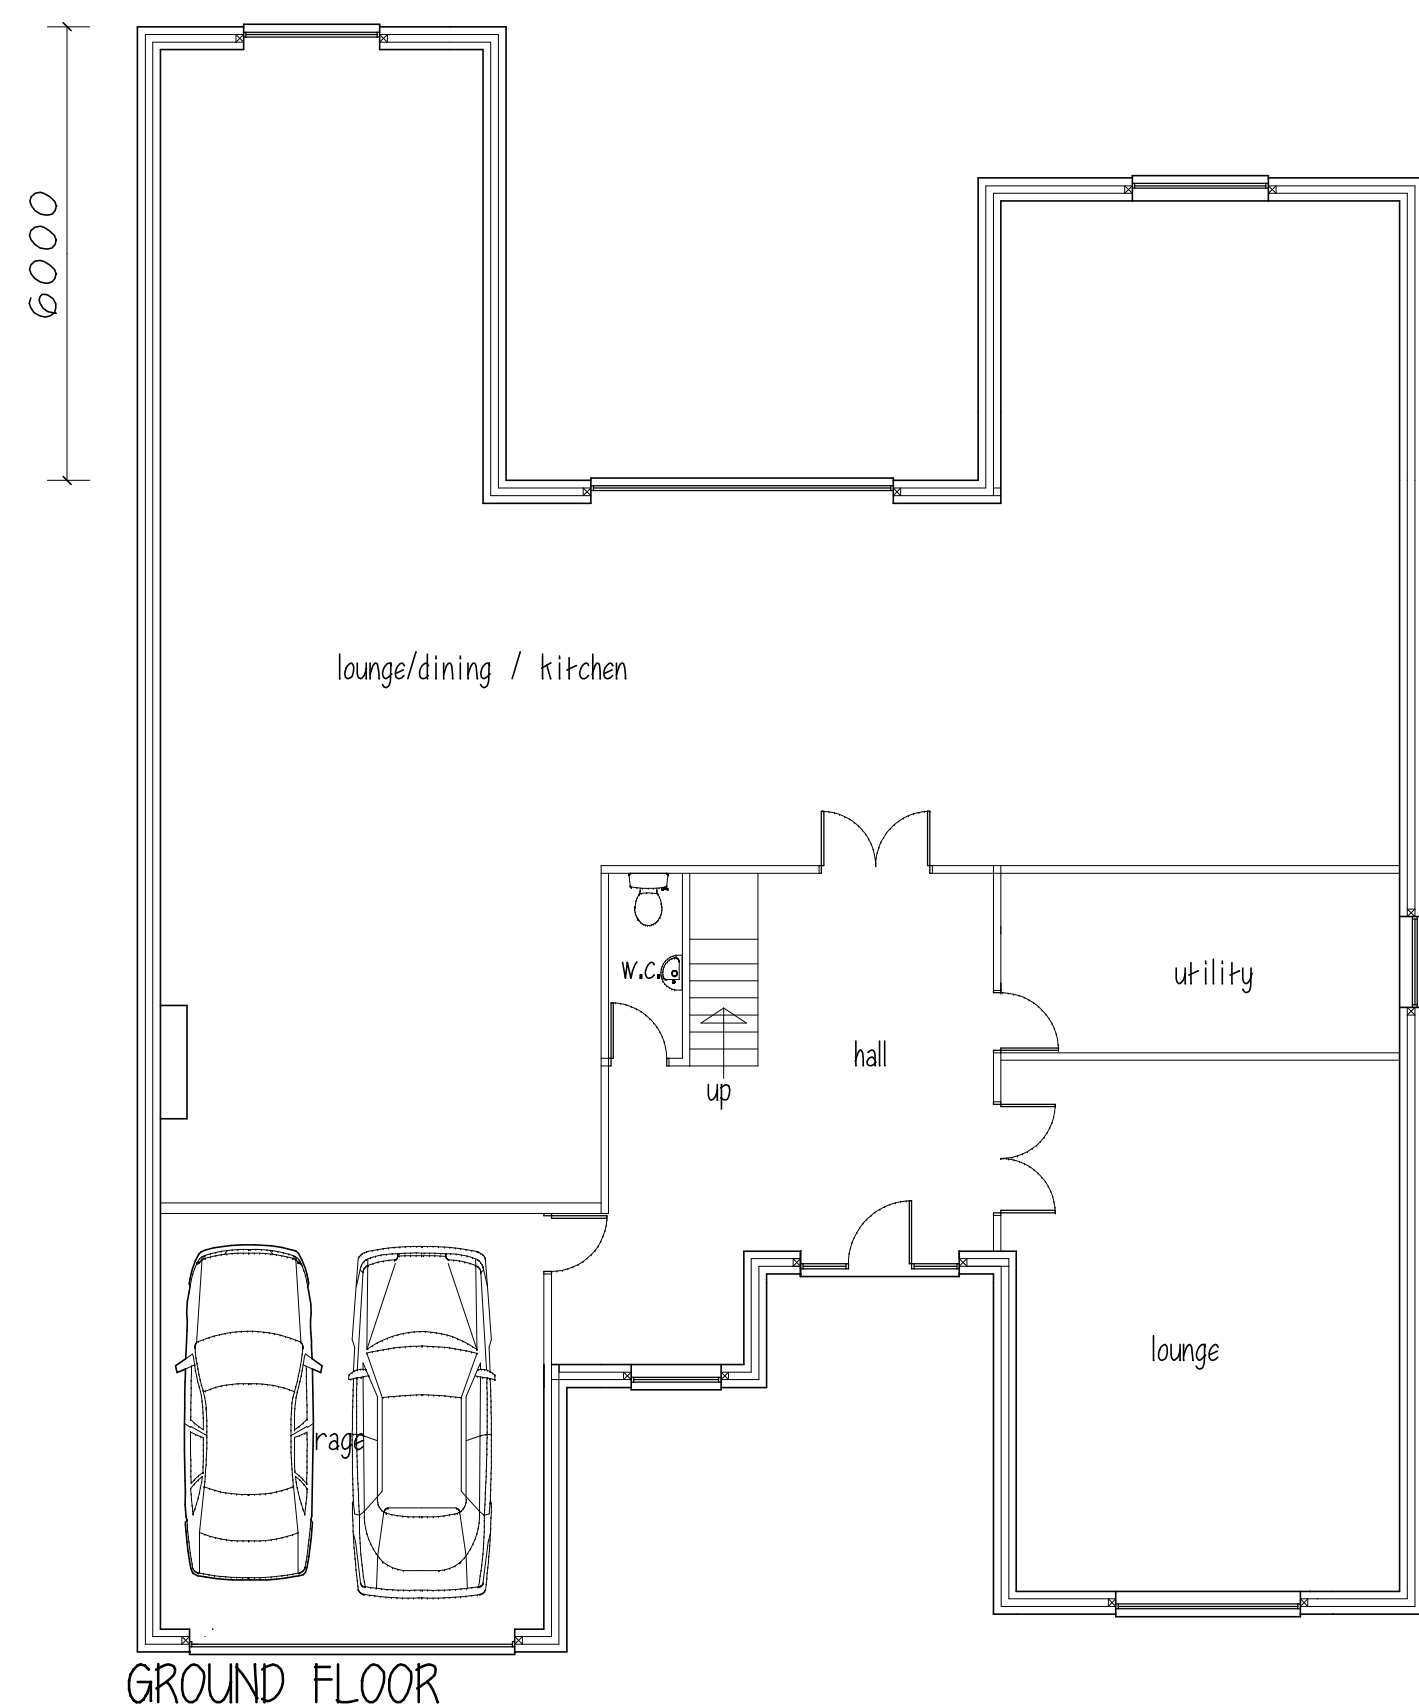

ROOF - welsh slate
WALLS - white render
WINDOWS & DOORS - white UPVC

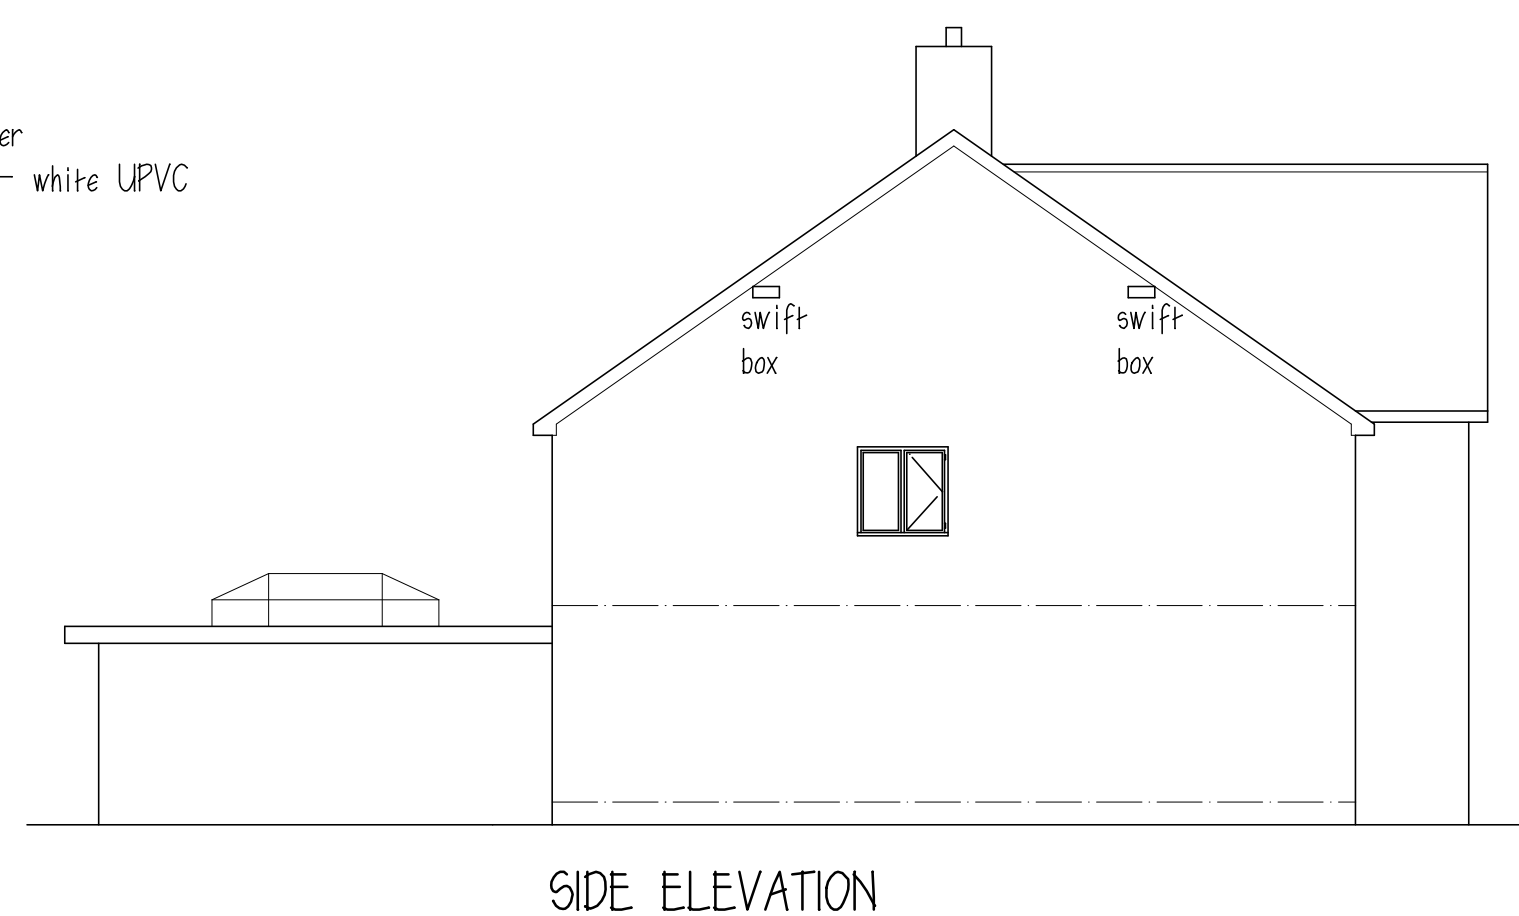

Ms A REDMOND

DETACHED DWELLING
COBBLESTONE HOUSE
ROSSETT
WREXHAM LLI 20DL

EXISTING PLANS & ELEVATIONS

1:100@A1 SEPT 22 Rev G

Peter Thompson
"Linwood"
Barnsley Road
Dodworth
Barnsley S75 3JR
e-mail peter-thompson@hotmail.co.uk

M.C.I.A.T.
Ref. 01226 201391
m. 07973251730