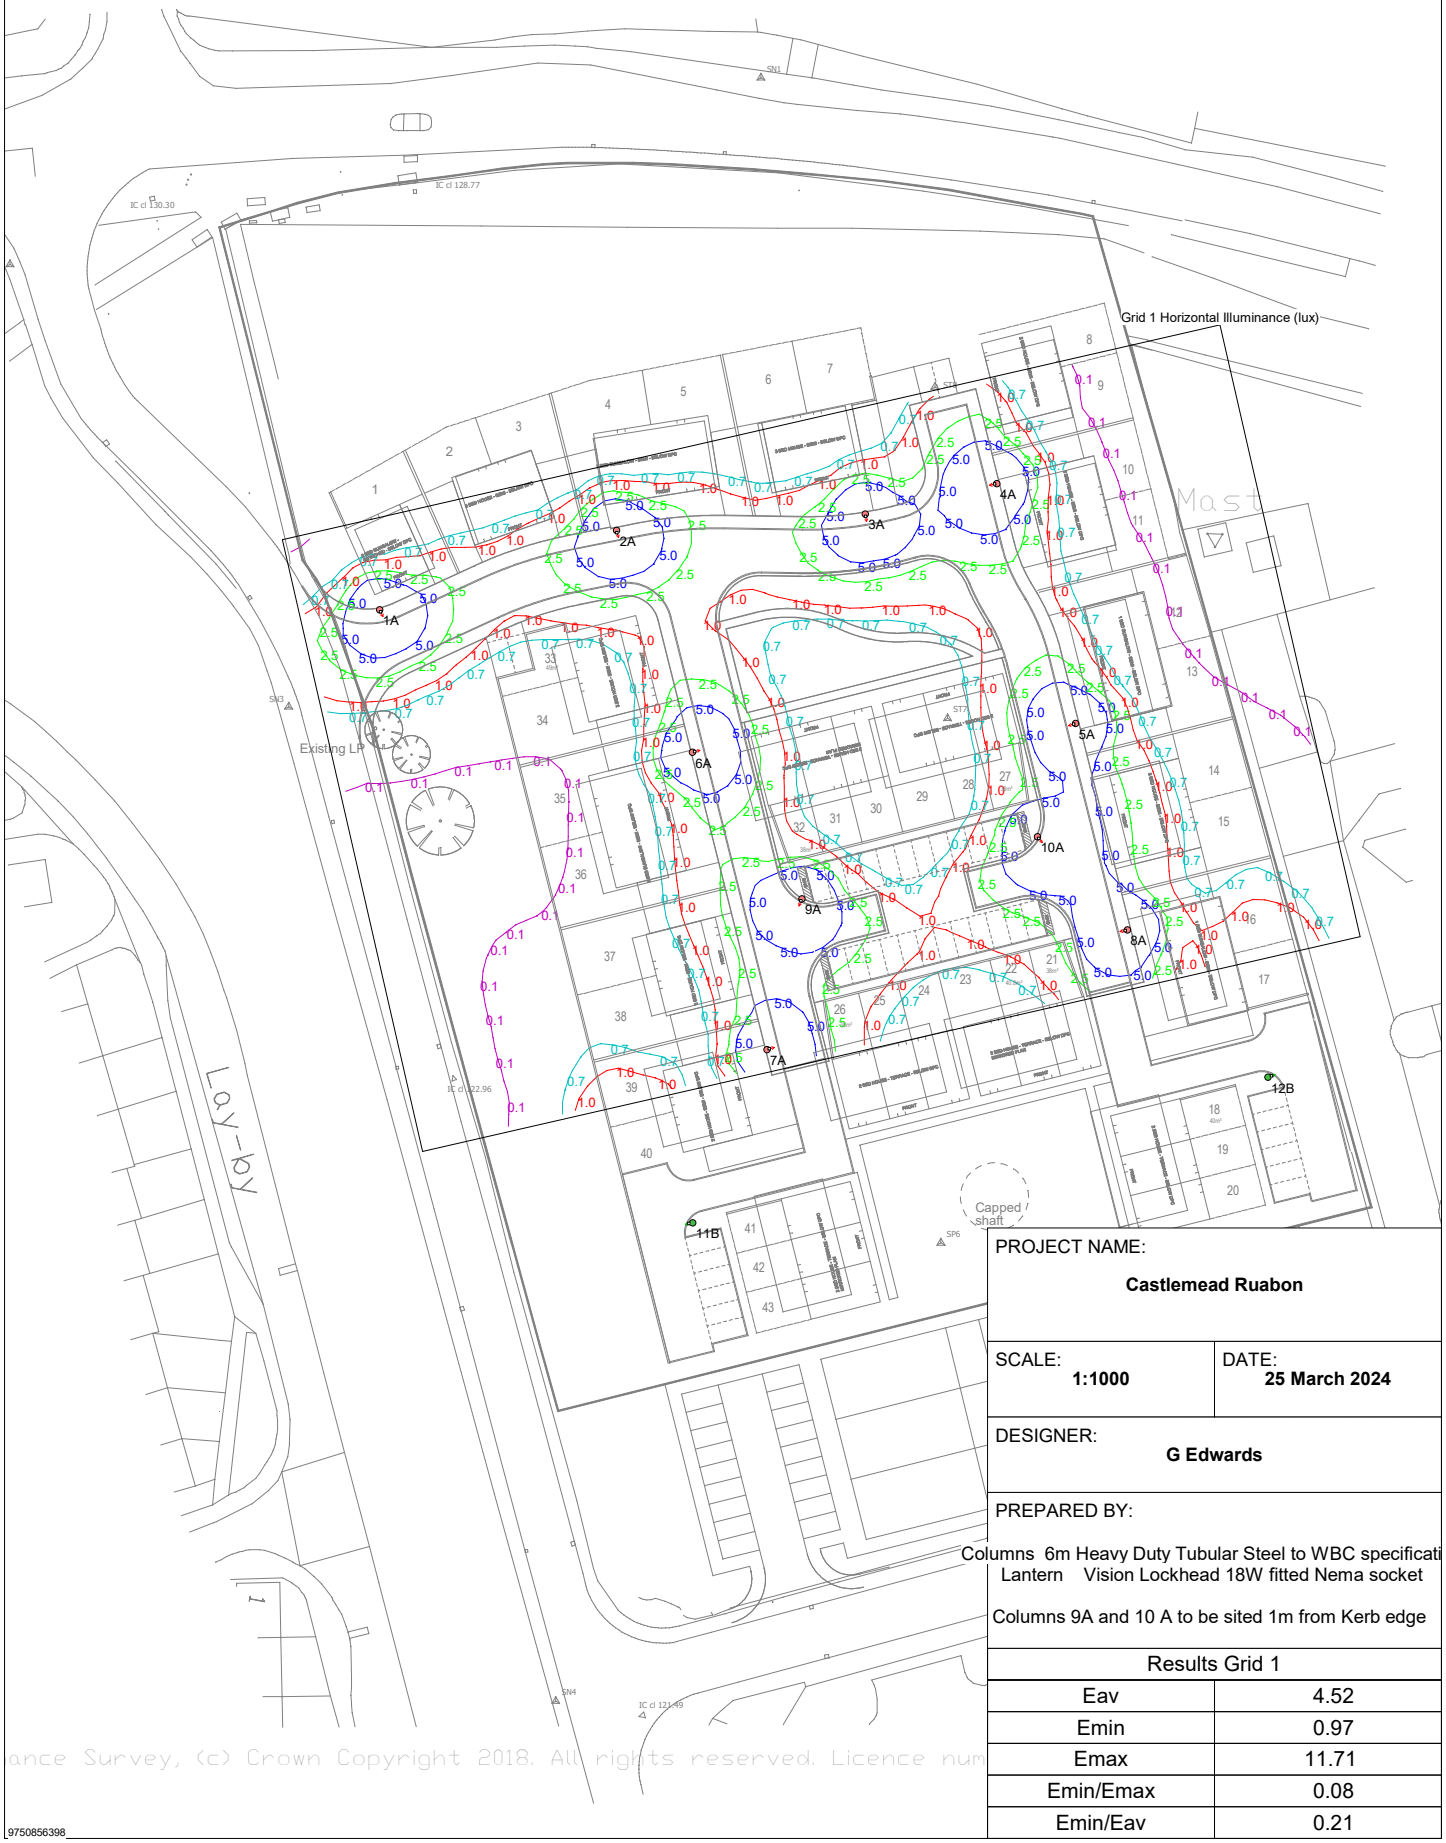


PROJECT NAME: **Castlemead Ruabon**	
SCALE: **1:1000**	DATE: **25 March 2024**
DESIGNER: **G Edwards**	
PREPARED BY:	

Columns 6m Heavy Duty Tubular Steel to WBC specificati
Lantern Vision Lockhead 18W fitted Nema socket

Columns 9A and 10 A to be sited 1m from Kerb edge

Results Grid 1	
Eav	4.52
Emin	0.97
Emax	11.71
Emin/Emax	0.08
Emin/Eav	0.21

ance Survey, (c) Crown Copyright 2018. All rights reserved. Licence num

9750856398