
The content of this drawing is subject to the provision of the Copyright Act 1956.

Work to figured dimensions only. Site dimensions are to be checked before work is started. Any discrepancy whatsoever between any information contained on this drawing and any other document or drawing must be drawn to the attention of the Architect by the contractor before the work is executed.

IF IN DOUBT ASK IMMEDIATELY.

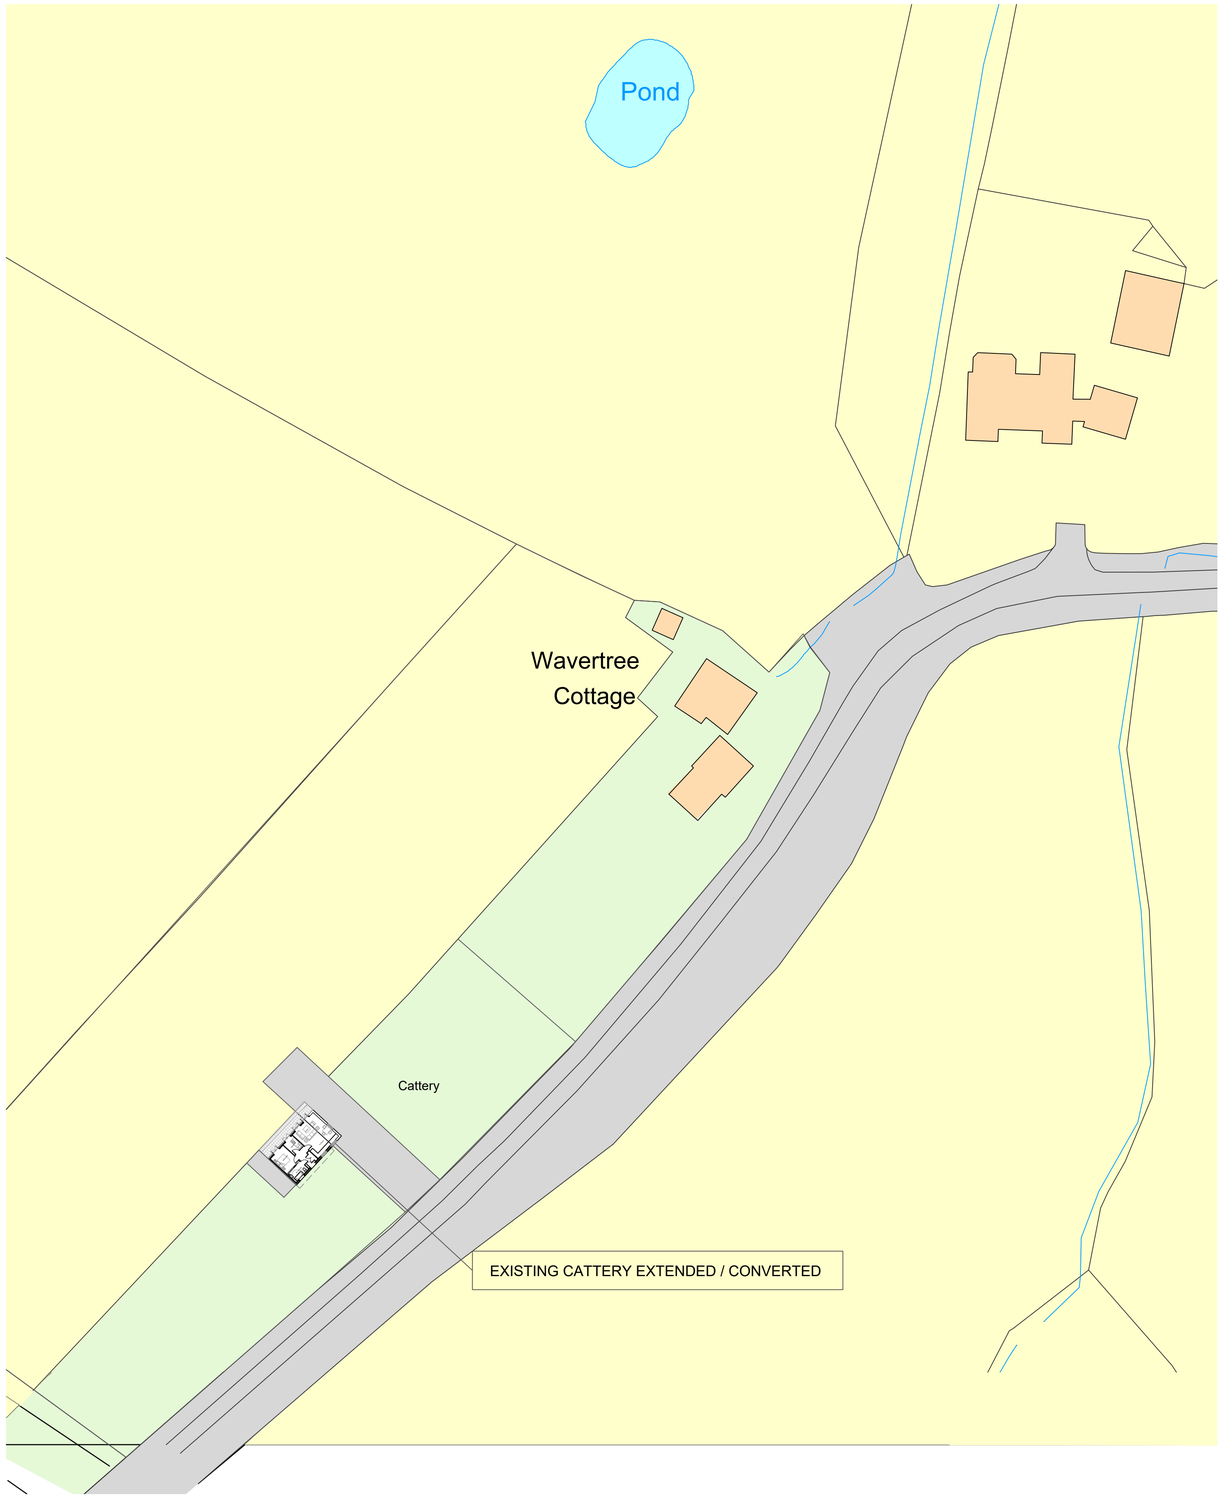

BLOCK PLAN 1 : 500

NORTH



Ordnance Survey, (c) Crown Copyright 2025. All rights reserved. Licence number 100022432

LOCATION PLAN 1 : 1 250

RIBA Chartered Practice
MARK WILLACY ARCHITECTS

client
ELLA & BEN WOODBURN

job
WAVERTREE COTTAGE, PARK LANE, ROSSETT LL12 0BL

title
BLOCK & LOCATION PLANS CATTERY BUILDING

scale	date	job no.	drawing no.	rev
1:500/1250A1	10 JUN '25	MSW208	L01	

A – Penmon House, 76 Hoole Road, Chester CH2 3NL
T – +44 (0)1244 853891 / +44 (0)7973 322953
E – mark@markwillacyarchitects.co.uk
www – markwillacyarchitects.co.uk