PLANNING DRAWING - EXISTING SIGNAGE







COPYRIGHT:
THE ATTACHED DESIGNS AND ILLUSTRATIONS ARE INTENDED SOLELY FOR AND SHOULD ONLY BE USED BY, THOSE TO WHOM THIS DESIGN SPECIFICATION IS ADDRESSED

THE CONTENTS ARE STRICTLY PRIVATE AND CONFIDENTIAL
ANY FORM OF REPRODUCTION, DISSEMINATION, COPYING, DISCLOSURE, MODIFICATION OR DISTRIBUTION IS STRICTLY PROHIBITED WITHOUT THE PRIOR WRITTEN CONSENT OF ASHLEIGH SIGNS LTD (COMPANY NO: 1525080)

REGISTERED ADDRESS:
ASHLEIGH HOUSE, BECKBRIDGE ROAD, NORMANTON INDUSTRIAL ESTATE, NORMANTON, WF6 1TE

MECCA BINGO
WREXHAM
SMITHFIELD ROAD
WREXHAM
LL13 8EN

182035 (REV A)
10/06/25 - SRL

PLANNING DRAWING - EXISTING SIGNAGE





COPYRIGHT:
THE ATTACHED DESIGNS AND ILLUSTRATIONS ARE INTENDED SOLELY FOR, AND SHOULD ONLY BE USED BY, THOSE TO WHOM THIS DESIGN SPECIFICATION IS ADDRESSED

THE CONTENTS ARE STRICTLY PRIVATE AND CONFIDENTIAL
ANY FORM OF REPRODUCTION, DISSEMINATION, COPYING, DISCLOSURE, MODIFICATION OR DISTRIBUTION IS STRICTLY PROHIBITED WITHOUT THE PRIOR WRITTEN CONSENT OF ASHLEIGH SIGNS LTD (COMPANY NO: 1325080)

REGISTERED ADDRESS:
ASHLEIGH HOUSE, BECKBRIDGE ROAD, NORMANTON INDUSTRIAL ESTATE, NORMANTON, WF6 1TE

PLANNING DRAWING - EXISTING SIGNAGE



NORTH WEST ELEVATION - Scale 1:200 @ A3

SOUTH WEST ELEVATION - Scale 1:200 @ A3



Scale 1:200 @ A3

COPYRIGHT:
THE ATTACHED DESIGNS AND ILLUSTRATIONS ARE INTENDED SOLELY FOR, AND SHOULD ONLY BE USED BY, THOSE TO WHOM THIS DESIGN SPECIFICATION IS ADDRESSED
THE CONTENTS ARE STRICTLY PRIVATE AND CONFIDENTIAL
ANY FORM OF REPRODUCTION, DISSEMINATION, COPYING, DISCLOSURE, MODIFICATION OR DISTRIBUTION IS STRICTLY PROHIBITED WITHOUT THE PRIOR WRITTEN CONSENT OF ASHLEIGH SIGNS LTD (COMPANY NO: 13250180)
REGISTERED ADDRESS:
ASHLEIGH HOUSE, BECKBRIDGE ROAD, NORMANTON INDUSTRIAL ESTATE, NORMANTON, WF6 1TE


MECCA BINGO
WREXHAM
SMITHFIELD ROAD
WREXHAM
LL13 8EN

182035 (REV A)
10/06/25 - SRL

PLANNING DRAWING - EXISTING SIGNAGE



SOUTH EAST ELEVATION - Scale 1:200 @ A3

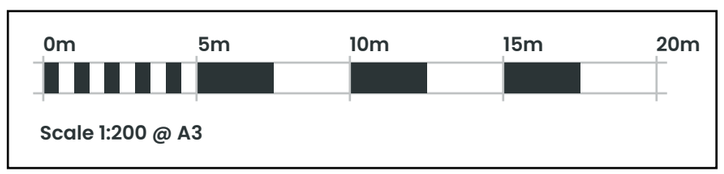

Scale 1:200 @ A3

COPYRIGHT:
THE ATTACHED DESIGNS AND ILLUSTRATIONS ARE INTENDED SOLELY FOR AND SHOULD ONLY BE USED BY, THOSE TO WHOM THIS DESIGN SPECIFICATION IS ADDRESSED

THE CONTENTS ARE STRICTLY PRIVATE AND CONFIDENTIAL
ANY FORM OF REPRODUCTION, DISSEMINATION, COPYING, DISCLOSURE, MODIFICATION OR DISTRIBUTION IS STRICTLY PROHIBITED WITHOUT THE PRIOR WRITTEN CONSENT OF ASHLEIGH SIGNS LTD (COMPANY NO: 1325080)

REGISTERED ADDRESS:
ASHLEIGH HOUSE, BECKBRIDGE ROAD, NORMANTON INDUSTRIAL ESTATE, NORMANTON, WF6 1TE

MECCA BINGO
WREXHAM
SMITHFIELD ROAD
WREXHAM
LL13 8EN

182035 (REV A)
10/06/25 - SRL

PLANNING DRAWING - PROPOSED SIGNAGE



COPYRIGHT:
THE ATTACHED DESIGNS AND ILLUSTRATIONS ARE INTENDED SOLELY FOR AND SHOULD ONLY BE USED BY, THOSE TO WHOM THIS DESIGN SPECIFICATION IS ADDRESSED

THE CONTENTS ARE STRICTLY PRIVATE AND CONFIDENTIAL
ANY FORM OF REPRODUCTION, DISSEMINATION, COPYING, DISCLOSURE, MODIFICATION OR DISTRIBUTION IS STRICTLY PROHIBITED WITHOUT THE PRIOR WRITTEN CONSENT OF ASHLEIGH SIGNS LTD (COMPANY NO: 1325080)

REGISTERED ADDRESS:
ASHLEIGH HOUSE, BECKBRIDGE ROAD, NORMANTON INDUSTRIAL ESTATE, NORMANTON, WF6 1TE

MECCA BINGO
WREXHAM
SMITHFIELD ROAD
WREXHAM
LL13 8EN

182035 (REV A)
10/06/25 - SRL

PLANNING DRAWING - PROPOSED SIGNAGE



COPYRIGHT:
THE ATTACHED DESIGNS AND ILLUSTRATIONS ARE INTENDED SOLELY FOR AND SHOULD ONLY BE USED BY, THOSE TO WHOM THIS DESIGN SPECIFICATION IS ADDRESSED

THE CONTENTS ARE STRICTLY PRIVATE AND CONFIDENTIAL
ANY FORM OF REPRODUCTION, DISSEMINATION, COPYING, DISCLOSURE, MODIFICATION OR DISTRIBUTION IS STRICTLY PROHIBITED WITHOUT THE PRIOR WRITTEN CONSENT OF ASHLEIGH SIGNS LTD (COMPANY NO: 1925080)

REGISTERED ADDRESS:
ASHLEIGH HOUSE, BECKBRIDGE ROAD, NORMANTON INDUSTRIAL ESTATE, NORMANTON, WF6 1TE

MECCA BINGO WREXHAM
SMITHFIELD ROAD
WREXHAM
LL13 8EN

182035 (REV A)
10/06/25 - SRL

PLANNING DRAWING - PROPOSED SIGNAGE





COPYRIGHT:
THE ATTACHED DESIGNS AND ILLUSTRATIONS ARE INTENDED SOLELY FOR AND SHOULD ONLY BE USED BY, THOSE TO WHOM THIS DESIGN SPECIFICATION IS ADDRESSED

THE CONTENTS ARE STRICTLY PRIVATE AND CONFIDENTIAL
ANY FORM OF REPRODUCTION, DISSEMINATION, COPYING, DISCLOSURE, MODIFICATION OR DISTRIBUTION IS STRICTLY PROHIBITED WITHOUT THE PRIOR WRITTEN CONSENT OF ASHLEIGH SIGNS LTD. (COMPANY NO: 13250580)

REGISTERED ADDRESS:
ASHLEIGH HOUSE, BECKBRIDGE ROAD, NORMANTON INDUSTRIAL ESTATE, NORMANTON, WF6 1TE

MECCA BINGO
WREXHAM
SMITHFIELD ROAD
WREXHAM
LL13 8EN


182035 (REV A)
10/06/25 - SRL

PLANNING DRAWING - PROPOSED SIGNAGE



NORTH WEST ELEVATION - Scale 1:200 @ A3

SOUTH WEST ELEVATION - Scale 1:200 @ A3

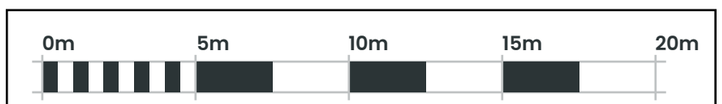

Scale 1:200 @ A3


COPYRIGHT:
THE ATTACHED DESIGNS AND ILLUSTRATIONS ARE INTENDED SOLELY FOR AND SHOULD ONLY BE USED BY, THOSE TO WHOM THIS DESIGN SPECIFICATION IS ADDRESSED
THE CONTENTS ARE STRICTLY PRIVATE AND CONFIDENTIAL
ANY FORM OF REPRODUCTION, DISSEMINATION, COPYING, DISCLOSURE, MODIFICATION OR DISTRIBUTION IS STRICTLY PROHIBITED WITHOUT THE PRIOR WRITTEN CONSENT OF ASHLEIGH SIGNS LTD (COMPANY NO: 13250180)
REGISTERED ADDRESS:
ASHLEIGH HOUSE, BECKBRIDGE ROAD, NORMANTON INDUSTRIAL ESTATE, NORMANTON, WF6 1TE

MECCA BINGO WREXHAM
SMITHFIELD ROAD
WREXHAM
LL13 8EN

182035 (REV A)
10/06/25 - SRL



SOUTH EAST ELEVATION - Scale 1:200 @ A3

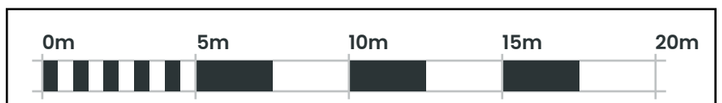

Scale 1:200 @ A3

COPYRIGHT:
THE ATTACHED DESIGNS AND ILLUSTRATIONS ARE INTENDED SOLELY FOR AND SHOULD ONLY BE USED BY, THOSE TO WHOM THIS DESIGN SPECIFICATION IS ADDRESSED

THE CONTENTS ARE STRICTLY PRIVATE AND CONFIDENTIAL
ANY FORM OF REPRODUCTION, DISSEMINATION, COPYING, DISCLOSURE, MODIFICATION OR DISTRIBUTION IS STRICTLY PROHIBITED WITHOUT THE PRIOR WRITTEN CONSENT OF ASHLEIGH SIGNS LTD (COMPANY NO: 1325080)

REGISTERED ADDRESS:
ASHLEIGH HOUSE, BECKBRIDGE ROAD, NORMANTON INDUSTRIAL ESTATE, NORMANTON, WF6 1TE

MECCA BINGO
WREXHAM
SMITHFIELD ROAD
WREXHAM
LL13 8EN

182035 (REV A)
10/06/25 - SRL

PLANNING DRAWING - PROPOSED SIGNAGE


ITEM 01 (Qty 1) MBG 03A

Digitally printed flex face (blockout) with 135mm deep frame coated RAL 9002 (gloss)

Featuring:

- Built up rim/return aluminium roundels with 80mm returns
- 5mm opal acrylic faces c/w face applied digitally printed vinyl
- Clear PVC backs c/w 20mm stand offs
- Internal top hats for fixing roundels
- Internal GE 6500k LED cool white face & halo illumination

Scale 1:50

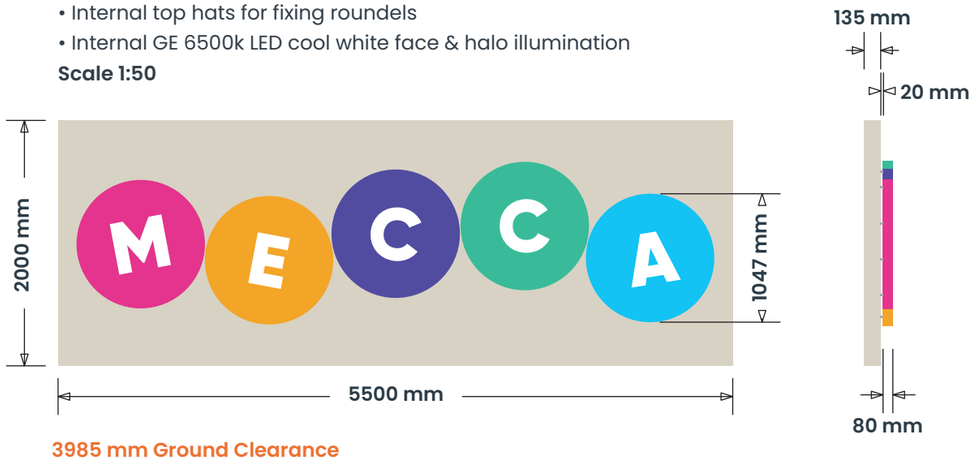

3985 mm Ground Clearance

Max 250 Candelas per square meter (cd/m2)


ITEM 02A, 02B & 02C (Qty 3) MBG 03A

Digitally printed flex face (blockout) with 135mm deep frame coated RAL 9002 (gloss)

Featuring:

- Built up rim/return aluminium roundels with 80mm returns
- 5mm opal acrylic faces c/w face applied digitally printed vinyl
- Clear PVC backs c/w 20mm stand offs
- Internal top hats for fixing roundels
- Internal GE 6500k LED cool white face & halo illumination

Scale 1:50

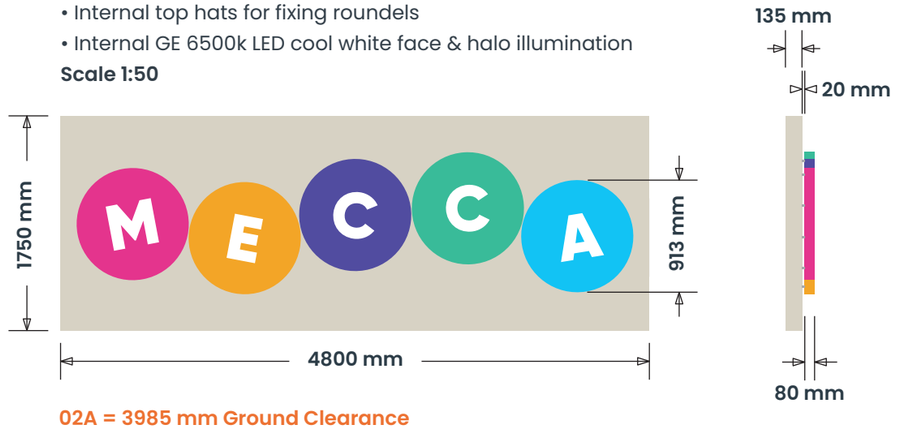

02A = 3985 mm Ground Clearance

02B = 6000 mm Ground Clearance

02C = 3985 mm Ground Clearance

Max 250 Candelas per square meter (cd/m2)

ITEM 03 (Qty 1) MBG 04B

2mm formed aluminium panel with 80mm returns coated NCS S 1050 B90G (gloss)

Featuring:


- Fret cut 3mm opal acrylic backed text
- Internal GE 6500k LED cool white face illumination

Scale 1:20



2150 mm Ground Clearance

Max 250 Candelas per square meter (cd/m2)

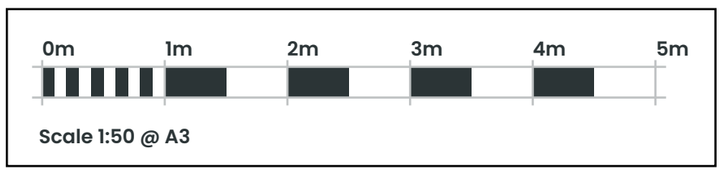



SIGN COLOUR

- Pantone 219C RAL 4010 (gloss)
- Pantone 124C RAL 1017 (gloss)
- Pantone Violet C Lechler R3498 (gloss)
- Pantone 3385C NCS S 1050 B90G (gloss)
- Pantone 298C NCS S 1050B (gloss)
- RAL 9910 (gloss)
- Pantone 7527C RAL 9002 (gloss)
- RAL 7016 (gloss)

BRAND TYPEFACES

Primary : Gilroy Black

Secondary :
ITC Franklin Gothic BT Heavy

COPYRIGHT:
THE ATTACHED DESIGNS AND ILLUSTRATIONS ARE INTENDED SOLELY FOR AND SHOULD ONLY BE USED BY, THOSE TO WHOM THIS DESIGN SPECIFICATION IS ADDRESSED

THE CONTENTS ARE STRICTLY PRIVATE AND CONFIDENTIAL
ANY FORM OF REPRODUCTION, DISSEMINATION, COPYING, DISCLOSURE, MODIFICATION OR DISTRIBUTION IS STRICTLY PROHIBITED WITHOUT THE PRIOR WRITTEN CONSENT OF ASHLEIGH SIGNS LTD (COMPANY NO: 1325080)

REGISTERED ADDRESS:
ASHLEIGH HOUSE, BECKBRIDGE ROAD, NORMANTON INDUSTRIAL ESTATE, NORMANTON, WF6 1TE

PLANNING DRAWING - PROPOSED SIGNAGE


ITEMS 04A & 04B (Qty 2) MBG 09D

Flex face roundel

Featuring:

- 135mm deep frame coated RAL 4010 (gloss)
- Digitally printed flex face skin
- Internal GE 6500k cool white LED full face illumination

Scale 1:50

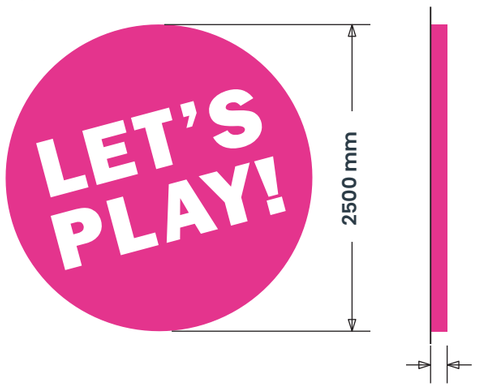

04A = 3725 mm Ground Clearance
04B = 4515 mm Ground Clearance
Max 250 Candelas per square meter (cd/m2)


ITEM 05 (Qty 1) MBG 09F

Flex face roundel

Featuring:

- 135mm deep frame coated RAL 4010 (gloss)
- Digitally printed flex face skin
- Internal GE 6500k cool white LED full face illumination

Scale 1:50

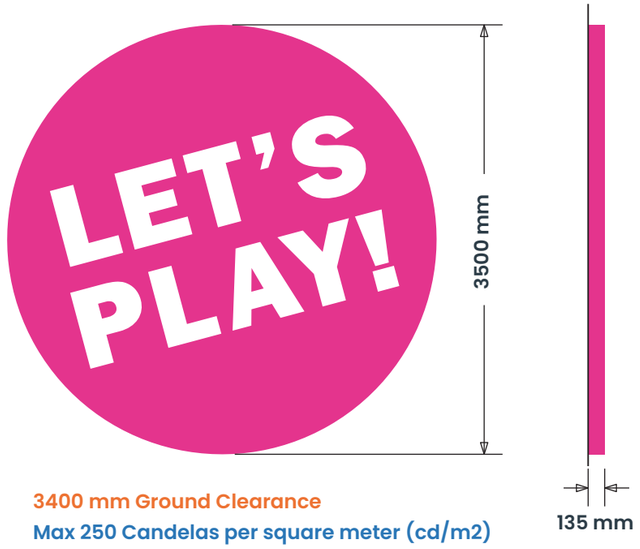

3400 mm Ground Clearance
Max 250 Candelas per square meter (cd/m2)


ITEM 06 (Qty 1 set) MBG 10D

2mm formed aluminium panels with 80mm returns coated various brand colours


Featuring:


- Fret cut 3mm opal acrylic backed text
- Internal GE 6500k LED cool white face illumination

Scale 1:100

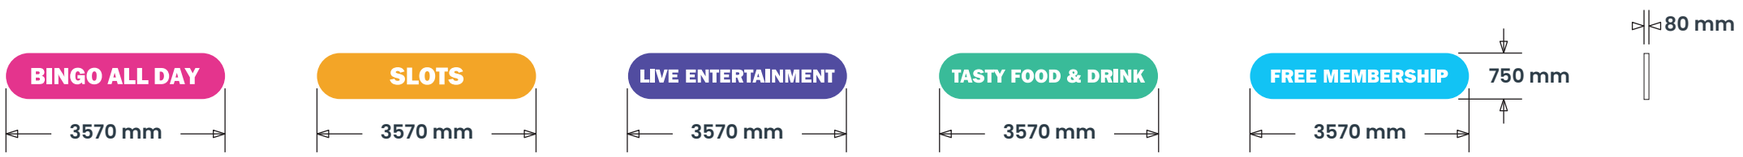

3400 mm Ground Clearance
Max 250 Candelas per square meter (cd/m2)

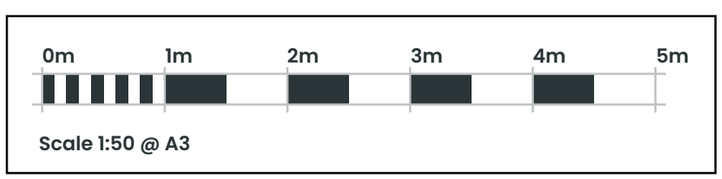

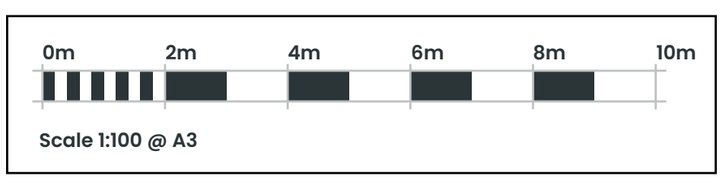

SIGN COLOUR

- Pantone 219C RAL 4010 (gloss)
- Pantone 124C RAL 1017 (gloss)
- Pantone Violet C Lechler R3498 (gloss)
- Pantone 3385C NCS S 1050 B90G (gloss)
- Pantone 298C NCS S 1050B (gloss)
- RAL 9910 (gloss)
- Pantone 7527C RAL 9002 (gloss)
- RAL 7016 (gloss)

BRAND TYPEFACES

Primary : Gilroy Black


Secondary :
ITC Franklin Gothic BT Heavy

COPYRIGHT:
THE ATTACHED DESIGNS AND ILLUSTRATIONS ARE INTENDED SOLELY FOR AND SHOULD ONLY BE USED BY, THOSE TO WHOM THIS DESIGN SPECIFICATION IS ADDRESSED
THE CONTENTS ARE STRICTLY PRIVATE AND CONFIDENTIAL
ANY FORM OF REPRODUCTION, DISSEMINATION, COPYING, DISCLOSURE, MODIFICATION OR DISTRIBUTION IS STRICTLY PROHIBITED WITHOUT THE PRIOR WRITTEN CONSENT OF ASHLEIGH SIGNS LTD (COMPANY NO: 1325080)
REGISTERED ADDRESS:
ASHLEIGH HOUSE, BECKBRIDGE ROAD, NORMANTON INDUSTRIAL ESTATE, NORMANTON, WF6 1TE

MECCA BINGO
WREXHAM
SMITHFIELD ROAD
WREXHAM
LL13 8EN


PLANNING DRAWING - PROPOSED SIGNAGE

ITEM 07 (Qty as shown) MBG 23
Face applied digitally printed vinyl
Featuring:
• Matt laminate
Scale 1:50

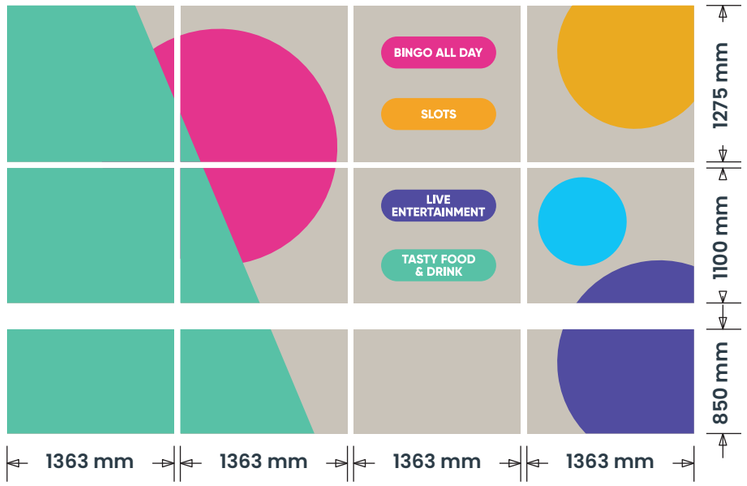


75 mm Ground Clearance

ITEM 08 (Qty as shown) MBG 23
Face applied digitally printed vinyl
Featuring:
• Matt laminate
Scale 1:50

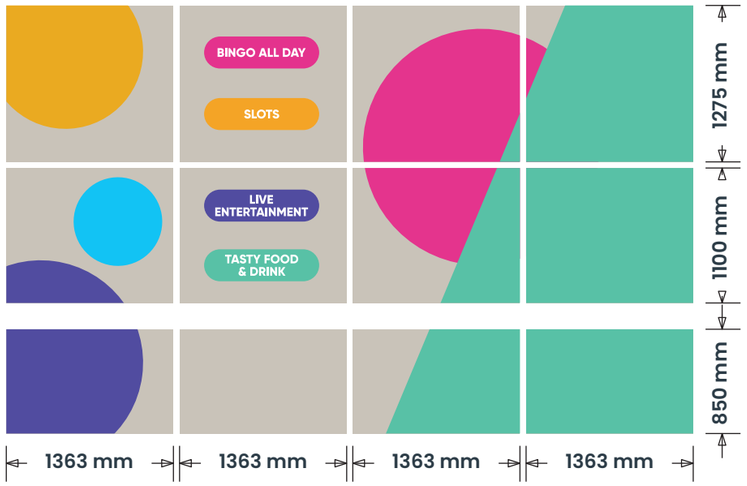

75 mm Ground Clearance

ITEM 09 (Qty 1) MBG 22A
3mm aluminium panel coated RAL 7016 (gloss)
Featuring:
• Face applied digitally printed vinyl c/w matt laminate
• Signfix channel to rear
• 2no. 76mm posts painted RAL 7016 (gloss)
Scale 1:20

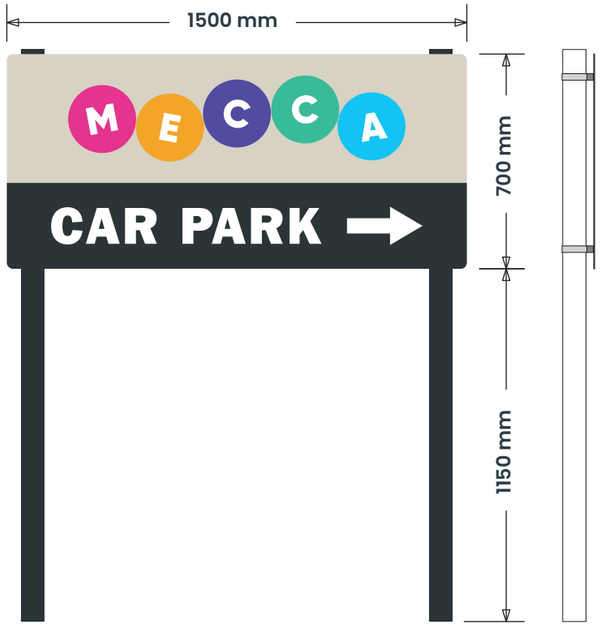





SIGN COLOUR

- Pantone 219C RAL 4010 (gloss)
- Pantone 124C RAL 1017 (gloss)
- Pantone Violet C Lechler R3498 (gloss)
- Pantone 3385C NCS S 1050 B90G (gloss)
- Pantone 298C NCS S 1050B (gloss)
- RAL 9910 (gloss)
- Pantone 7527C RAL 9002 (gloss)
- RAL 7016 (gloss)

BRAND TYPEFACES

Primary : Gilroy Black

Secondary :
ITC Franklin Gothic BT Heavy

COPYRIGHT:
THE ATTACHED DESIGNS AND ILLUSTRATIONS ARE INTENDED SOLELY FOR, AND SHOULD ONLY BE USED BY, THOSE TO WHOM THIS DESIGN SPECIFICATION IS ADDRESSED

THE CONTENTS ARE STRICTLY PRIVATE AND CONFIDENTIAL
ANY FORM OF REPRODUCTION, DISSEMINATION, COPYING, DISCLOSURE, MODIFICATION OR DISTRIBUTION IS STRICTLY PROHIBITED WITHOUT THE PRIOR WRITTEN CONSENT OF ASHLEIGH SIGNS LTD (COMPANY NO: 1325080)


REGISTERED ADDRESS:
ASHLEIGH HOUSE, BECKBRIDGE ROAD, NORMANTON INDUSTRIAL ESTATE, NORMANTON, WF6 1TE

MECCA BINGO
WREXHAM
SMITHFIELD ROAD
WREXHAM
LL13 8EN


182035 (REV A)
10/06/25 - SRL

PLANNING DRAWING - PROPOSED SIGNAGE

ITEM 10 (Qty 120M approx)
Strip light
Featuring:
• Aluminium channel finished RAL 7016 (gloss)
• Opal acrylic face
• Cool white LED tubing housed within channel

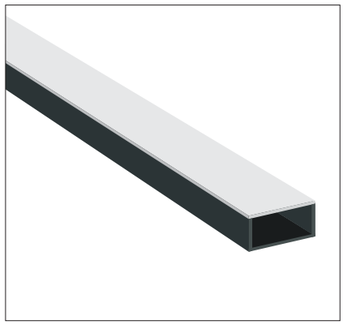

6475 mm Ground Clearance
Max 250 Candelas per square meter (cd/m2)

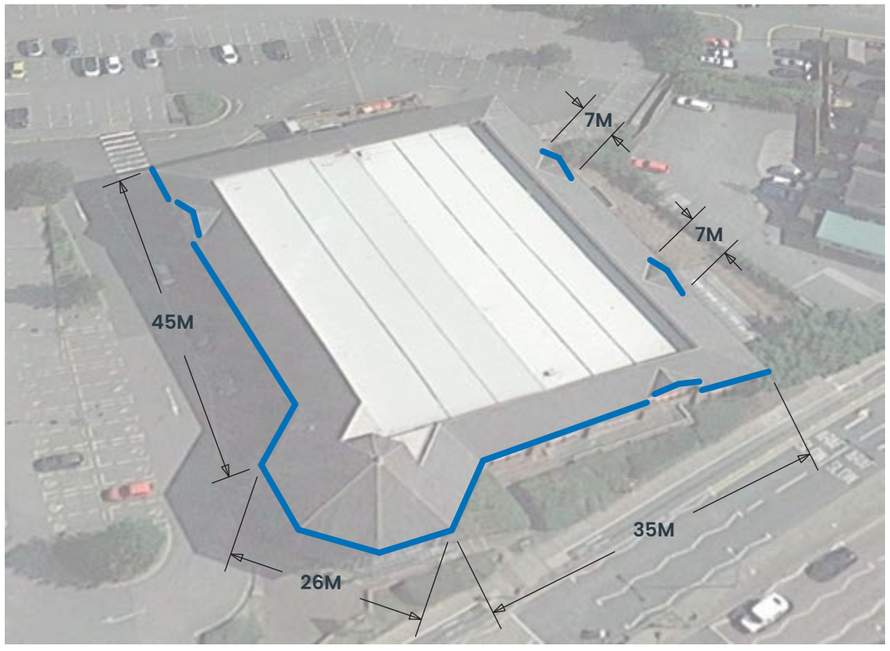

SIGN COLOUR

Pantone 219C
RAL 4010 (gloss)

Pantone 124C
RAL 1017 (gloss)

Pantone Violet C
Lechler R3498
(gloss)

Pantone 3385C
NCS S 1050 B90G
(gloss)

Pantone 298C
NCS S 1050B
(gloss)

RAL 9910 (gloss)

Pantone 7527C
RAL 9002 (gloss)

RAL 7016 (gloss)

BRAND TYPEFACES

Primary : Gilroy Black

Secondary :
ITC Franklin Gothic BT
Heavy


COPYRIGHT:
THE ATTACHED DESIGNS AND ILLUSTRATIONS ARE INTENDED SOLELY FOR AND SHOULD ONLY BE USED BY, THOSE TO WHOM THIS DESIGN SPECIFICATION IS ADDRESSED

THE CONTENTS ARE STRICTLY PRIVATE AND CONFIDENTIAL
ANY FORM OF REPRODUCTION, DISSEMINATION, COPYING, DISCLOSURE, MODIFICATION OR DISTRIBUTION IS STRICTLY PROHIBITED WITHOUT THE PRIOR WRITTEN CONSENT OF ASHLEIGH SIGNS LTD (COMPANY NO: 1325080)

REGISTERED ADDRESS:
ASHLEIGH HOUSE, BECKBRIDGE ROAD, NORMANTON INDUSTRIAL ESTATE, NORMANTON, WF6 1TE

PLANNING DRAWING - PROPOSED SIGNAGE

ITEM 12 (Qty as shown) MBG 12
Lighting to entrance canopy
Featuring:
• E14 bulbs with Cabochon holder fixed to
a foamex track system finished RAL 7016 (gloss)

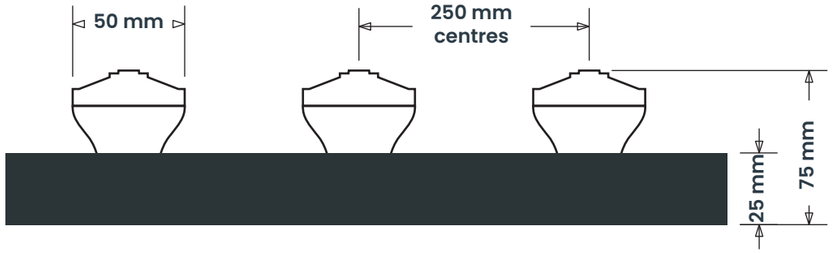

2300 mm Ground Clearance
Max 250 Candelas per square meter (cd/m2)

6500k cool white illumination temperature






SIGN COLOUR


- Pantone 219C RAL 4010 (gloss)
- Pantone 124C RAL 1017 (gloss)
- Pantone Violet C Lechler R3498 (gloss)
- Pantone 3385C NCS S 1050 B90G (gloss)
- Pantone 298C NCS S 1050B (gloss)
- RAL 9910 (gloss)
- Pantone 7527C RAL 9002 (gloss)
- RAL 7016 (gloss)

BRAND TYPEFACES

Primary : Gilroy Black

Secondary :
ITC Franklin Gothic BT Heavy

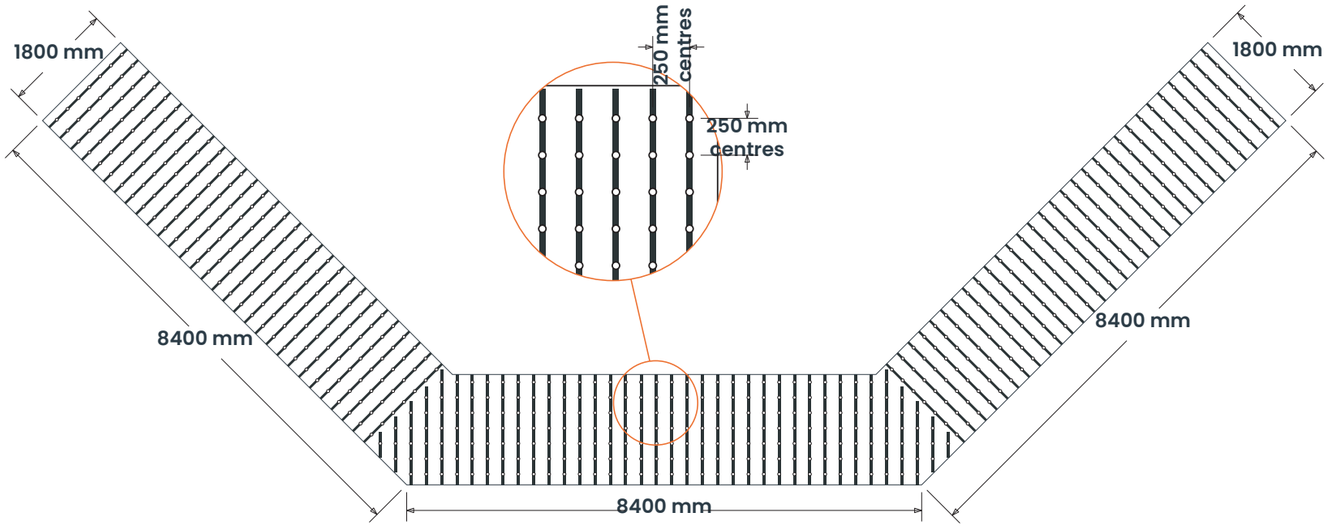

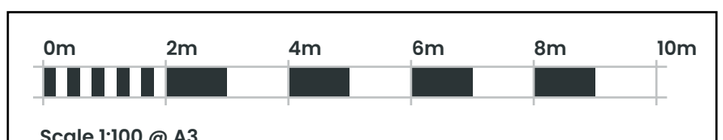


COPYRIGHT:
THE ATTACHED DESIGNS AND ILLUSTRATIONS ARE INTENDED SOLELY FOR AND SHOULD ONLY BE USED BY, THOSE TO WHOM THIS DESIGN SPECIFICATION IS ADDRESSED

THE CONTENTS ARE STRICTLY PRIVATE AND CONFIDENTIAL
ANY FORM OF REPRODUCTION, DISSEMINATION, COPYING, DISCLOSURE, MODIFICATION OR DISTRIBUTION IS STRICTLY PROHIBITED WITHOUT THE PRIOR WRITTEN CONSENT OF ASHLEIGH SIGNS LTD (COMPANY NO: 1325080)

REGISTERED ADDRESS:
ASHLEIGH HOUSE, BECKBRIDGE ROAD, NORMANTON INDUSTRIAL ESTATE, NORMANTON, WF6 1TE

PLANNING DRAWING - PROPOSED SIGNAGE

ITEM 16 (Qty 2) MBG 29
A0+ back lit LED poster case
finished RAL 7016 (gloss)
Scale 1:20

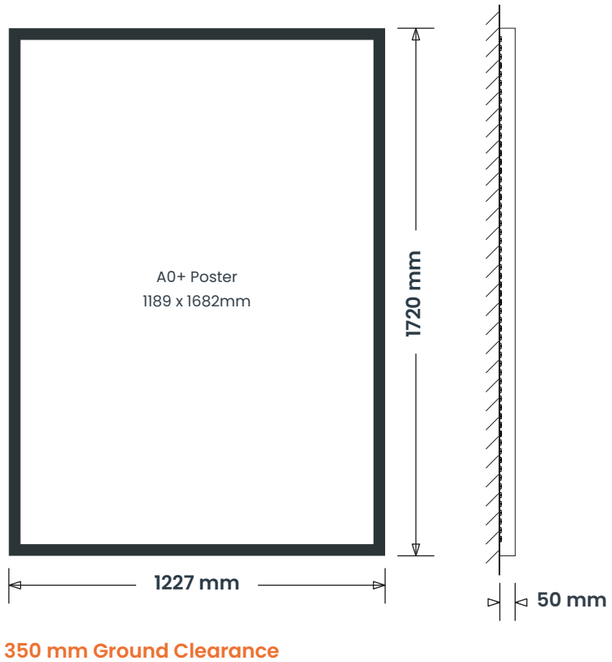

350 mm Ground Clearance
Max 250 Candelas per square meter (cd/m2)

SIGN COLOUR

- Pantone 219C RAL 4010 (gloss)
- Pantone 124C RAL 1017 (gloss)
- Pantone Violet C Lechler R3498 (gloss)
- Pantone 3385C NCS S 1050 B90G (gloss)
- Pantone 298C NCS S 1050B (gloss)
- RAL 9910 (gloss)
- Pantone 7527C RAL 9002 (gloss)
- RAL 7016 (gloss)

BRAND TYPEFACES

Primary : Gilroy Black

Secondary :
ITC Franklin Gothic BT Heavy

COPYRIGHT:
THE ATTACHED DESIGNS AND ILLUSTRATIONS ARE INTENDED SOLELY FOR AND SHOULD ONLY BE USED BY, THOSE TO WHOM THIS DESIGN SPECIFICATION IS ADDRESSED


THE CONTENTS ARE STRICTLY PRIVATE AND CONFIDENTIAL
ANY FORM OF REPRODUCTION, DISSEMINATION, COPYING, DISCLOSURE, MODIFICATION OR DISTRIBUTION IS STRICTLY PROHIBITED WITHOUT THE PRIOR WRITTEN CONSENT OF ASHLEIGH SIGNS LTD (COMPANY NO: 1325080)

REGISTERED ADDRESS:
ASHLEIGH HOUSE, BECKBRIDGE ROAD, NORMANTON INDUSTRIAL ESTATE, NORMANTON, WF6 1TE

MECCA BINGO
WREXHAM
SMITHFIELD ROAD
WREXHAM
LL13 8EN

182035 (REV A)
10/06/25 - SRL

PLANNING DRAWING - SITE PLAN

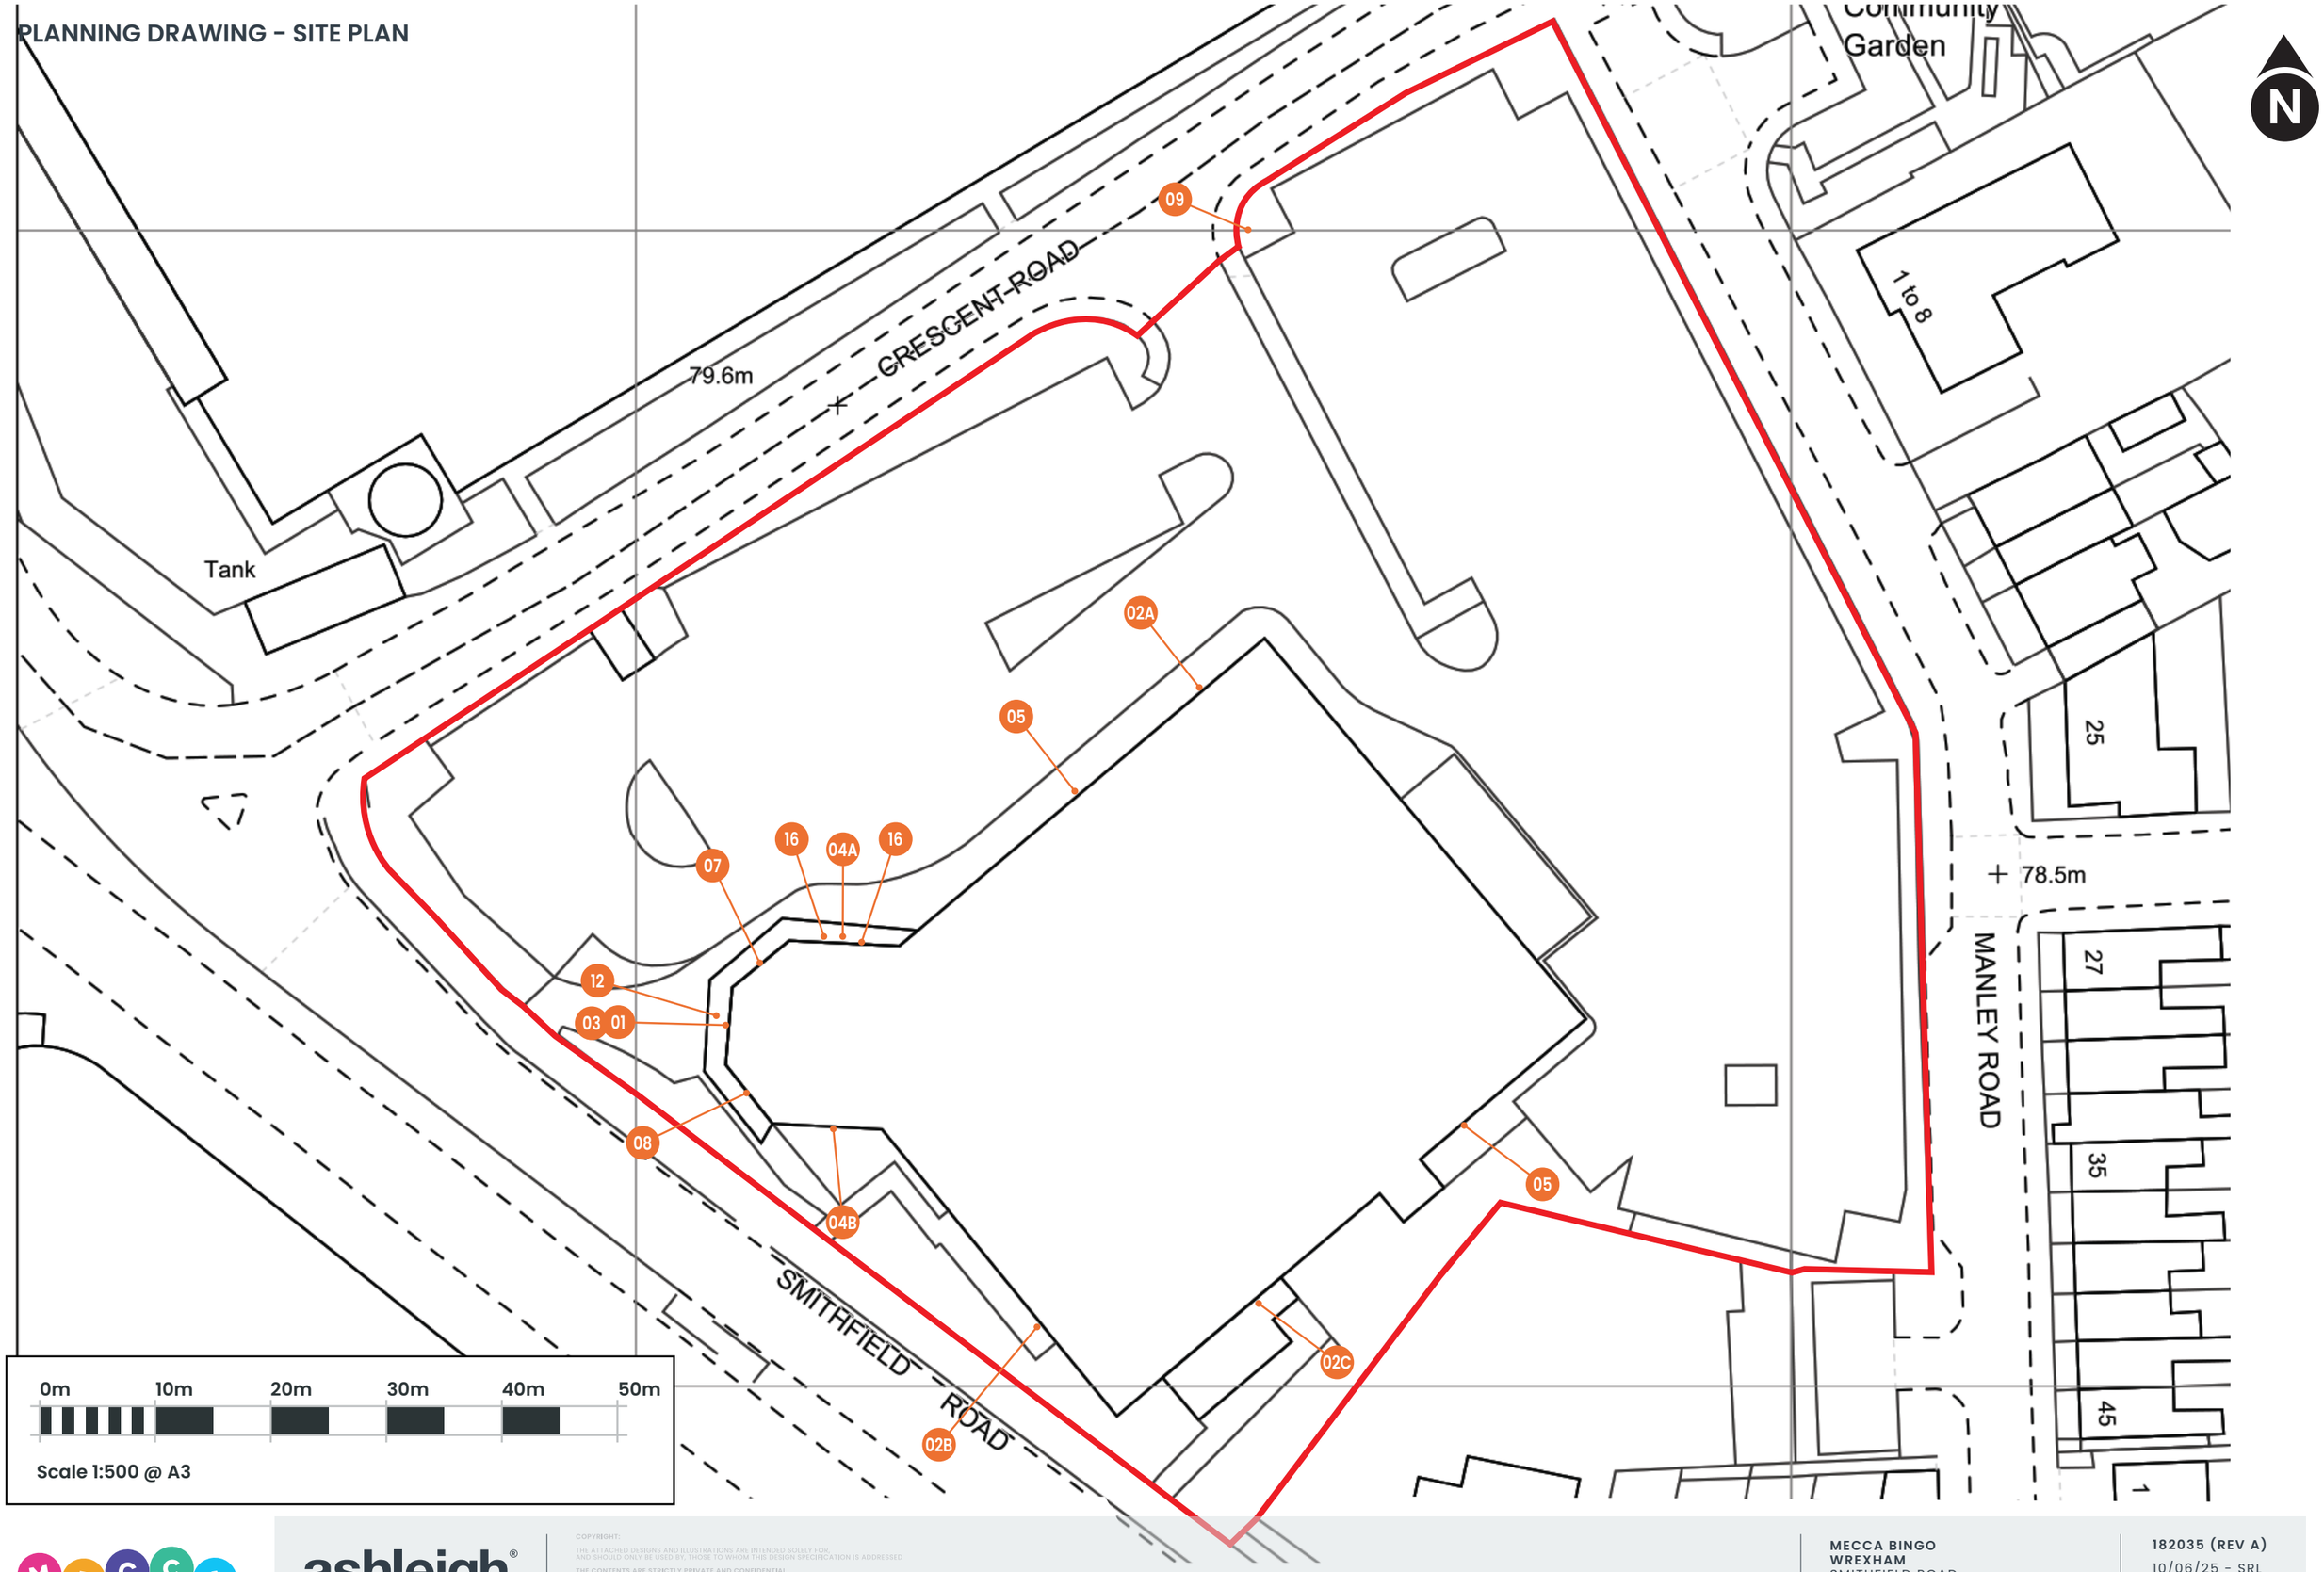

COPYRIGHT:
THE ATTACHED DESIGNS AND ILLUSTRATIONS ARE INTENDED SOLELY FOR AND SHOULD ONLY BE USED BY, THOSE TO WHOM THIS DESIGN SPECIFICATION IS ADDRESSED


THE CONTENTS ARE STRICTLY PRIVATE AND CONFIDENTIAL
ANY FORM OF REPRODUCTION, DISSEMINATION, COPYING, DISCLOSURE, MODIFICATION OR DISTRIBUTION IS STRICTLY PROHIBITED WITHOUT THE PRIOR WRITTEN CONSENT OF ASHLEIGH SIGNS LTD (COMPANY NO: 1325080)

REGISTERED ADDRESS:
ASHLEIGH HOUSE, BECKBRIDGE ROAD, NORMANTON INDUSTRIAL ESTATE, NORMANTON, WF6 1TE

MECCA BINGO
WREXHAM
SMITHFIELD ROAD
WREXHAM
LL13 8EN

182035 (REV A)
10/06/25 - SRL

PLANNING DRAWING - LOCATION PLAN

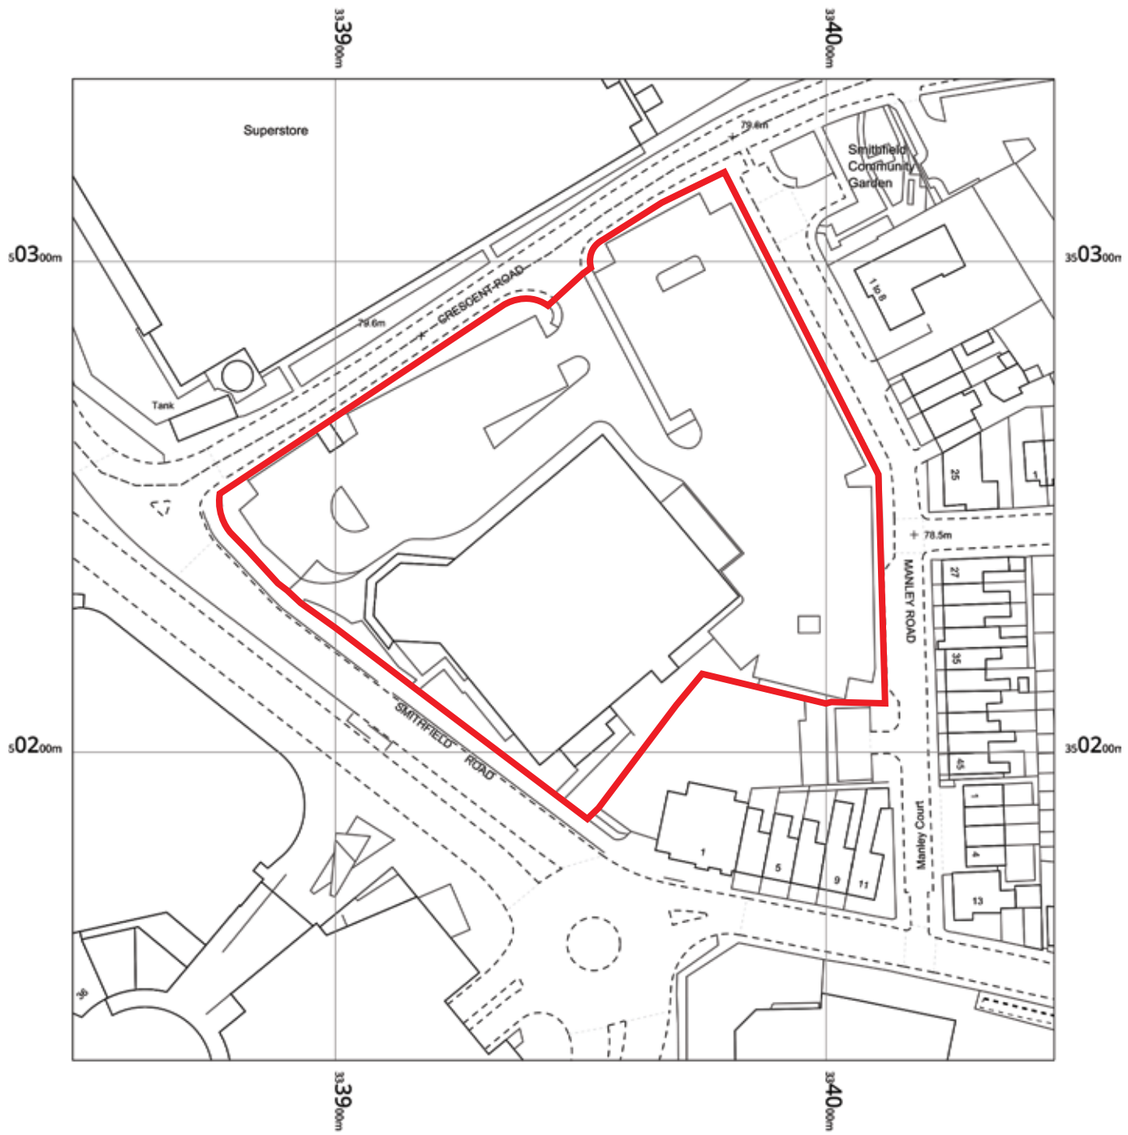

0m 20m 40m 60m 80m 100m

Scale 1:1250 @ A3

COPYRIGHT:
THE ATTACHED DESIGNS AND ILLUSTRATIONS ARE INTENDED SOLELY FOR, AND SHOULD ONLY BE USED BY, THOSE TO WHOM THIS DESIGN SPECIFICATION IS ADDRESSED
THE CONTENTS ARE STRICTLY PRIVATE AND CONFIDENTIAL
ANY FORM OF REPRODUCTION, DISSEMINATION, COPYING, DISCLOSURE, MODIFICATION OR DISTRIBUTION IS STRICTLY PROHIBITED WITHOUT THE PRIOR WRITTEN CONSENT OF ASHLEIGH SIGNS LTD (COMPANY NO: 1325080)
REGISTERED ADDRESS:
ASHLEIGH HOUSE, BECKBRIDGE ROAD, NORMANTON INDUSTRIAL ESTATE, NORMANTON, WF6 1TE

MECCA BINGO
WREXHAM
SMITHFIELD ROAD
WREXHAM
LL13 8EN

182035 (REV A)
10/06/25 - SRL