
Yew Tree

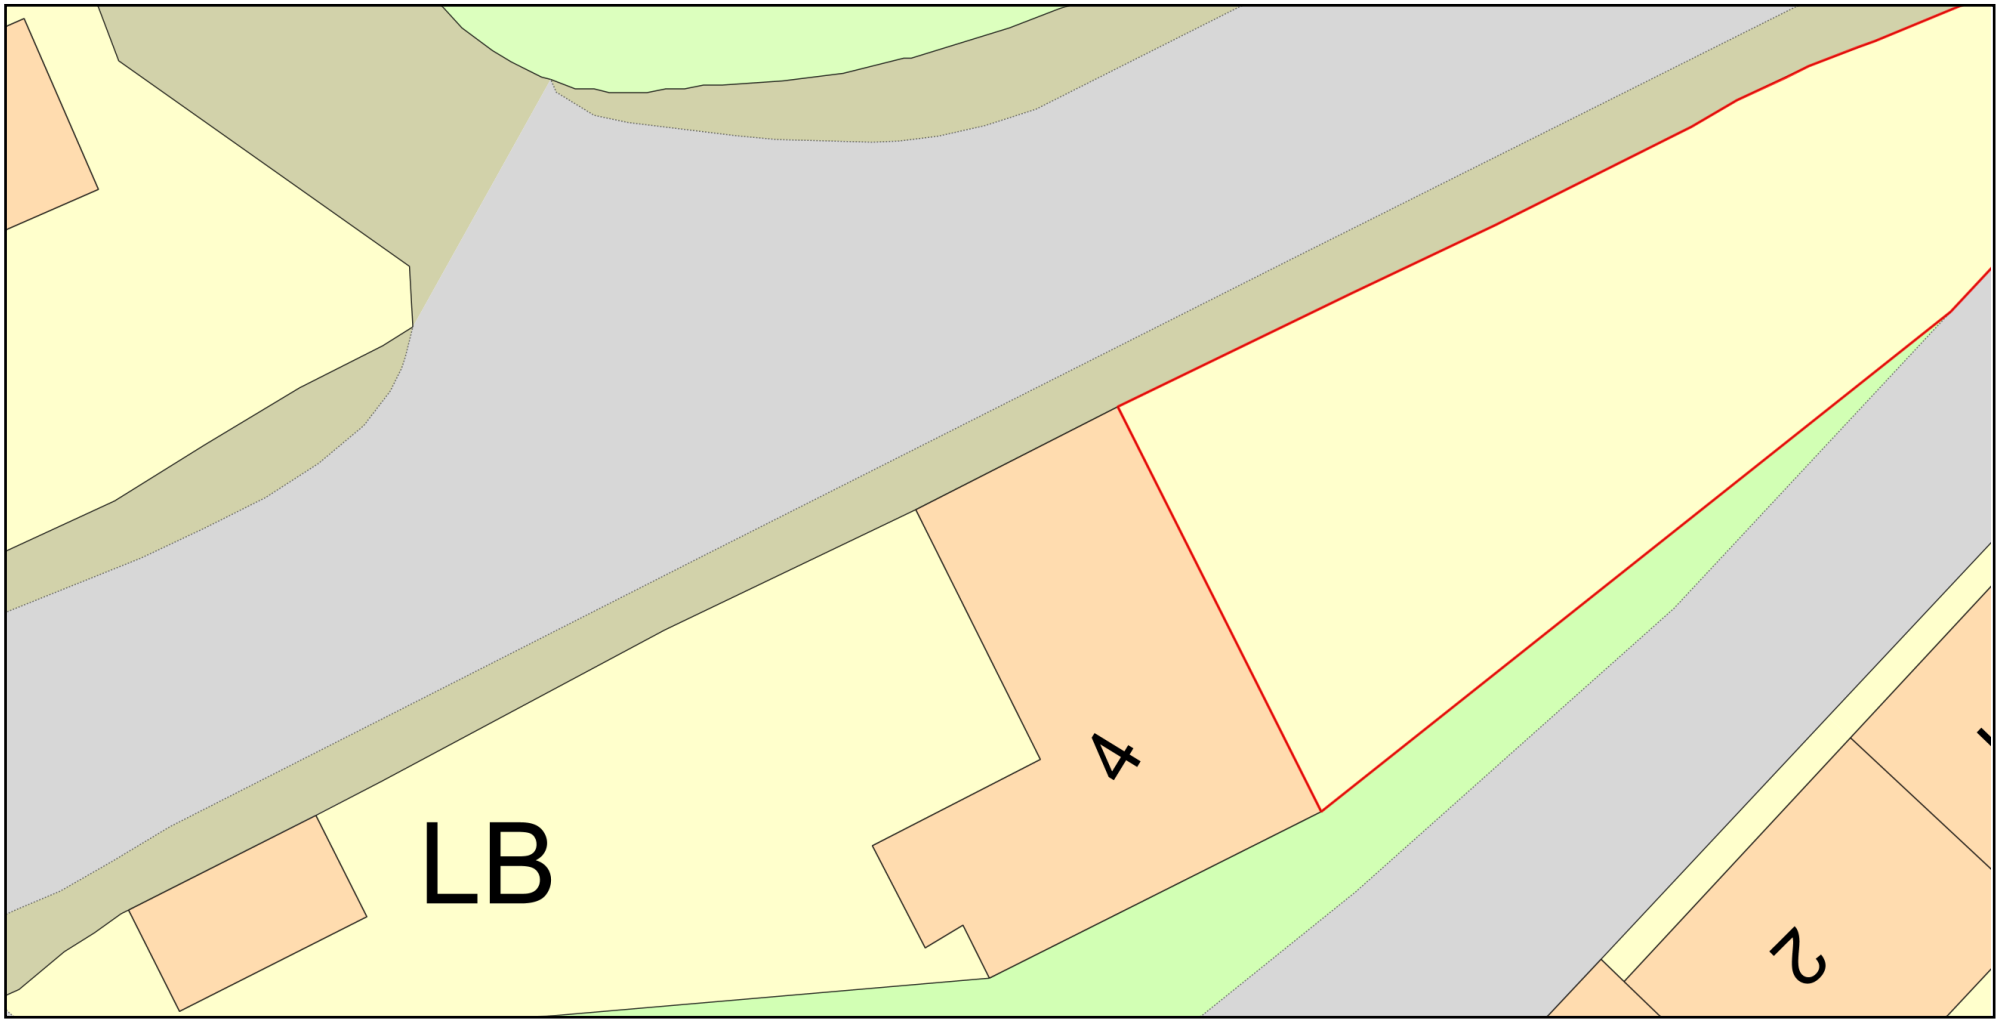

ReQuestaPlan

Plan Produced for: Hannah Jones

Date Produced: 12 Jun 2025

Plan Reference Number: TQRQM25163045525876

Scale: 1:200 @ A4

© Crown copyright and database rights 2025 OS 100042766