




IMPORTANT NOTE:
ALL DIMENSIONS AND LEVELS SHOWN ON THIS DRAWING ARE TO BE CHECKED BY THE CONTRACTOR/MANUFACTURER PRIOR TO THE COMMENCEMENT OF ANY WORKS ON SITE OR THE MANUFACTURE OF ANY SITE COMPONENTS.
THIS DRAWING IS NOT TO BE SCALED.
DIMENSIONS ARE INDICATED IN MILLIMETRES UNLESS CLEARLY STATED OTHERWISE.
COPYRIGHT OF THIS DRAWING BELONGS SOLELY TO BALDWIN DESIGN CONSULTANCY LTD.

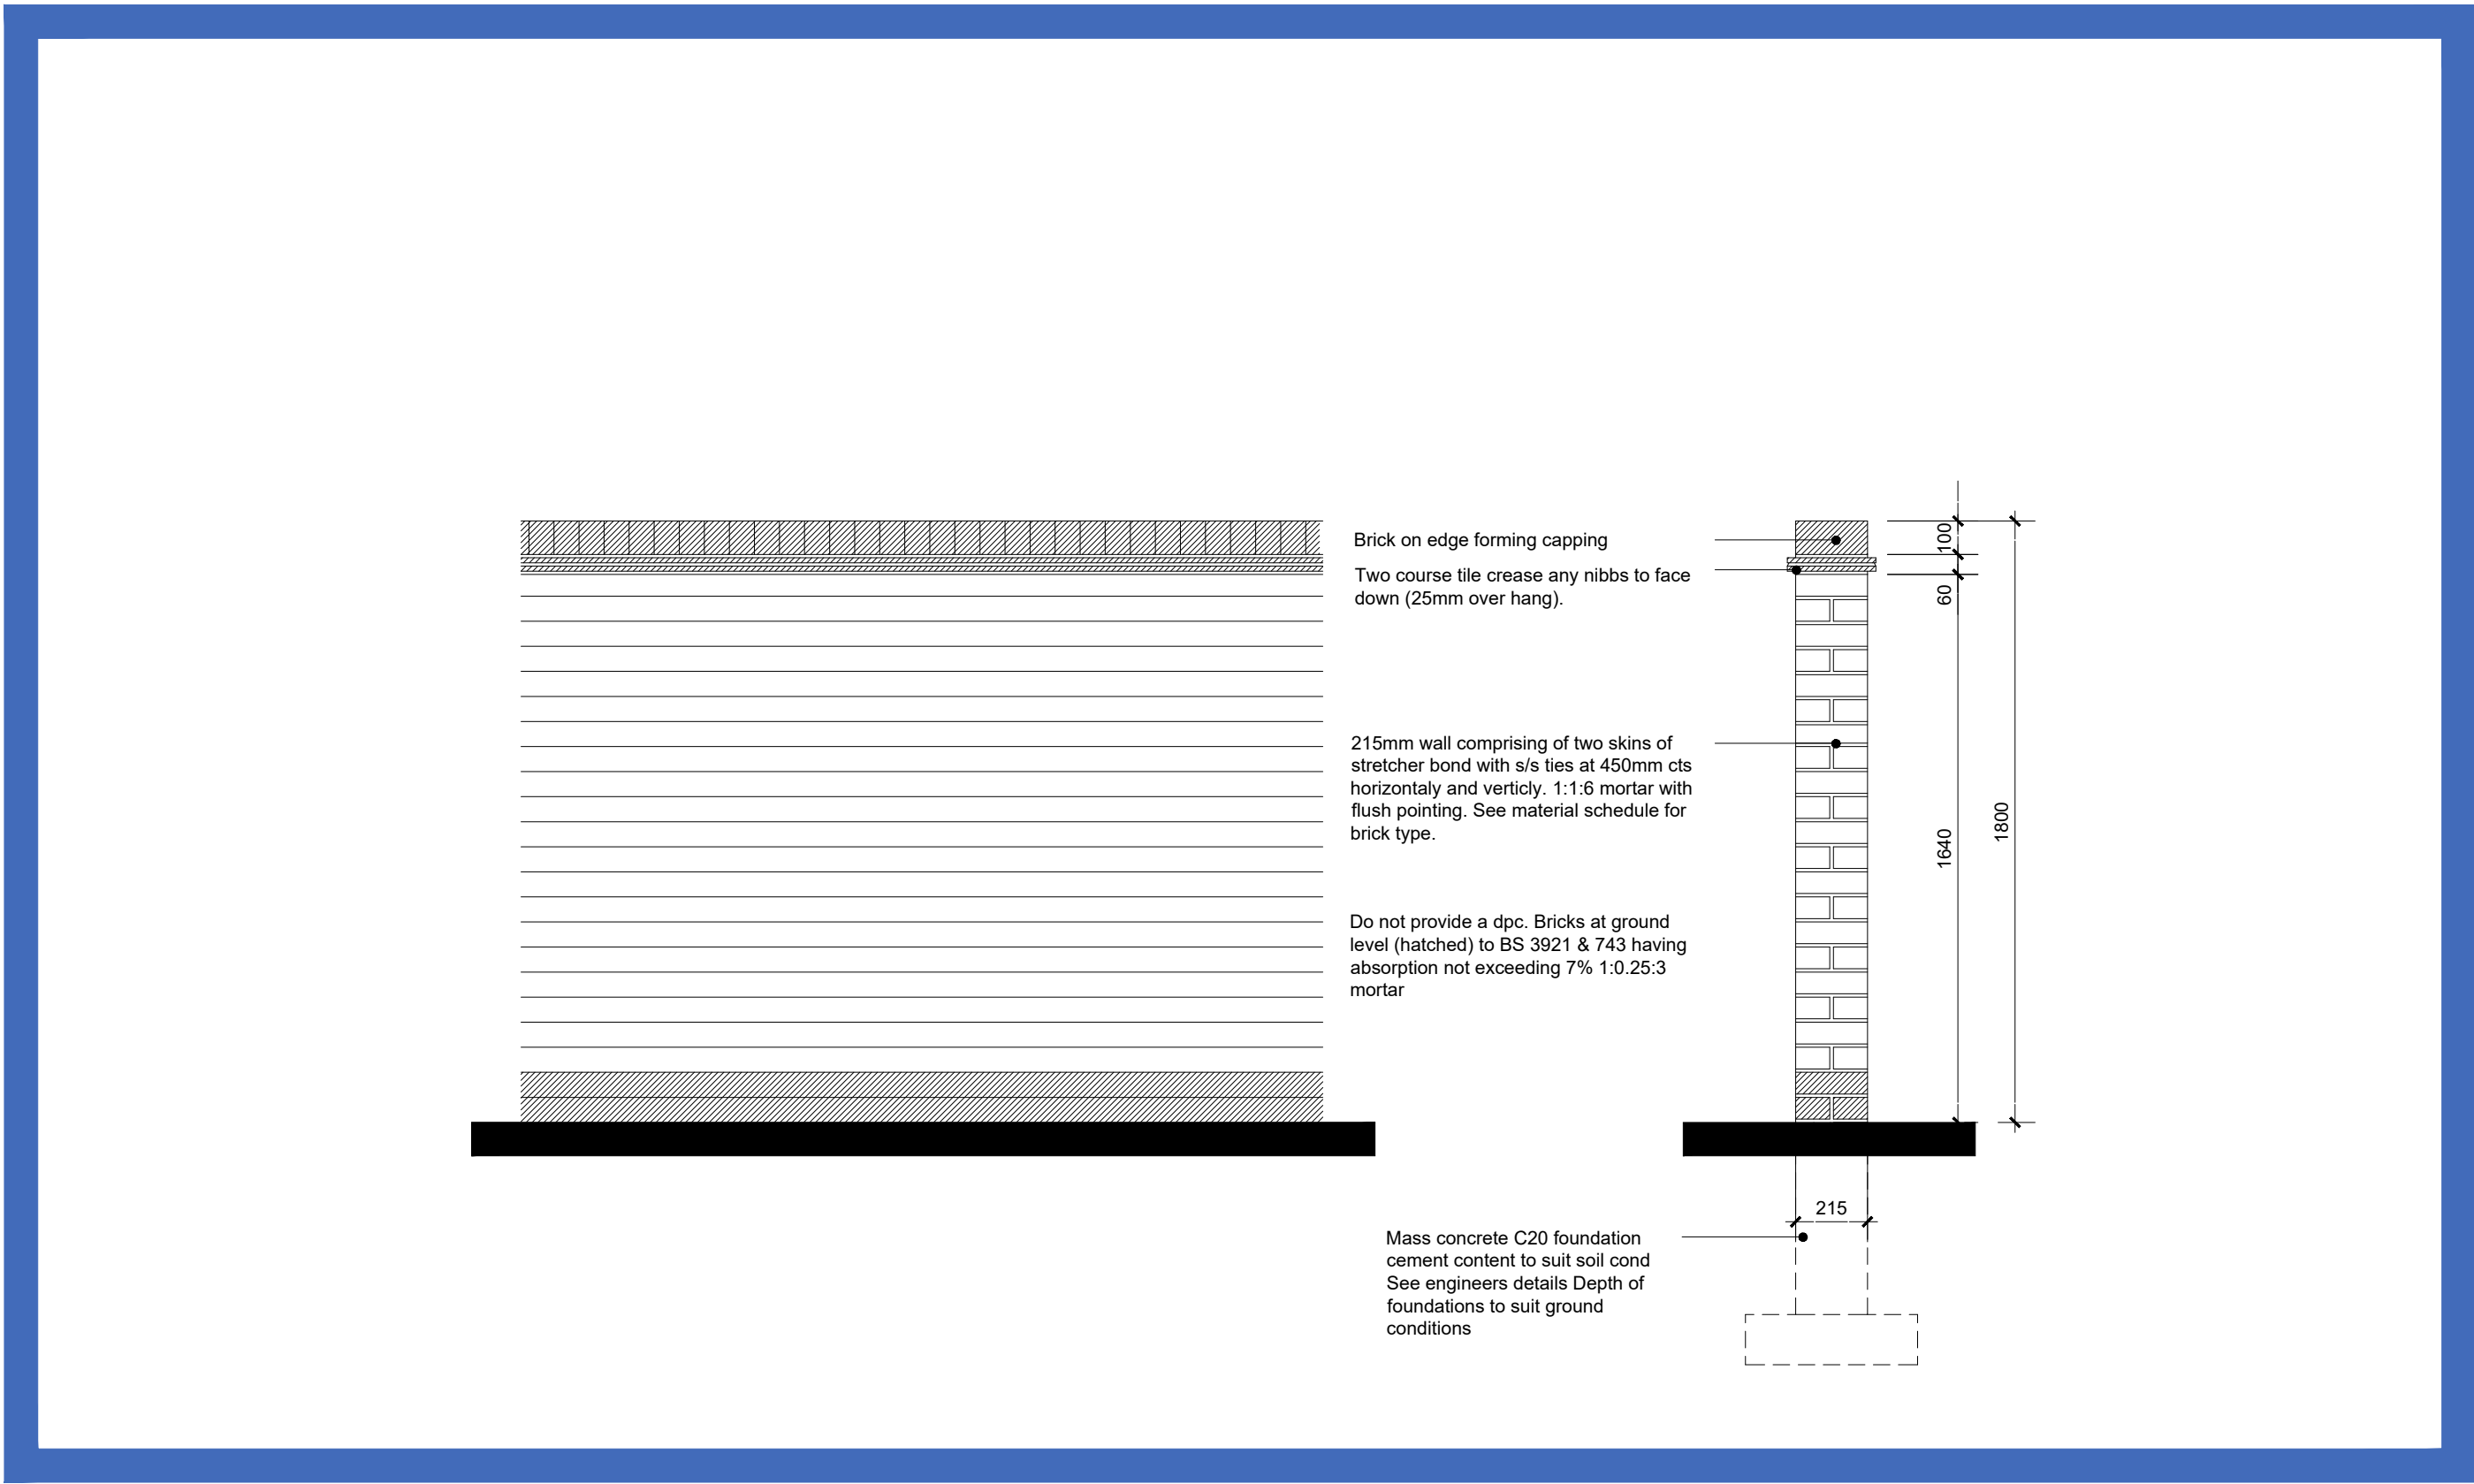


1.8m high brick wall.

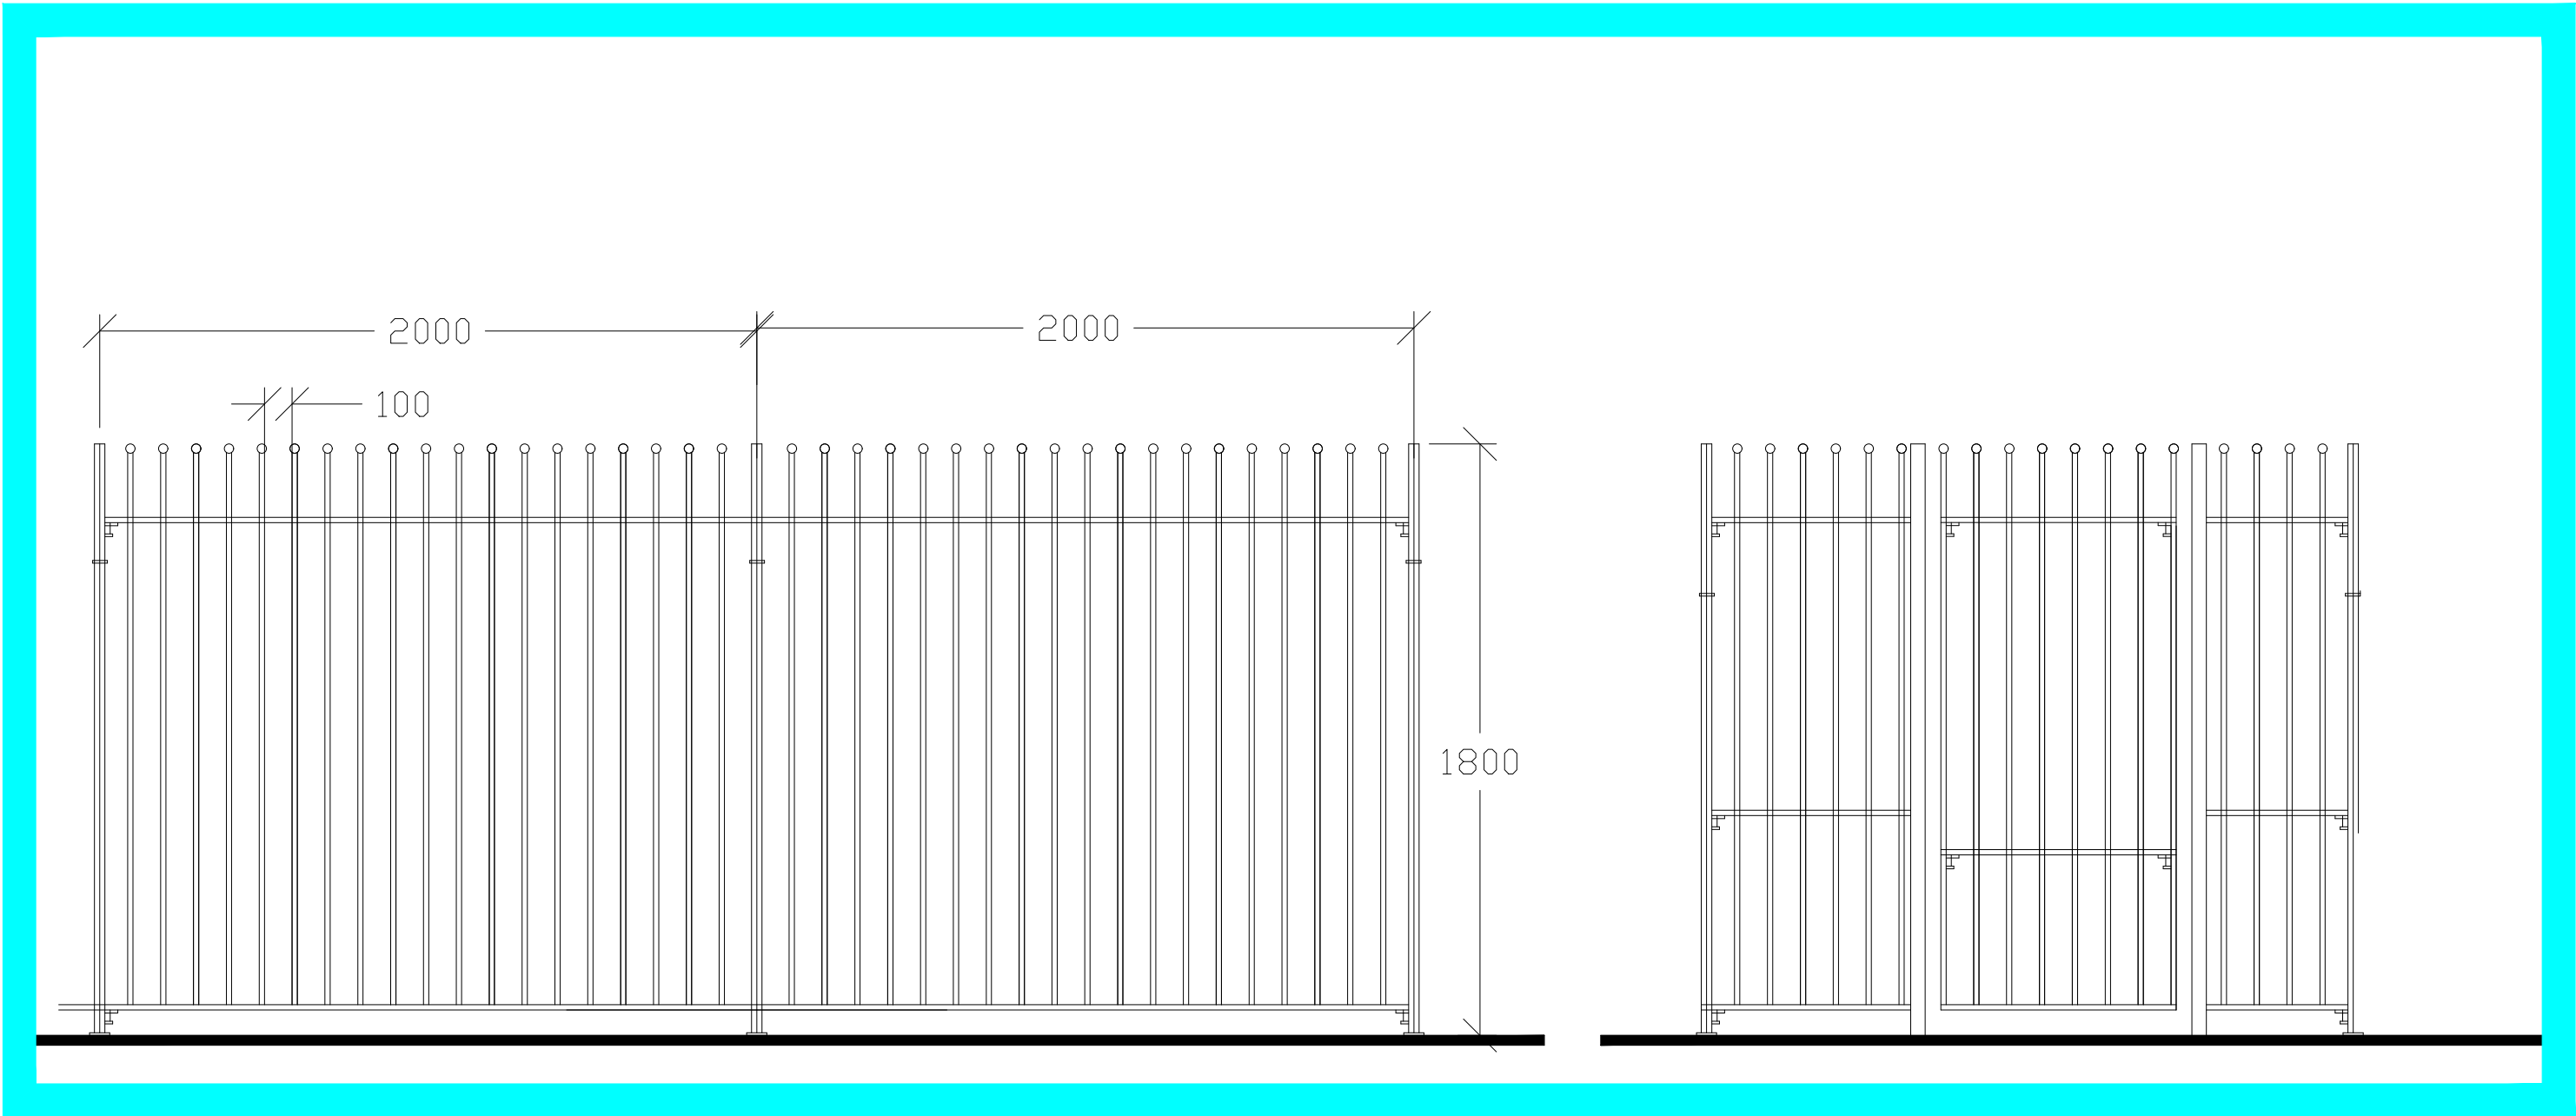


1.8m high metal fence.

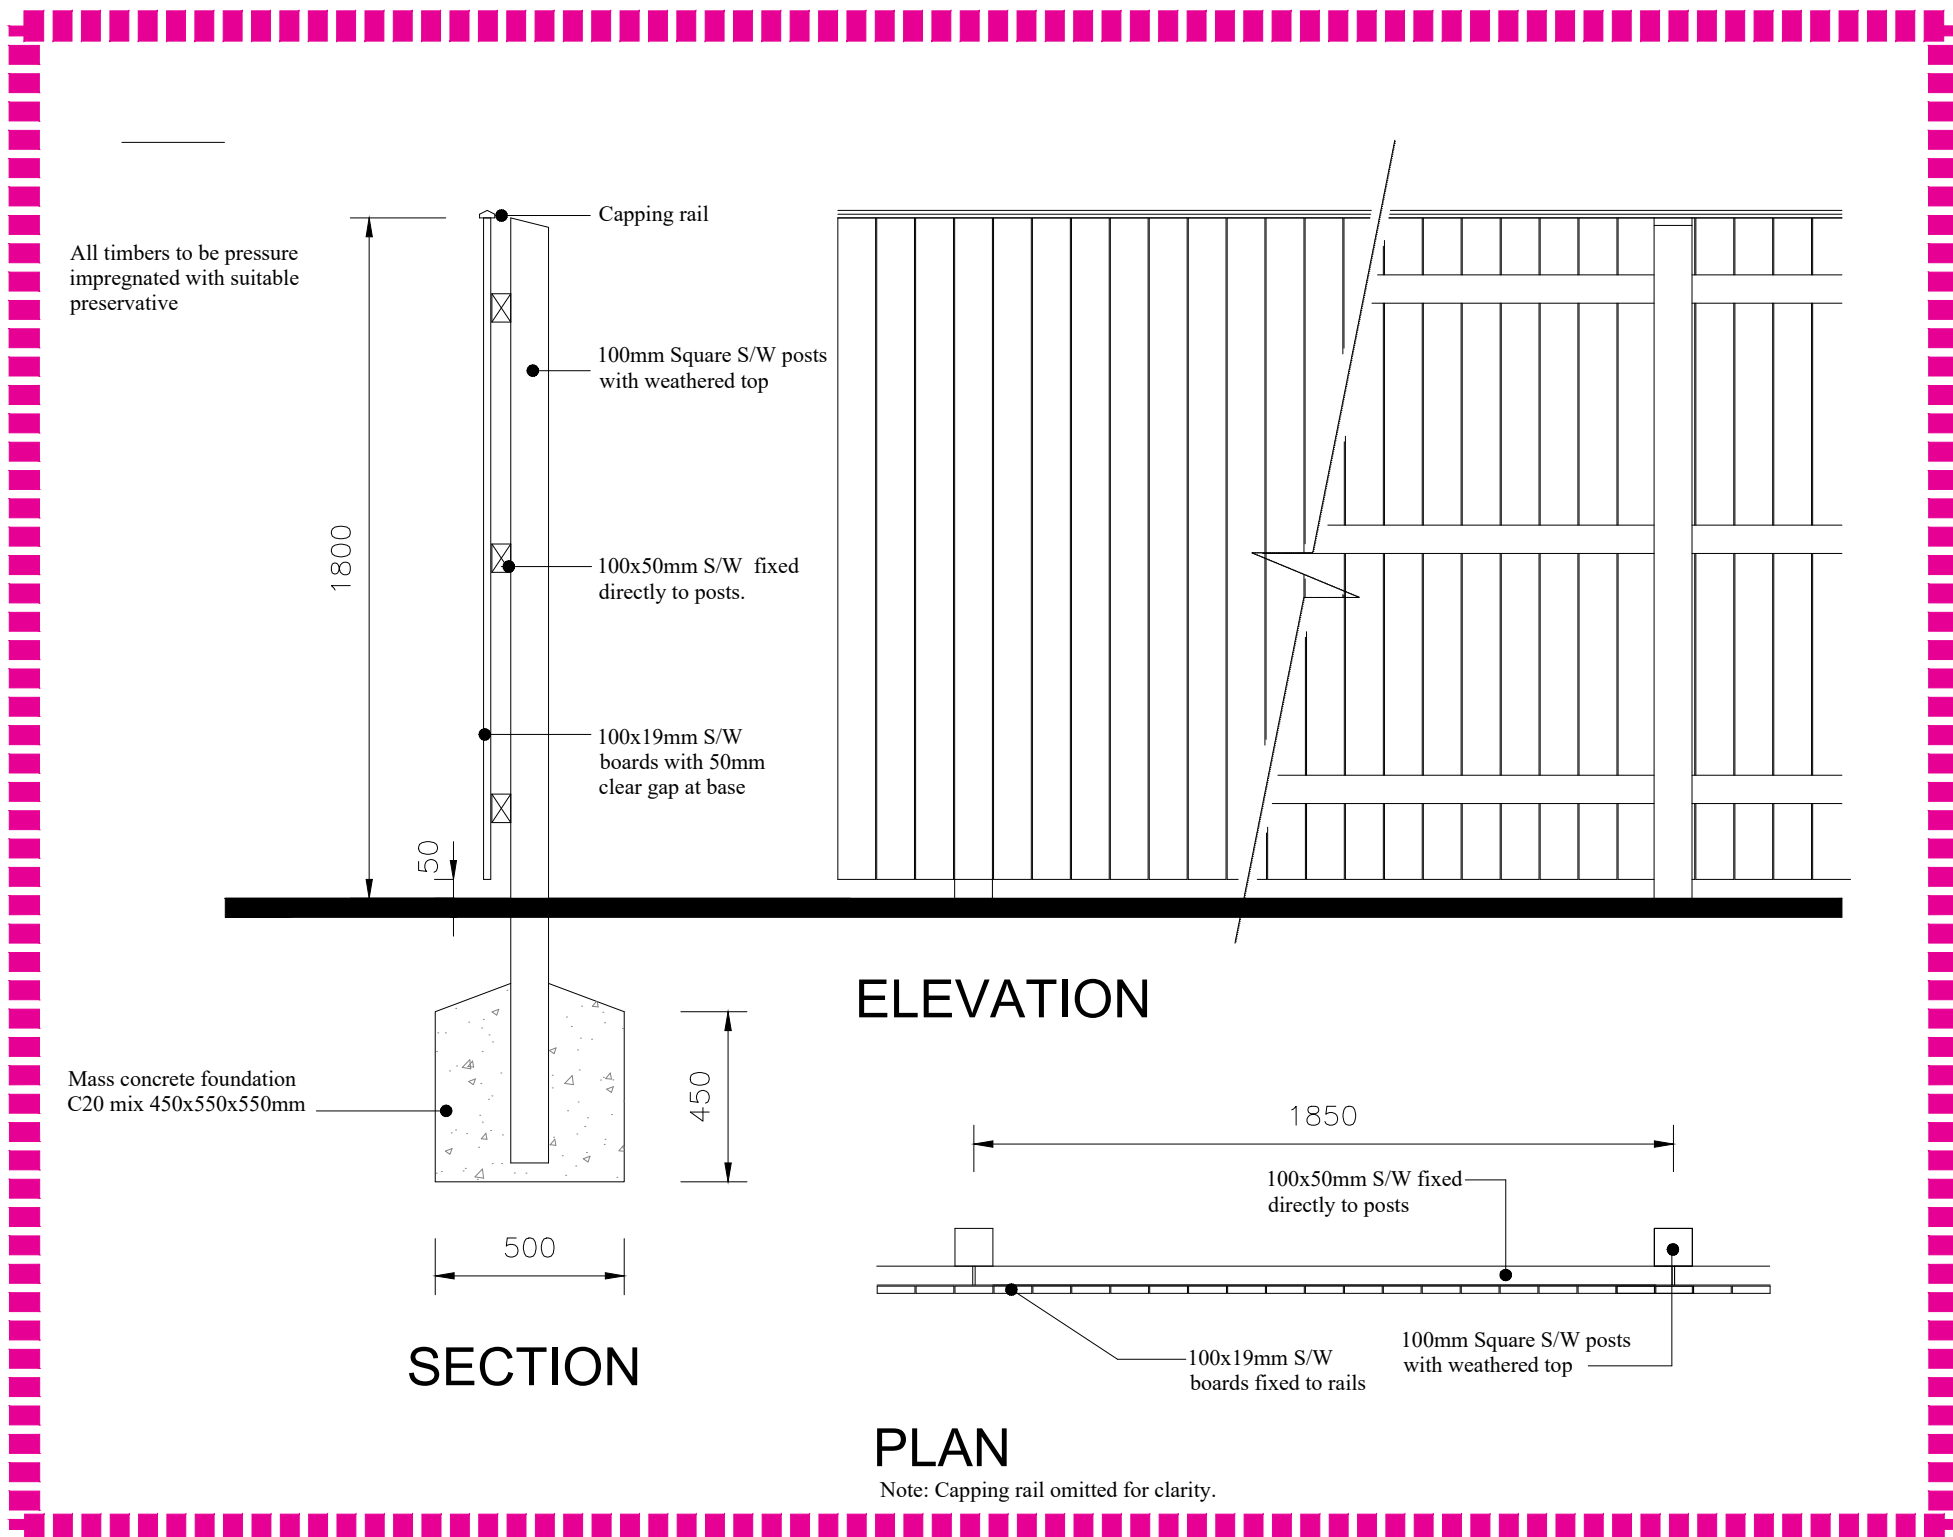


1.8m high Close Boarded Garden Fence.

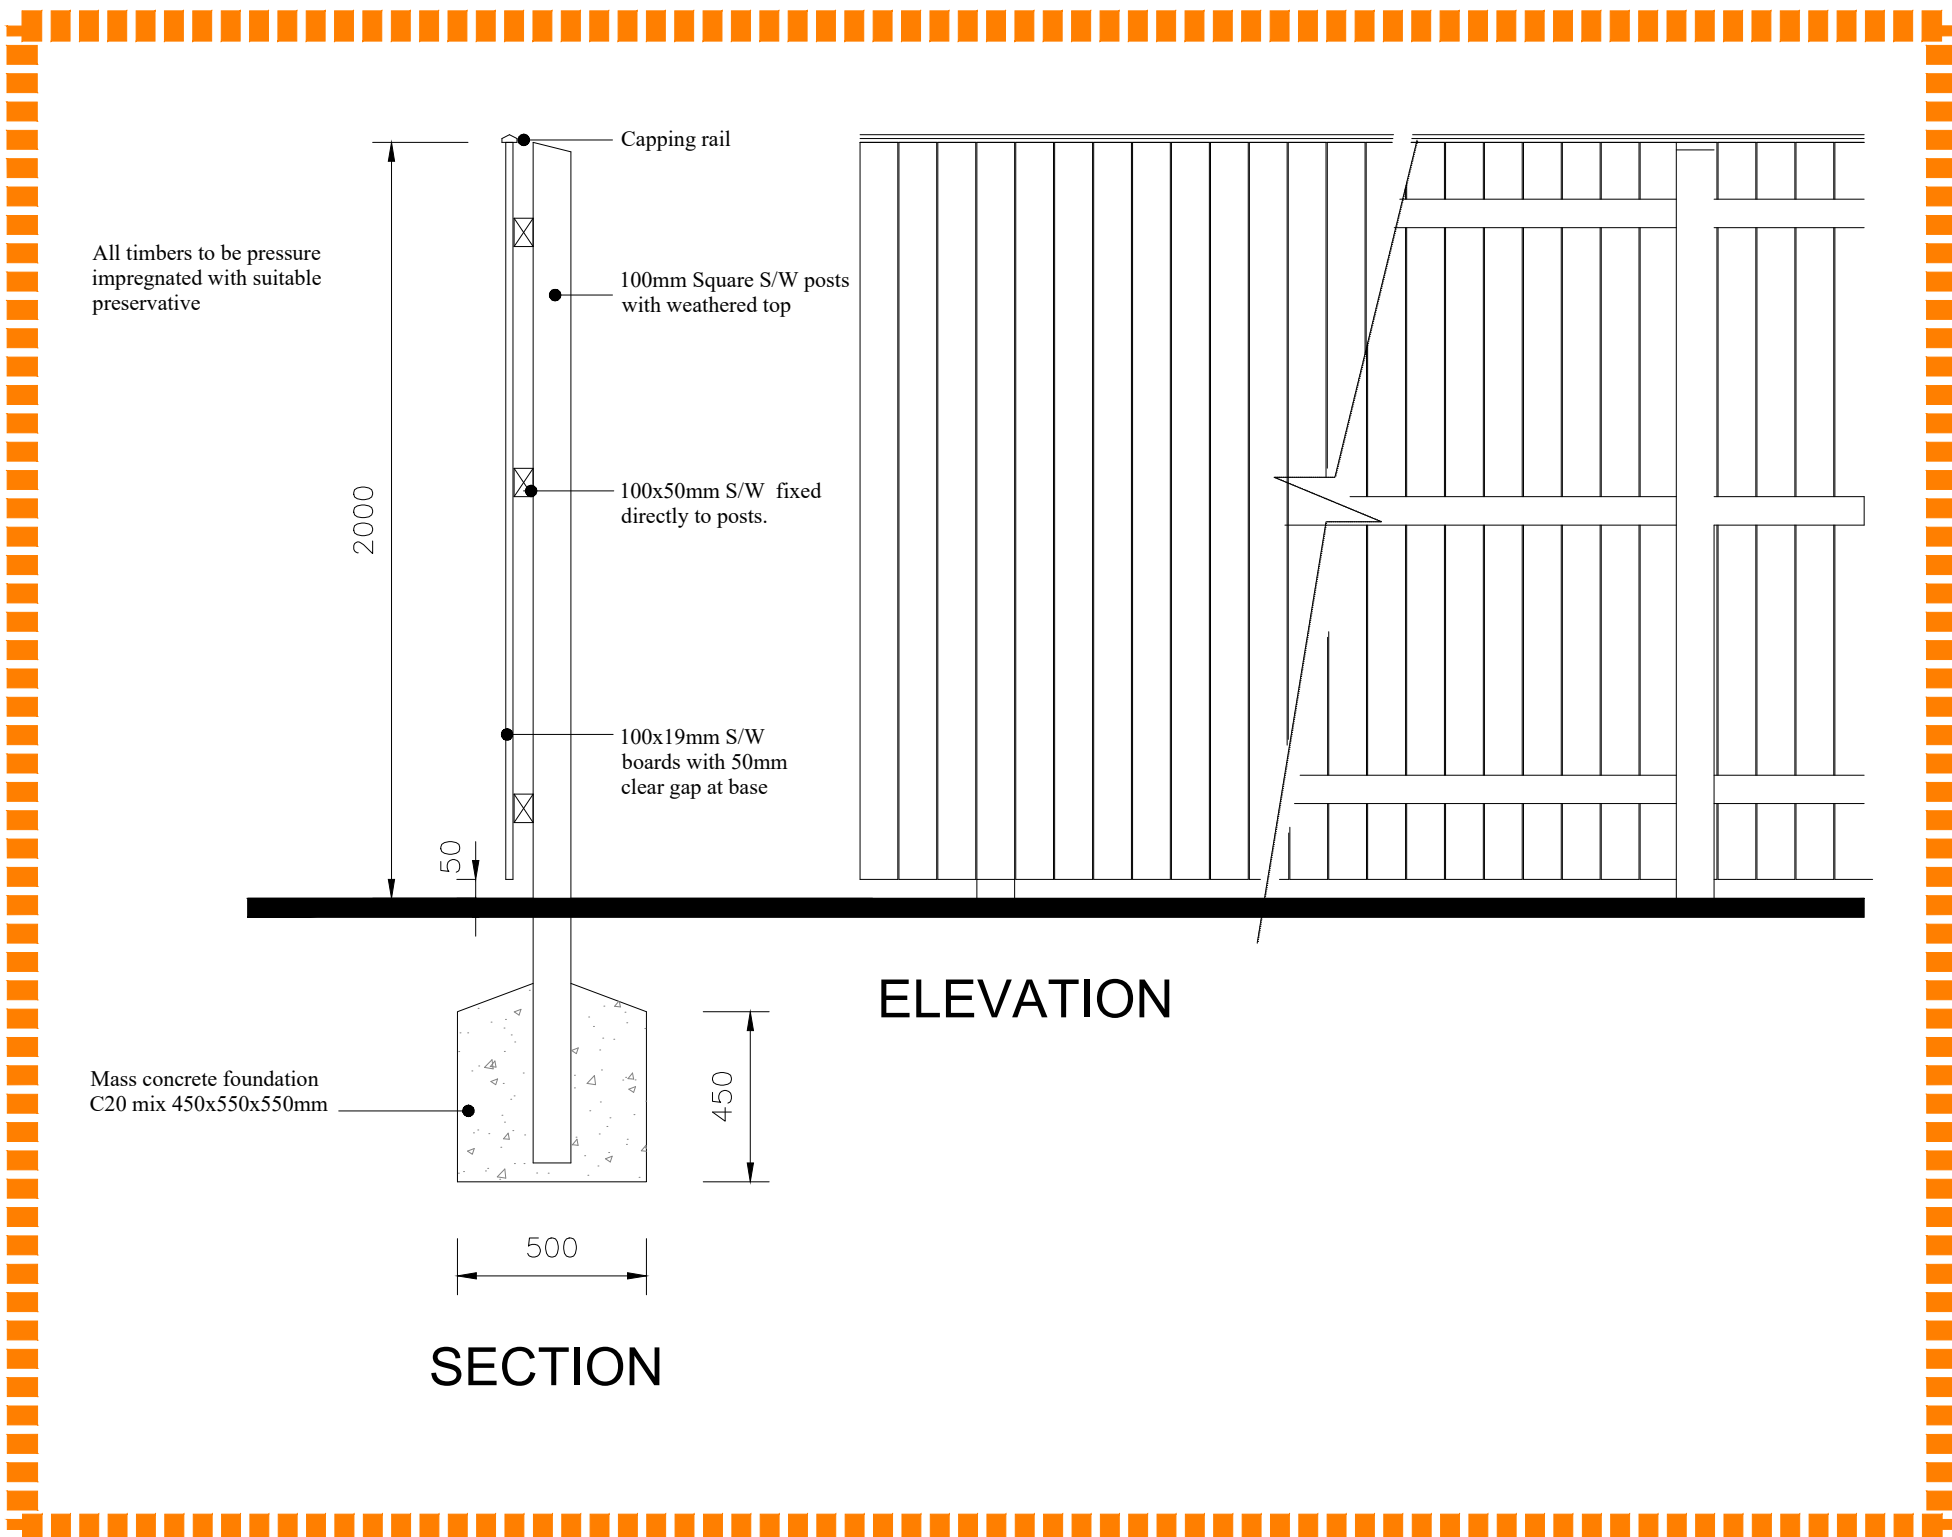

2.0m high Acoustic Fence.

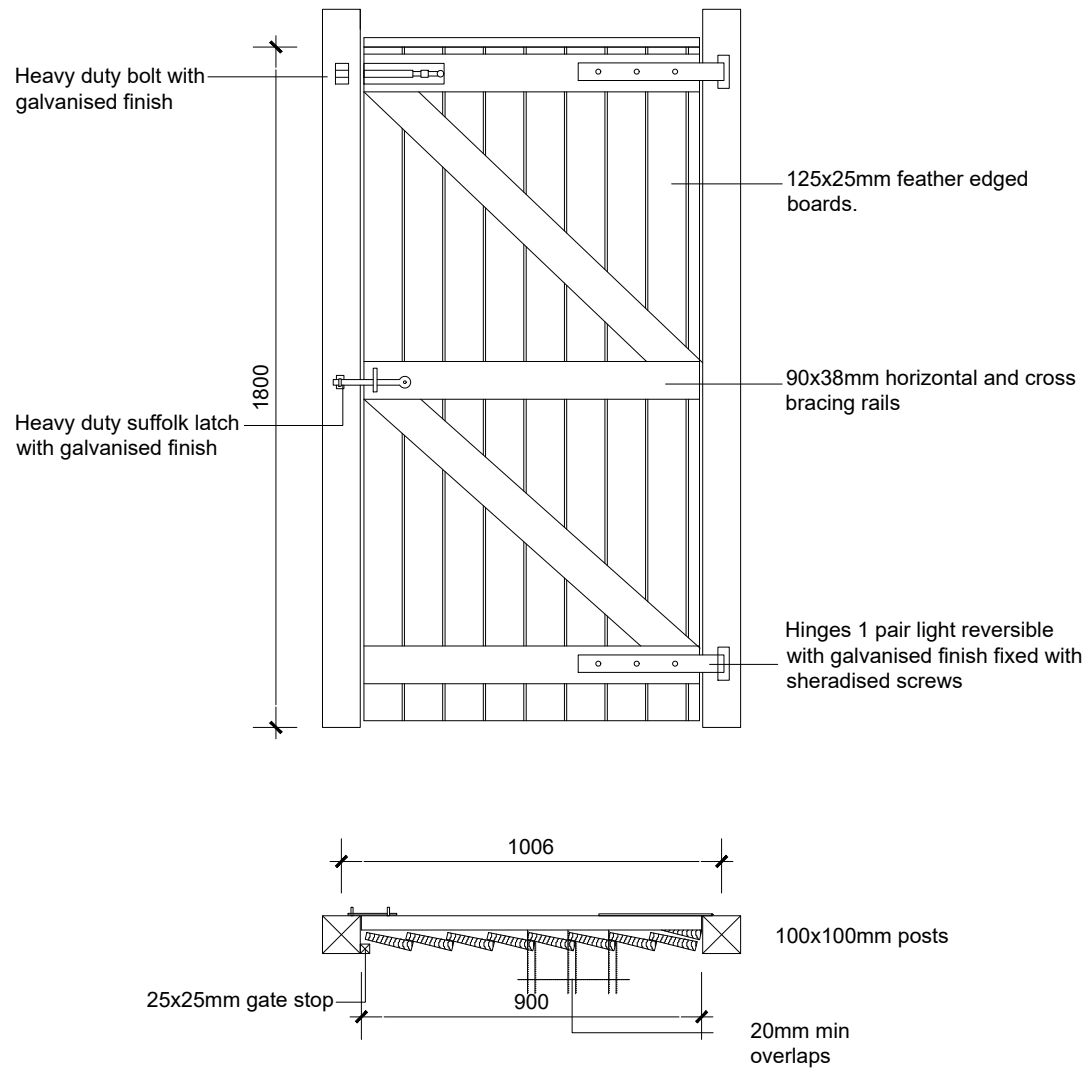

1.8m high Timber gate to Rear Garden

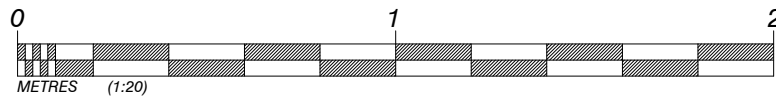

Revision:	By:	Date:



Project Title:
Proposed Development
Address:
Bangor Road, Johnstown

Drawing Title:
Boundary Treatment Details

Drawing No: G-BRJ-BTD-01	Dwn: AB	Ckd: BDC	Date: 01/11/2023
Scale: 1:20	Paper Size: A1	Rev: -	