



Planting Schedule

WOODLAND PLANTING

Qty	Latin Name	Common Name	Height	Form	Metres	%
5	Acer campestre	Field maple	250-300cm	Selected Standard	2	1
5	Betula pubescens	Dowry Birch, White Birch	350-400cm	Heavy Standard	2	1
44	Cornus sanguinea	Common dogwood	60-80cm	Whip	2	10
88	Corylus avellana	Hazel, Cobnut	80-100cm	Whip	2	20
67	Crataegus monogyna	Common hawthorn	80-100cm	Whip	2	15
23	Ilex aquifolium	Holly	40-60cm	Whip	2	5
5	Malus sylvestris	Crab Apple	300-350cm	Selected Standard	2	1
44	Malus sylvestris	Crab apple	60-80cm	Whip	2	10
3	Prunus avium	Gean, Wild cherry	250-300cm	Standard	2	1
2	Prunus avium	Gean, Wild cherry	250-300cm	Standard	2	1
44	Prunus padus	Bird cherry	60-80cm	Whip	2	10
23	Salix alba	White willow	60-80cm	Cutting	2	5
5	Sorbus aucuparia	Mountain ash or Rowan	250-300cm	Standard	2	1
67	Sorbus aucuparia	Rowan	60-80cm	Whip	2	15
23	Viburnum opulus	Gelder rose	60-80cm	Whip	2	5
448						

WOODLAND EDGE PLANTING

Qty	Latin Name	Common Name	Height	Form	Metres	%
64	Cornus sanguinea	Common dogwood	60-80cm	Whip	2	10
129	Corylus avellana	Hazel, Cobnut	80-100cm	Whip	2	20
129	Crataegus monogyna	Common hawthorn	80-100cm	Whip	2	20
32	Ilex aquifolium	Holly	40-60cm	Whip	2	5
64	Malus sylvestris	Crab apple	60-80cm	Whip	2	10
64	Prunus padus	Bird cherry	60-80cm	Whip	2	10
32	Salix alba	White willow	60-80cm	Cutting	2	5
96	Sorbus aucuparia	Rowan	60-80cm	Whip	2	15
32	Viburnum opulus	Gelder rose	60-80cm	Whip	2	5
642						

WOODLAND EDGE PLANTING

Qty	Latin Name	Common Name	Height	Form	Metres	%
64	Acer campestre	Field maple	60-80cm	Whip	1	25
64	Corylus avellana	Hazel, Cobnut	60-80cm	Whip	1	25
52	Viburnum opulus	Gelder rose	60-80cm	Whip	1	20
39	Cornus sanguinea	Common dogwood	60-80cm	Whip	1	15
25	Ligustrum vulgare	Common privet	60-80cm	Whip	1	10
13	Sambucus nigra	Common elder	60-80cm	Whip	1	5

AMENITY PLANTING

Qty	Latin Name	Common Name	Height	Container Size	Rate/Plants m²
50	Carex oshimensis 'Evergold'	Oshima kan sugu	20-30cm	5L	3
67	Cornus sanguinea	Common dogwood	60-80cm	5L	3
34	Euonymus fortunei 'Silver Queen'	Spindle Silver Queen	30-40cm	5L	3
34	Hebe rakaiensis		20-30cm	5L	3
118	Spiraea japonica 'Goldflame'	Japanese spiraea	30-40cm	5L	3
34	Viburnum opulus	Gelder rose	80-100cm		3
337					

INDIVIDUAL TREES

Qty	Latin Name	Common Name	Height	Form	Root Conditi	Clear Stem	Girth
17	Acer campestre 'Elsrijk'	Field maple 'Elsrijk'	350-425cm	Heavy Standard	RB	Min. 200cm	12-14cm
19	Acer campestre 'Street Wise'	Field maple 'Streetwise'	350-400cm	Heavy Standard	RB	Min. 200cm	12-14cm
15	Ainus glutinosa	Alder	350-400cm	Heavy Standard	RB	Min. 200cm	12-14cm
4	Amelanchier arborea 'Robin Hill'	Amelanchier	350-400cm	Heavy Standard	RB	Min 200cm	12-14cm
3	Betula pendula	Silver birch	300-350cm	Heavy Standard	RB	Min 200cm	12-14cm
6	Betula pubescens	Dowry Birch, White Birch	350-400cm	Heavy Standard	RB	Min 200cm	12-14cm
10	Liquidambar styraciflua 'Lane Roberts'	Sweet gum	350-400cm	Heavy Standard	RB	Min 200cm	12-14cm
1	Magnolia 'Galaxy'	Galaxy Magnolia	350-400cm	Heavy Standard	RB	Min 200cm	12-14cm
2	Prunus 'Snow Goose'	Flowering cherry 'Snow Goose'	350-400cm	Heavy Standard	RB	175-200cm	12-14cm
2	Prunus 'Spire'	Flowering cherry 'Spire'	350-400cm	Heavy Standard	RB	175-200cm	12-14cm
6	Salix alba	White willow	350-400cm	Heavy Standard	RB	Min 200cm	12-14cm
4	Salix fragilis	Crack willow	350-400cm	Heavy Standard	RB	175-200cm	12-14cm
8	Sorbus aucuparia	Mountain ash or Rowan	350-400cm	Heavy Standard	RB	Min 200cm	12-14cm
9	Tilia cordata	Small-leaved lime	350-400cm	Heavy Standard	RB	Min 200cm	12-14cm
7	Tilia cordata 'Greenspire'	Small-leaved lime	350-400cm	Heavy Standard	RB	Min 200cm	12-14cm
11	Tilia cordata 'Rancho'	Small-leaved lime	350-400cm	Heavy Standard	RB	Min 200cm	12-14cm
124							

WET WOODLAND EDGE PLANTING

Qty	Latin Name	Common Name	Height	Form	Metres	%
1382	Ainus glutinosa	Common Alder	80-100cm	Transplant	5	15
2303	Betula pubescens	Dowry Birch, White Birch	60-80cm	Transplant	5	25
1382	Salix alba	White willow	60-80cm	Cutting	5	15
1844	Salix fragilis	Crack willow	60-80cm	Cutting	5	20
2303	Salix pentandra	Bay willow	60-80cm	Cutting	5	25
#						

MIXED NATIVE HEDGEROWS (planted double staggered, 5 plants lin/m)


Qty	Latin Name	Common Name	Height	Form	Root Conditi	%
1183	Cornus sanguinea	Common dogwood	60-80cm	Whip	BR	20
1183	Corylus avellana	Hazel, Cobnut	60-80cm	Whip	BR	20
1183	Crataegus monogyna	Common hawthorn	60-80cm	Whip	BR	20
296	Ilex aquifolium	Holly	60-80cm	Whip	BR	5
296	Prunus spinosa	Blackthorn	60-80cm	Whip	BR	5
592	Viburnum opulus	Gelder rose	80-100cm	Whip	BR	10
4733						

BULB PLANTING

Qty	Latin Name	Common Name	Rate/Plants m²	%
1232	Crocus vernus	Crocus	20	50
616	Narcissus 'Cheerfulness'		20	25
616	Narcissus pseudonarcissus	Daffodil	20	25

NOTES

This drawing is the property of FPCR Environment and Design Ltd and is issued on the condition it is not reproduced, retained or disclosed to any unauthorised person, either wholly or in part without written consent of FPCR Environment and Design Ltd.

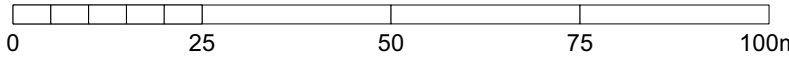

KEY

- Site Boundary
- Existing Vegetation to be Retained
- Gas Main Easement
- Overhead Pylons
- Public Right of Way
- Proposed Wetland Scrub Planting
- Proposed Woodland Scrub Planting
- Proposed Scrub Planting
- Proposed Individual Tree
- Proposed Native Hedge
- Proposed Amenity Planting
- Proposed Bulb Planting
- Great Crested Newt (GCN) Pond
- Proposed Wetland Meadow Mix
(to be Emergent E222 Strong Lawn Grass Mixture or similar approved)
- Proposed Flowering Lawn Mix
(to be Emergent E21 Flowering Lawn Mixture or similar approved)
- Proposed Amenity Lawn Mix
(to be Emergent E222 Strong Lawn Grass Mixture or similar approved)
- Proposed Tussock Mixture
(to be Emergent E210 Tussock Grass Mixture or similar approved)
50% Created Tussock Grassland 50% Retained Bare Ground Mosaic see Mitigation Strategy for details.
- Proposed Newt Bridge
- Proposed Hibernacula
- Proposed Fence with Gate

Note: For Detailed notes on Specification see sheet 0004

P02	07/11/2023	Amedned ponds within GCN.	SDO	EAF
P01	02.11.2023	First Issue.	SDO	EAF

rev	date	description	dm	chk
-----	------	-------------	----	-----

client
Gladman Developments LTD

project
Bangor Road, Johnstown

drawing title
General Arrangement

masterplanning
environmental assessment
landscape design
urban design
ecology
architecture
arboriculture

FPCR Environment and Design Ltd
Lockington Hall
Lockington
Derby
DE74 2RH

t: 01509 672772
e: mail@fpcr.co.uk
w: www.fpcr.co.uk

scale 1:500 @ A1	dm SDO	chk EAF	date created 02 November 2023
---------------------	-----------	------------	----------------------------------

project number 4355	status S3	issue P02
------------------------	--------------	--------------


document number
4355-FPCR-XX-XX-DR-L-0001

Project Code - Originator - Zone - Level - Type - Role - Drawing Number
File: J:\4300\4355\landscape\2023\DETAILED LANDSCAPE PROPOSALS - POS P02.vwx



NOTES

This drawing is the property of FPCR Environment and Design Ltd and is issued on the condition it is not reproduced, retained or disclosed to any unauthorised person, either wholly or in part without written consent of FPCR Environment and Design Ltd.

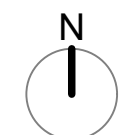

KEY

- Site Boundary
- Existing Vegetation to be Retained
- Gas Main Easement
- Overhead Pylons
- Public Right of Way
- Proposed Wetland Scrub Planting
- Proposed Woodland Scrub Planting
- Proposed Scrub Planting
- Proposed Individual Tree
- Proposed Native Hedge
- Proposed Amenity Planting
- Proposed Bulb Planting
- Great Crested Newt (GCN) Pond
- Proposed Wetland Meadow Mix
(to be Emergent E10 Meadow Mixture for Wetland or similar approved)
- Proposed Flowering Lawn Mix
(to be Emergent E11 Flowering Lawn Mixture or similar approved)
- Proposed Amenity Lawn Mix
(to be Emergent E222 Strong Lawn Grass Mixture or similar approved)
- Proposed Tussock Mixture
(to be Emergent E10 Tussock Grass Mixture or similar approved)
50% Created, Tussocky Grassland 50% Retained Bare Ground Mosaic see Mitigation Strategy for details.
- Proposed Newt Bridge
- Proposed Hibernacula
- Proposed Fence with Gate

Note: For Planting Schedule Detail see sheet 0001
For Detailed notes on Specification see sheet 0004

P02	07/11/2023	Amedned ponds within GCN.	SDO	EAF
P01	02.11.2023	First Issue.	SDO	EAF
rev	date	description	dm	chk

client
Gladman Developments LTD

project
Bangor Road, Johnstown

masterplanning •
environmental assessment •
landscape design •
urban design •
ecology •
architecture •
arboriculture •

FPCR Environment and Design Ltd
Lockington Hall
Derby
DE74 2RH

t: 01509 672772
e: mail@fpcr.co.uk
w: www.fpcr.co.uk

drawing title
Detail Landscape Plan
(Sheet 1 of 3 - GCN Reserve)

scale
1:500 @ A1

project number
4355

document number
4355-FPCR-XX-XX-DR-L-0002

dm
SDO

chk
EAF

status
S3

date created
02 November 2023

issue
P02

Project Code Originator Zone Level Type Role Drawing Number

File: J:\4300\4355\landscape\2023\DETAILED LANDSCAPE PROPOSALS - POS P02.vwx