
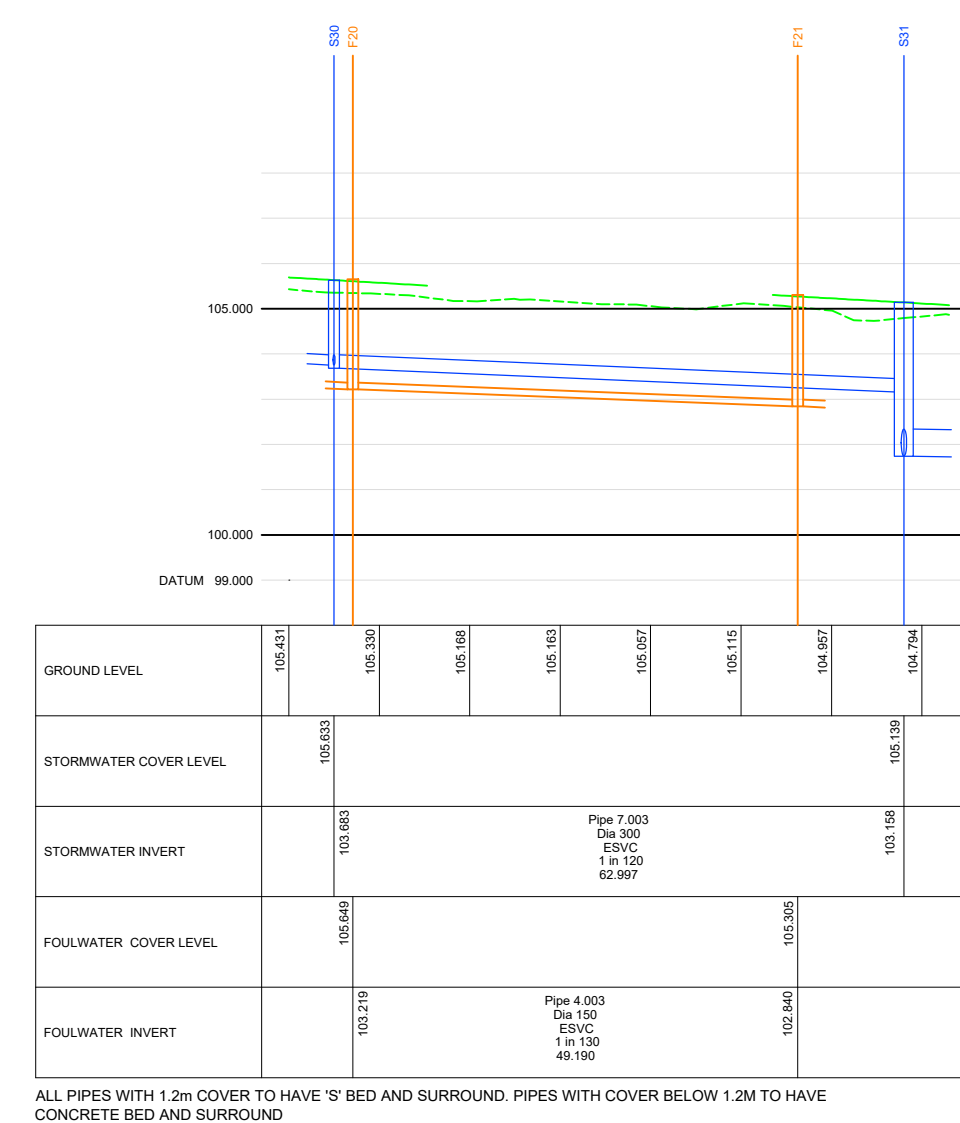
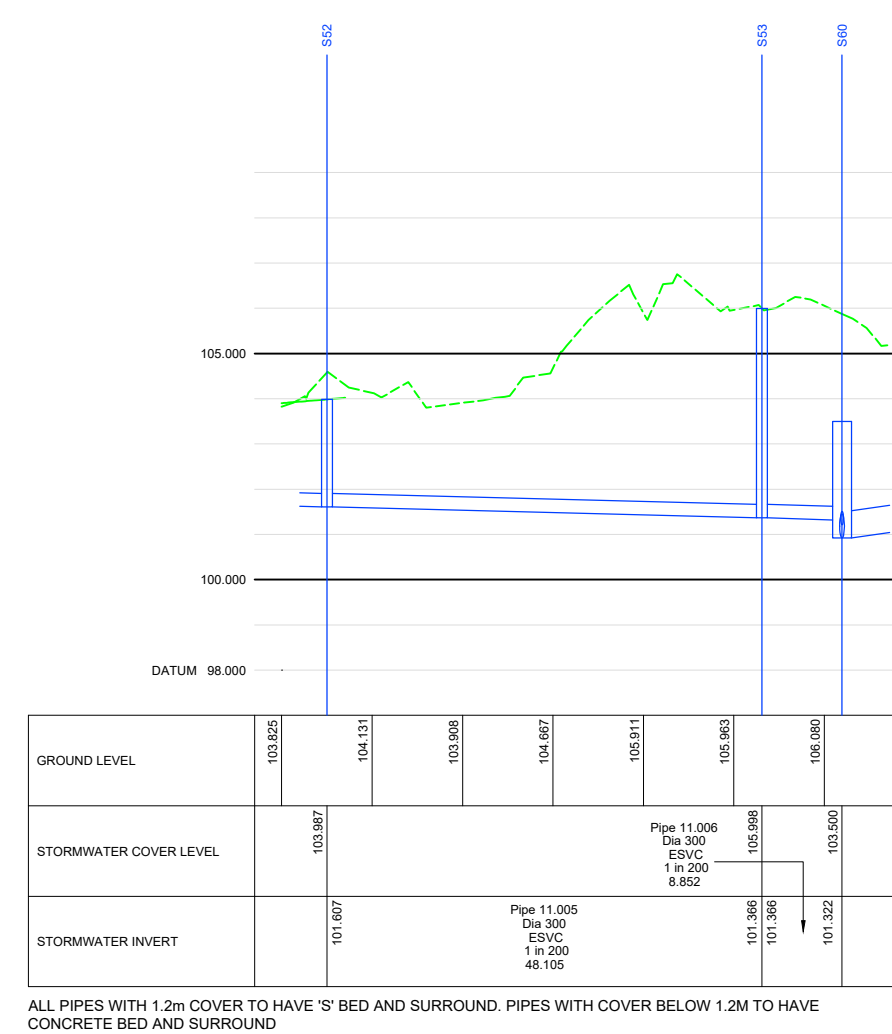
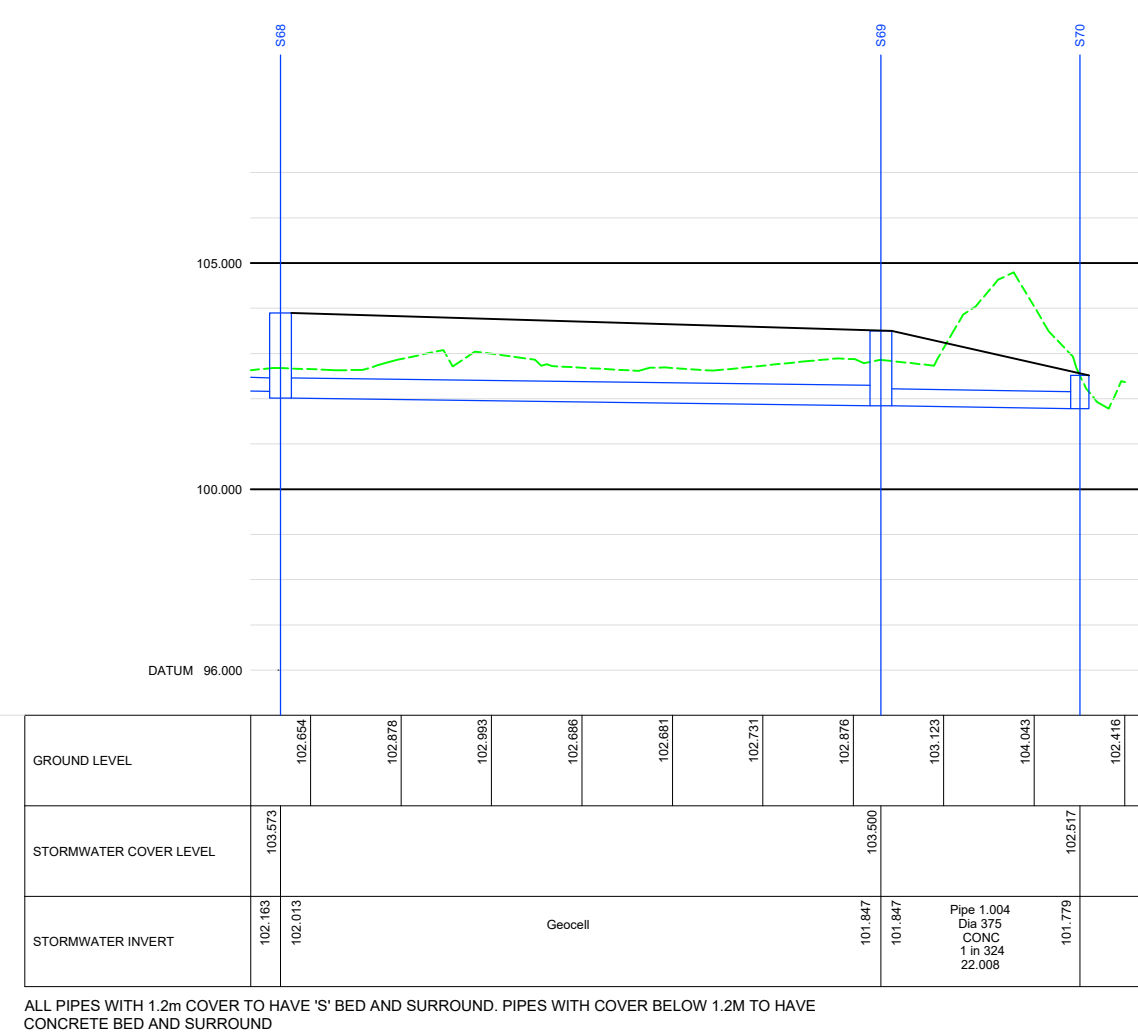
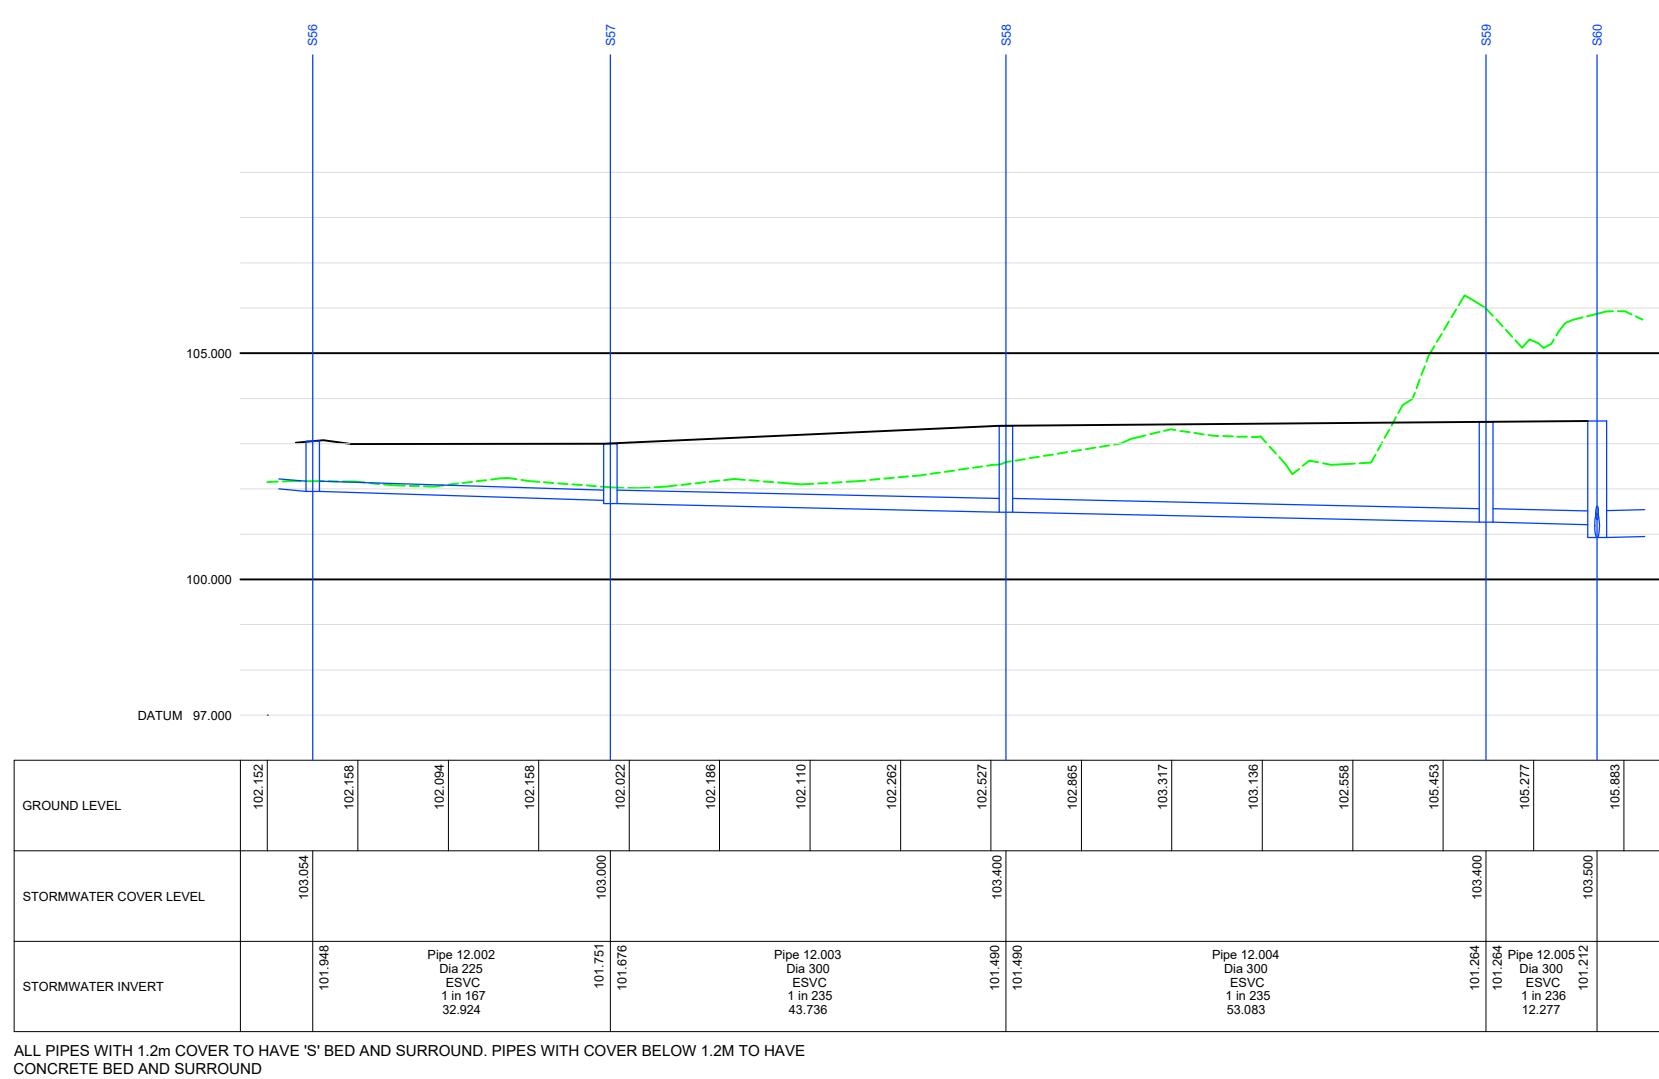
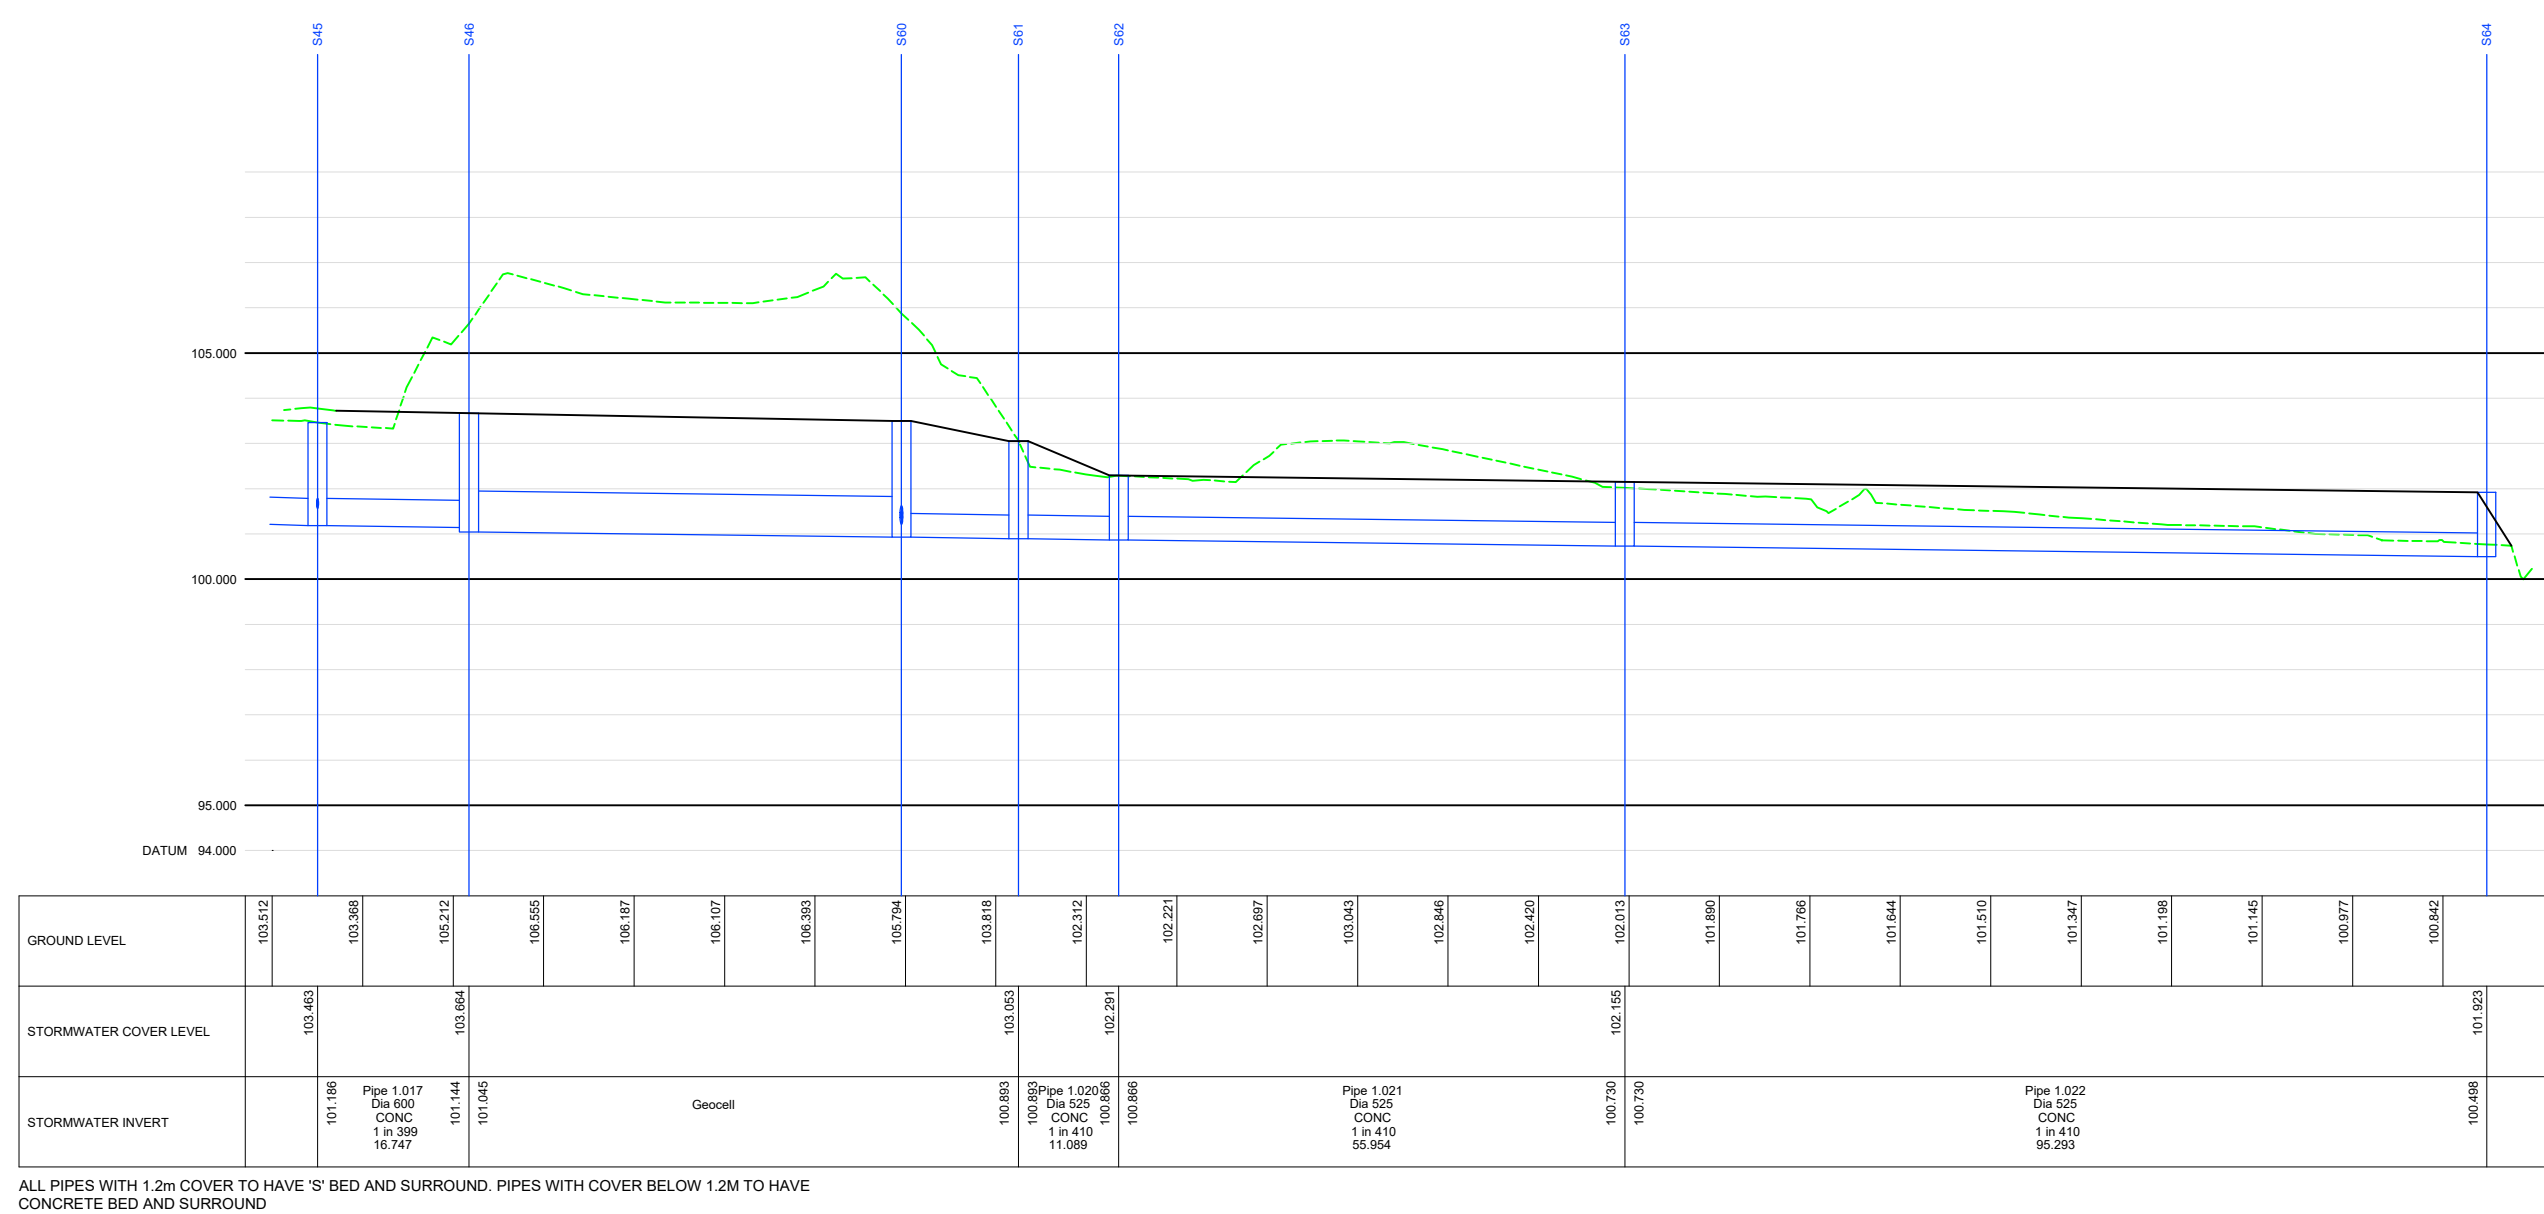
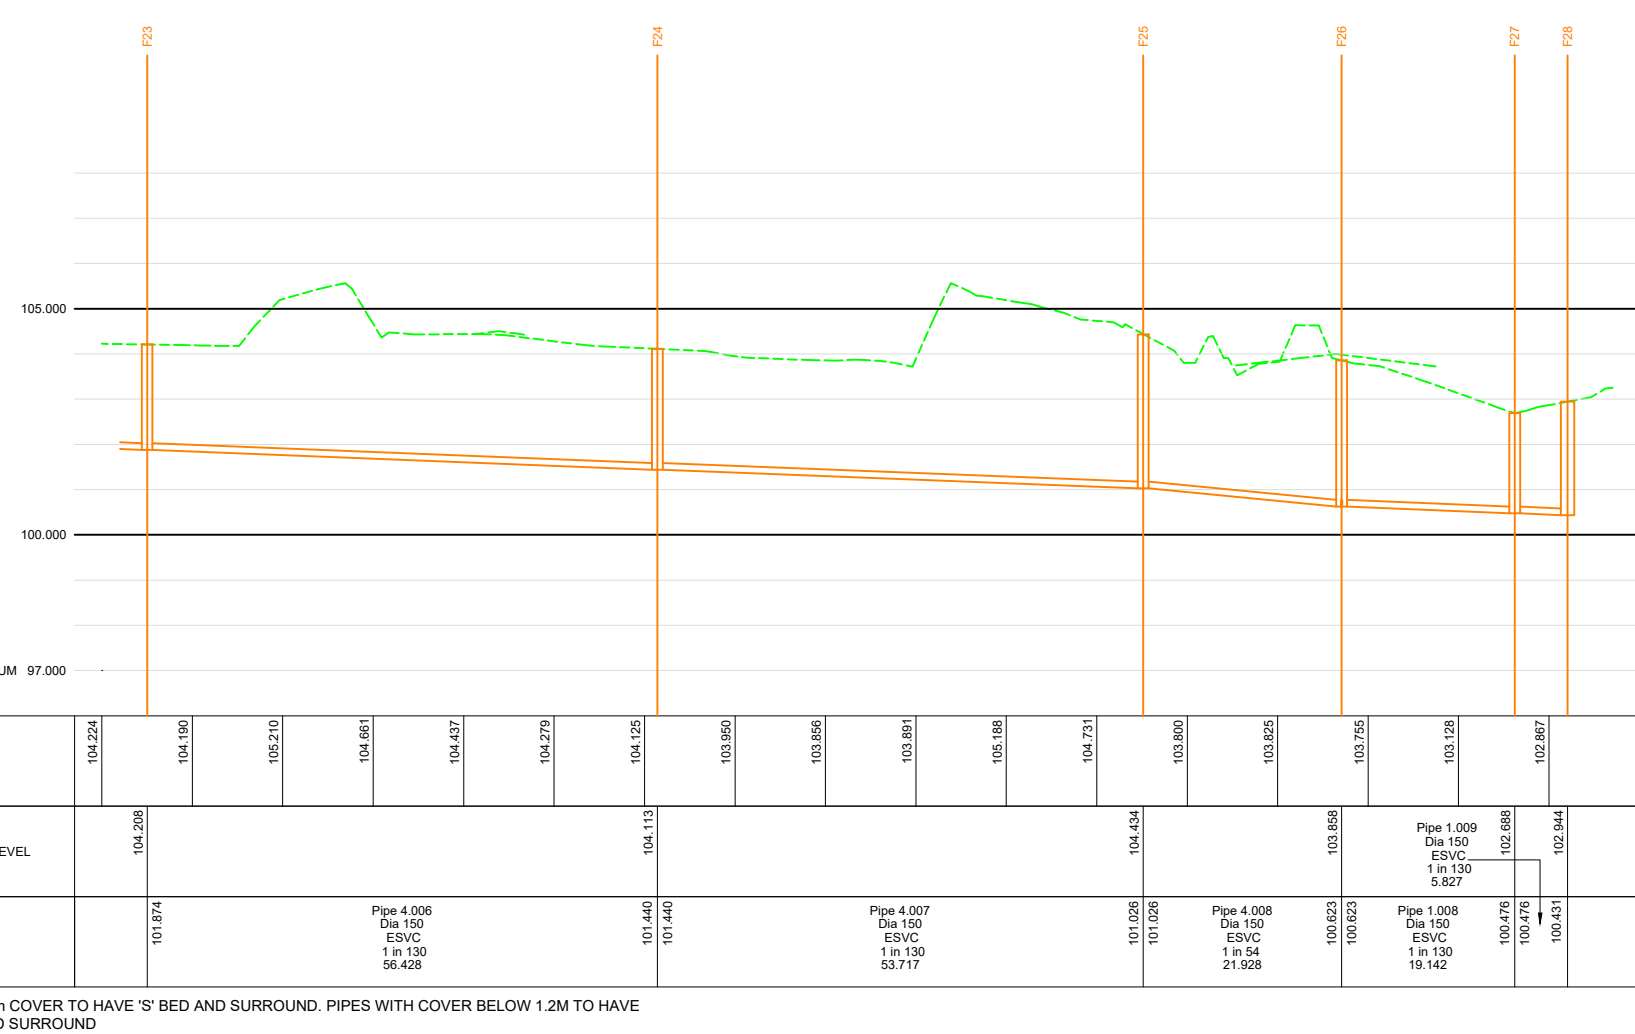
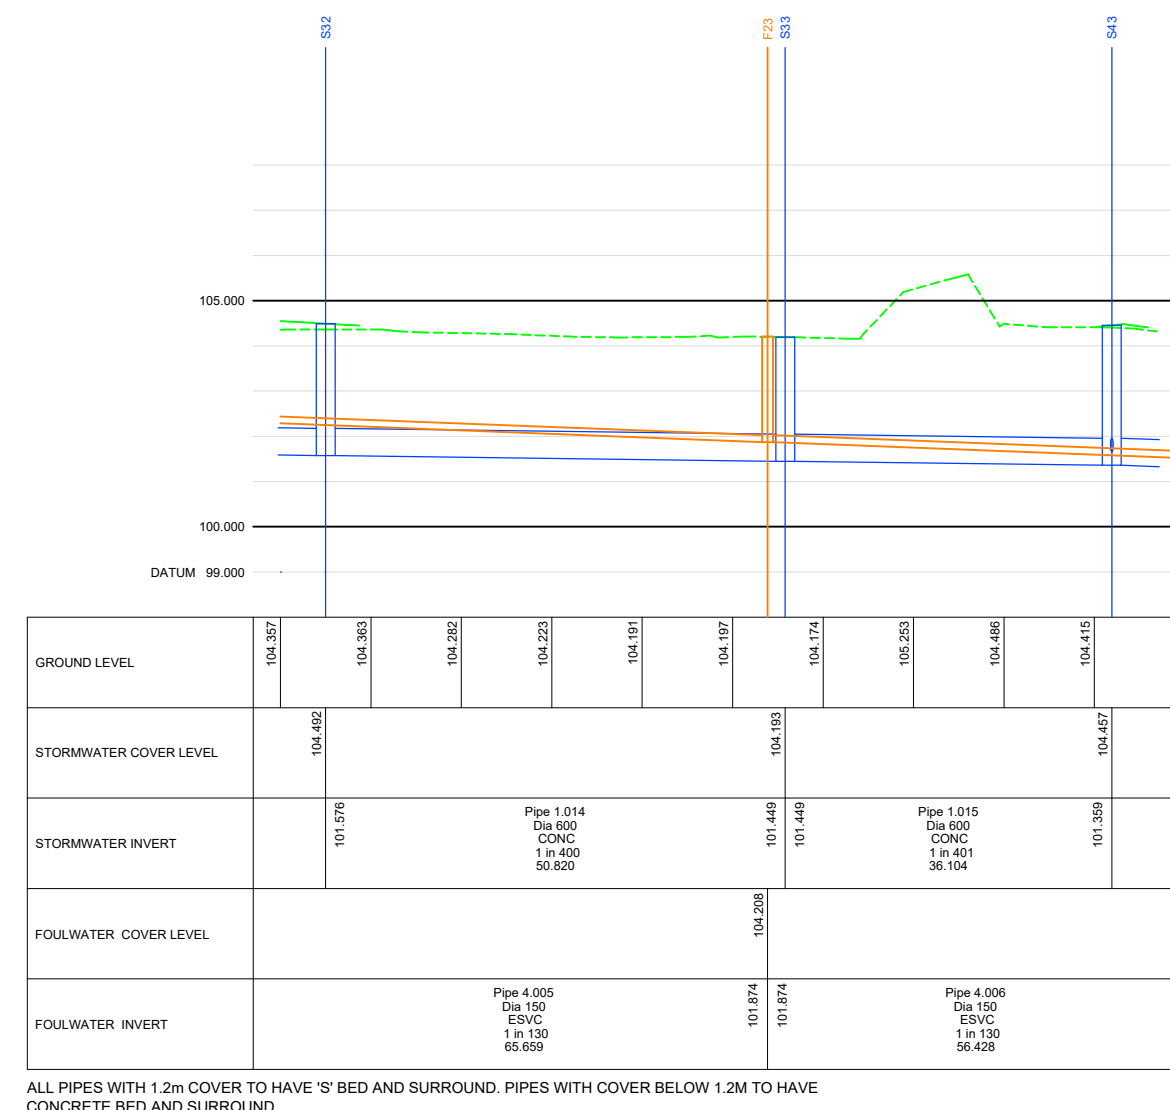
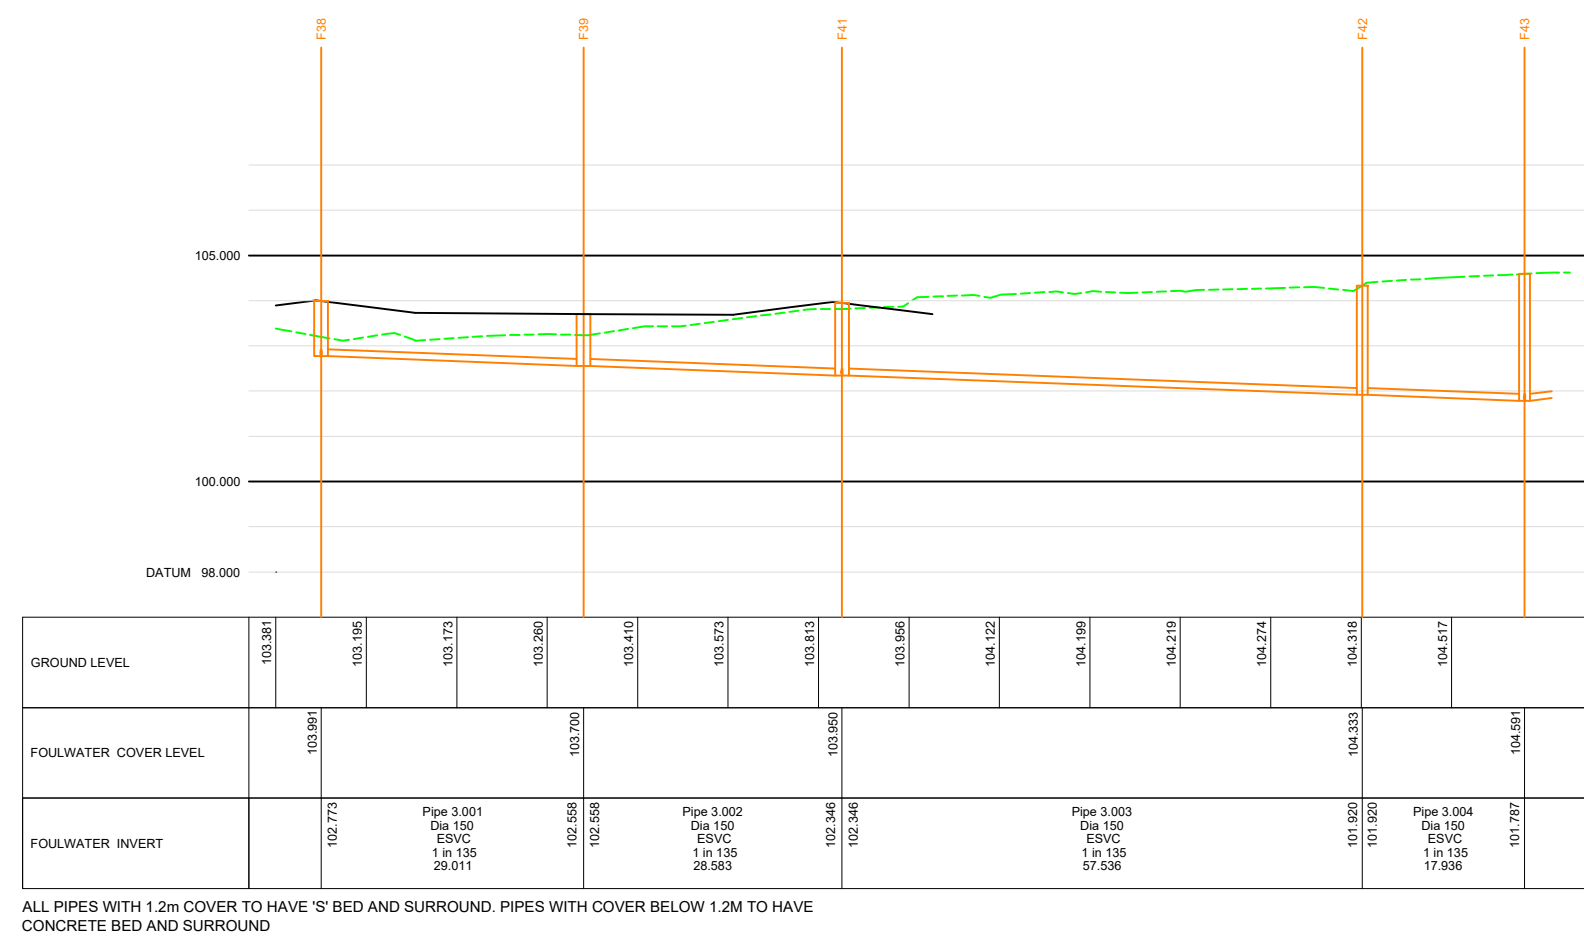


IF IN DOUBT - ASK

Notes

This design is subject to ongoing detailed design development and comment by all adopting authorities. Additional information and comments to be reviewed and incorporated into design as required.

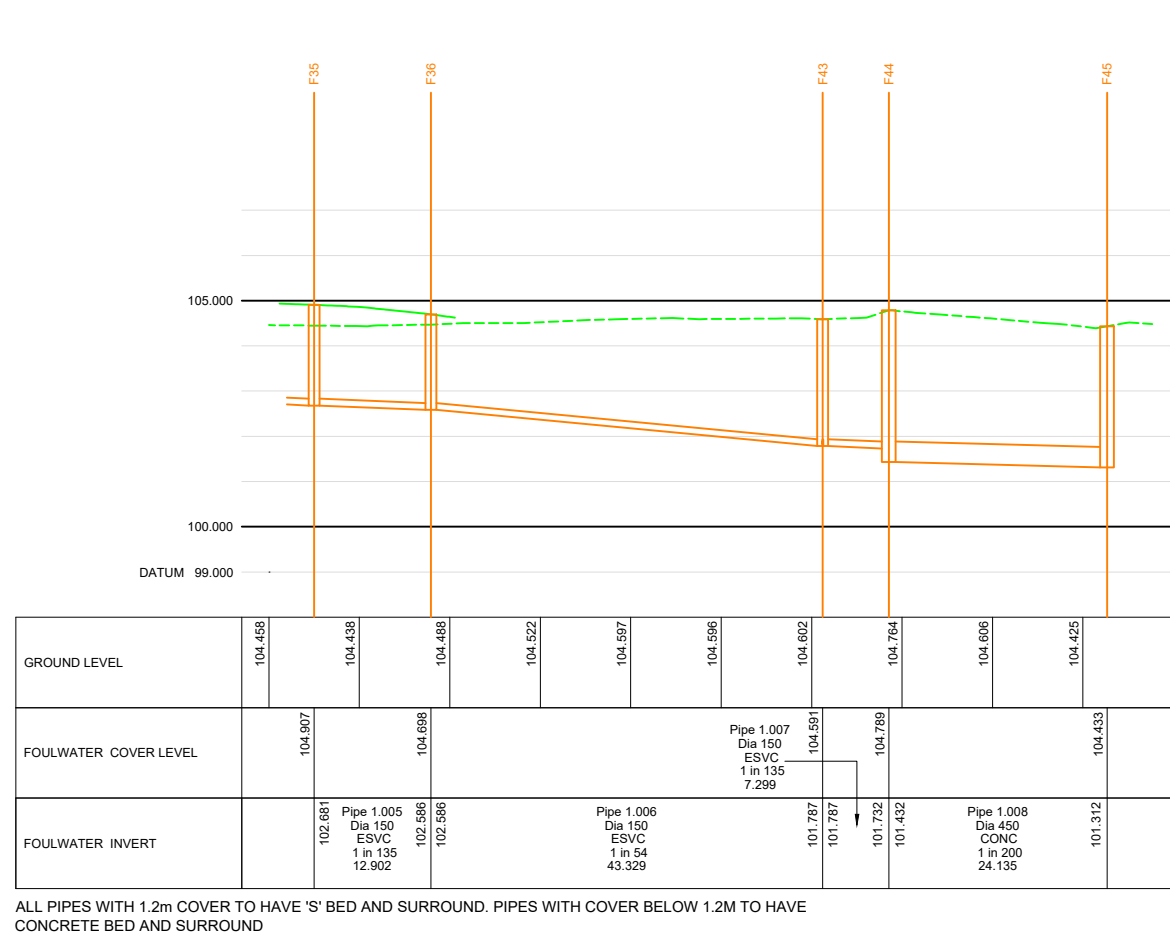

A	Notes updated	CB	01.11.23
Rev	Revision	By	Date



Hafod Road
Johnstown

Longitudinal Sections
Sheet 4 of 4

Lees Roxburgh
Consulting Engineers

The Genesis Centre
Science Park South
Birchwood
Warrington
WA3 7BH

01925 812898
office@leesroxburgh.co.uk
www.leesroxburgh.co.uk



Job No. 6697	Drawing No. 01-03-4	Revision. -
Scale H:1:500, V:1:100@A1		Date October 2023
Drawn By	Designed By	Checked By
CB	CB	