

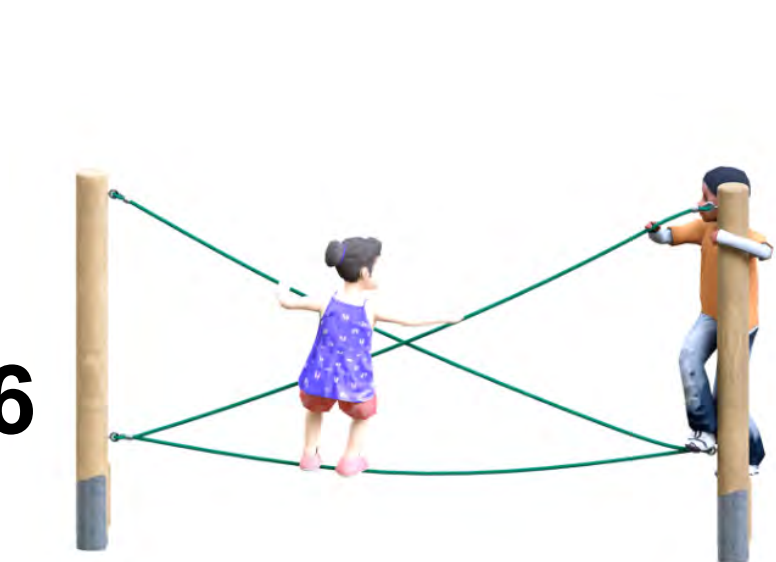


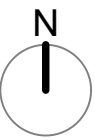

NOTES

This drawing is the property of FPCR Environment and Design Ltd and is issued on the condition it is not reproduced, retained or disclosed to any unauthorised person, either wholly or in part without written consent of FPCR Environment and Design Ltd.

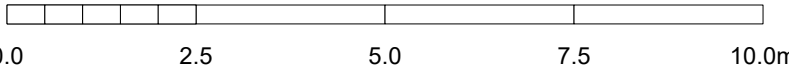

Grass Mats

1-5 Play Equipment
(Refer to specification for details)

SPECIFICATION

Equipment

- To be supplied by Playdale Playgrounds
1. Kompan Wizzard's Hideaway (REF NRO406)
 2. Playdale Joined Log Walk (REF JLW-11)
 3. Playdale Intertwine (REF INT-S)
 4. Proludic Swing (REF J433-C)
 5. Proludic Swing (REF J436-C)
 6. Playdale Tram Tracks (REF TTR/S)
 7. Proludic Trampoline (REF R34-ETP)

Note: For Planting Plan see Sheet 0001-0004

P01	02.11.2023	First Issue.	SDO	EAF
rev	date	description	dm	chk



masterplanning •
environmental assessment •
landscape design •
urban design •
ecology •
architecture •
arboriculture •

FPCR Environment and Design Ltd
Lockington Hall
Lockington
Derby
DE74 2RH

t: 01509 672772
e: mail@fpcr.co.uk
w: www.fpcr.co.uk

client
Gladman Developments LTD

project
Bangor Road, Johnstown

drawing title
Detailed Play Area Plan

scale 1:100 @ A1	dm SDO	chk EAF	date created 02 November 2023
project number 4355	status S3	issue P01	

document number
4355-FPCR-XX-XX-DR-L-0005

Project Code - Originator - Zone - Level - Type - Role - Drawing Number

File: J:\4300\4355\Landscape\2023\DETAILED LANDSCAPE PROPOSALS - POS P02.vmx