



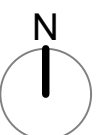

NOTES

This drawing is the property of FPCR Environment and Design Ltd and is issued on the condition it is not reproduced, retained or disclosed to any unauthorised person, either wholly or in part without written consent of FPCR Environment and Design Ltd.

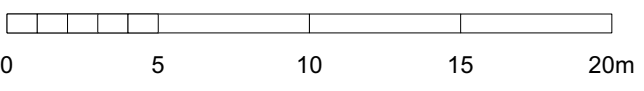

- KEY
- Site Boundary
 - Individual Trees
 - Hedgerows
 - Turf
 - Main Street Planting Beds
 - Secondary Street Planting Beds
 - Lanes Planting Beds
 - Parkland Planting Beds

NOTES

- All proposed standard trees to be double staked.
- Single species hedgerows to be planted in a single row, 5 plants lin/m. All whip planting to be staked and protected with a shrub shelter.
- Plants within planting beds to be set out in single species groups of 3 or 5 plants and randomised throughout the bed to avoid patterns. All planting beds to be mulched.
- For POS proposals see drawings 4355-FPCR-XX-XX-DR-L-0001-0004

P01	02.11.2023	FIRST ISSUE	EMR	EAF
rev	date	description	dm	chk



client
Gladman Developments LTD

project
Bangor Road, Johnstown

masterplanning
environmental assessment
landscape design
urban design
ecology
architecture
arboriculture

FPCR Environment and Design Ltd
Lockington Hall
Derby
DE74 2RH

t: 01509 672772
e: mail@fpcr.co.uk
w: www.fpcr.co.uk

drawing title
ON PLOT DETAILED LANDSCAPE PLAN
(Sheet 5 of 7)

scale 1:250 @ A3	dm EMR	chk EAF	date created 02 NOVEMBER 2023
project number 4355	status STAS3	issue P01	

document number
4355-FPCR-XX-XX-DR-L-0011

Project Code - Originator - Zone - Level - Type - Role - Drawing Number

File: J:\4300\4355\Landscape\2023\DETAILED LANDSCAPE PROPOSALS.vwx