

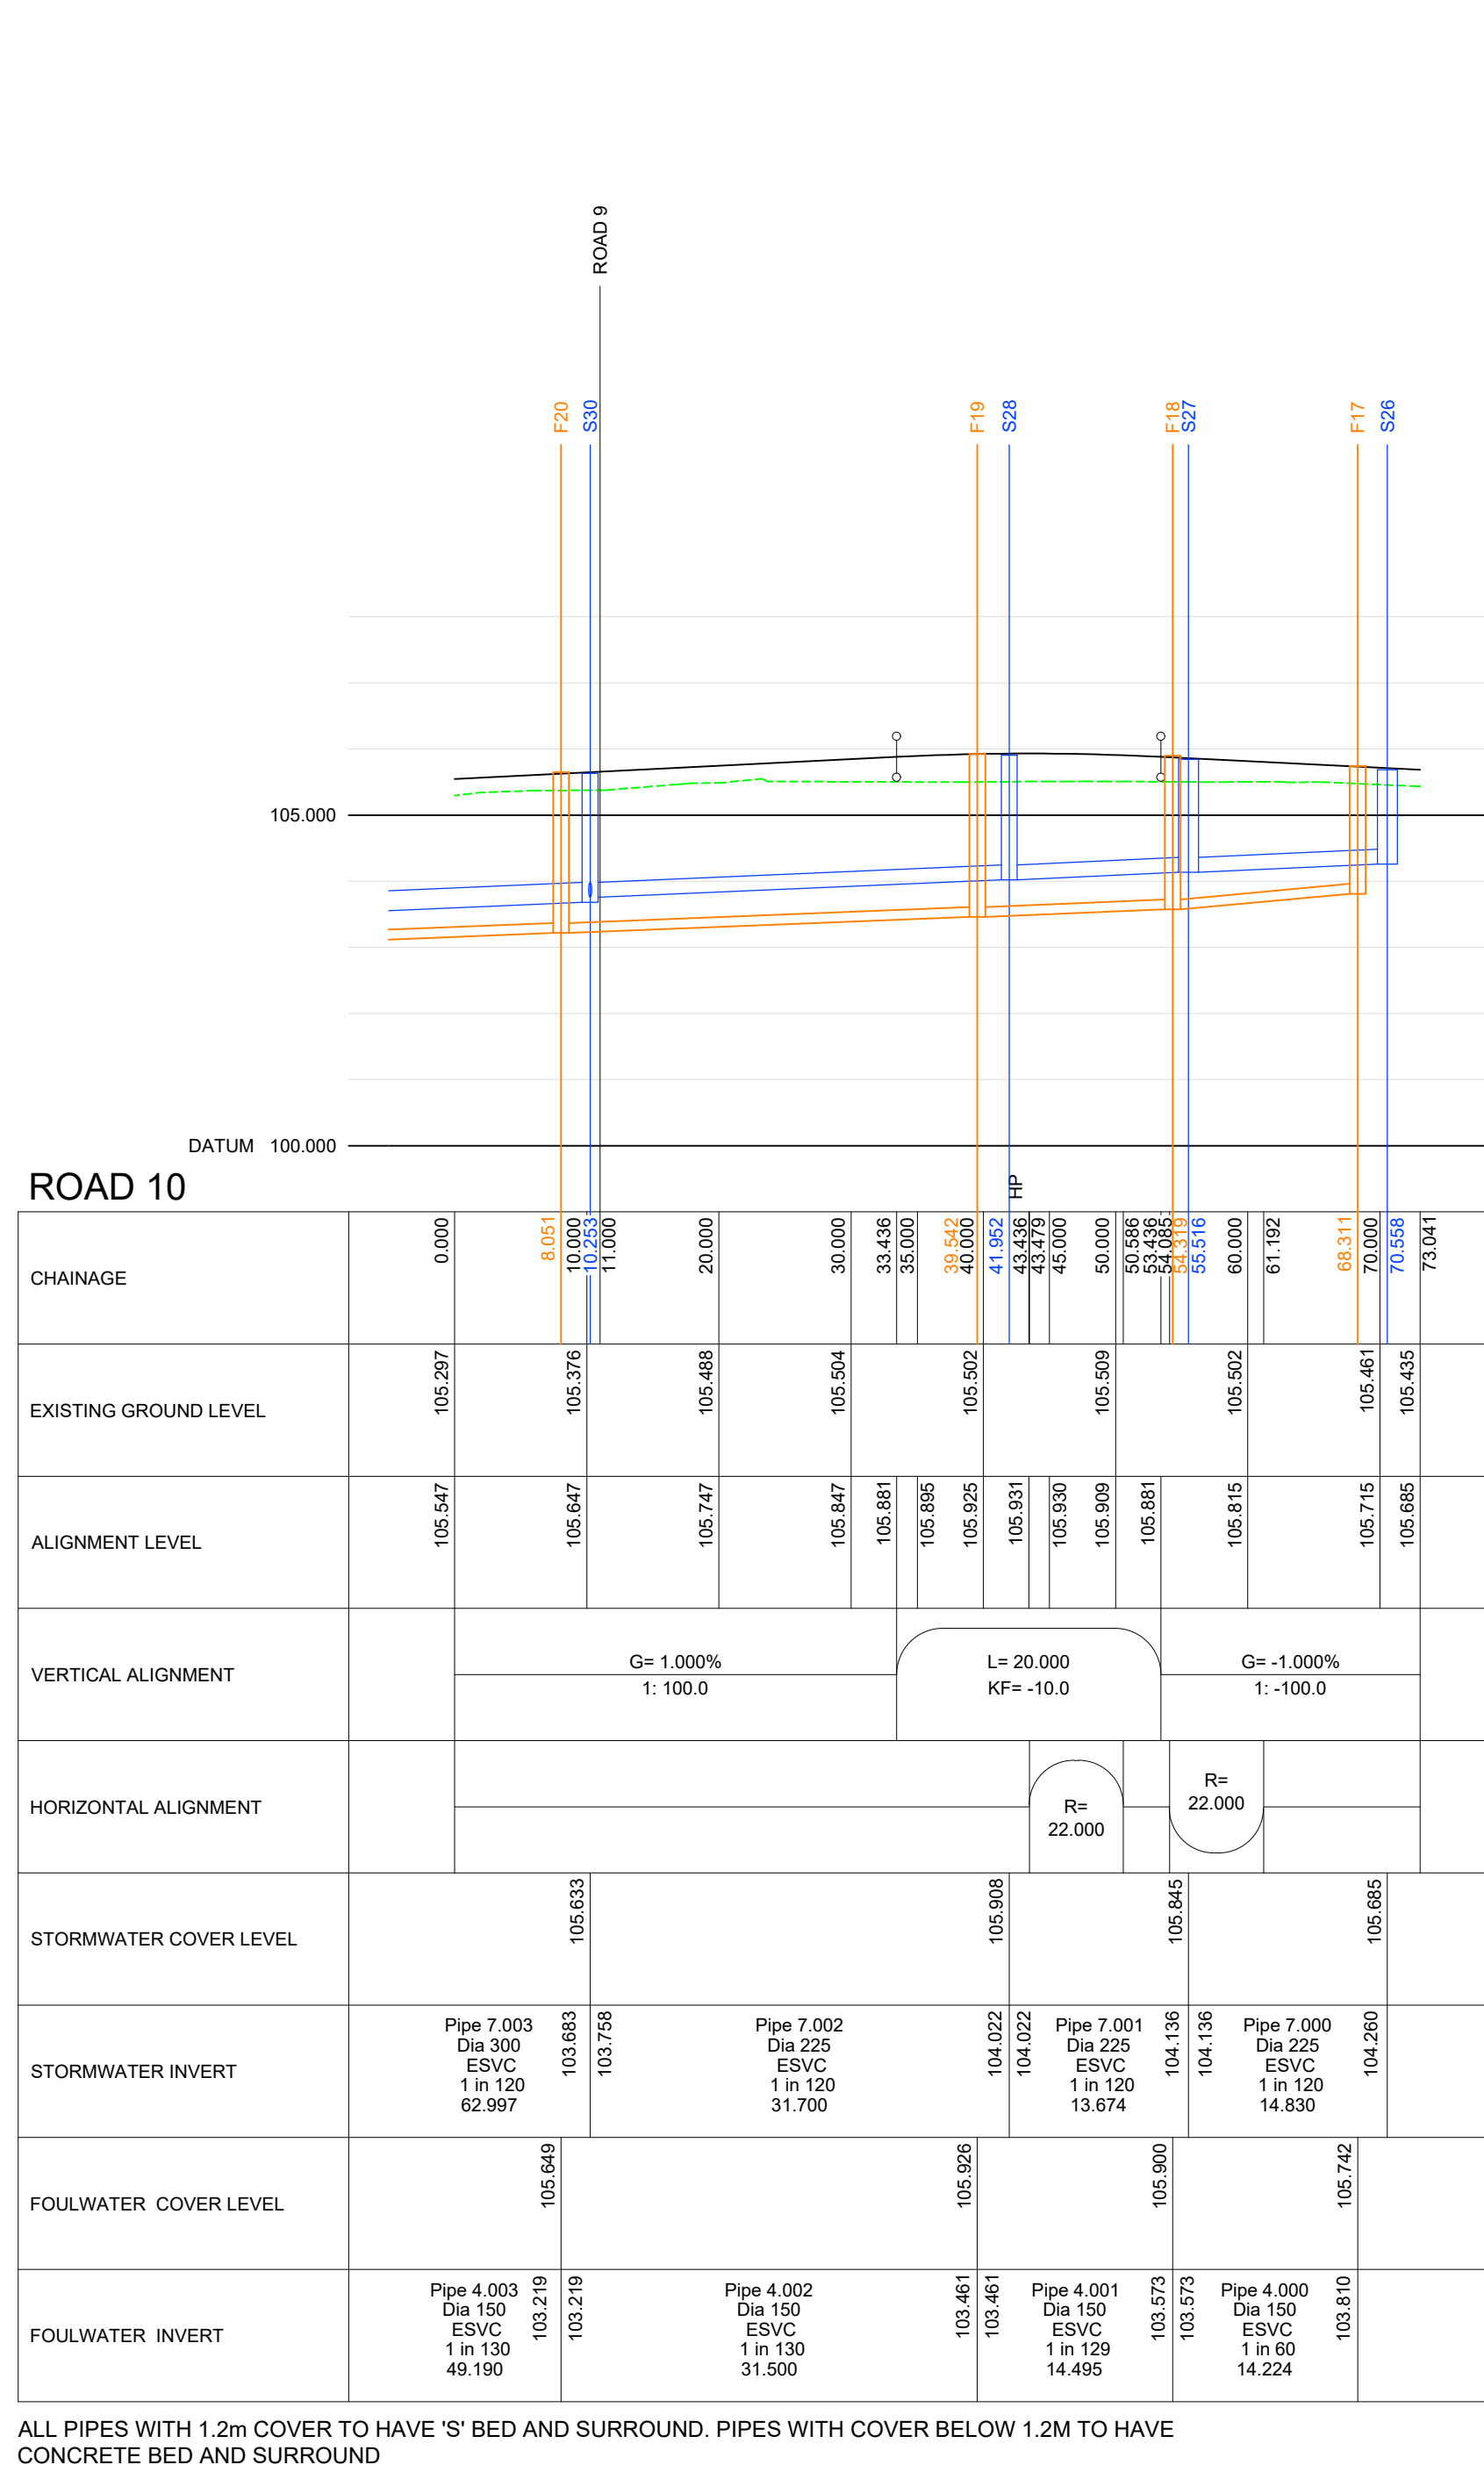
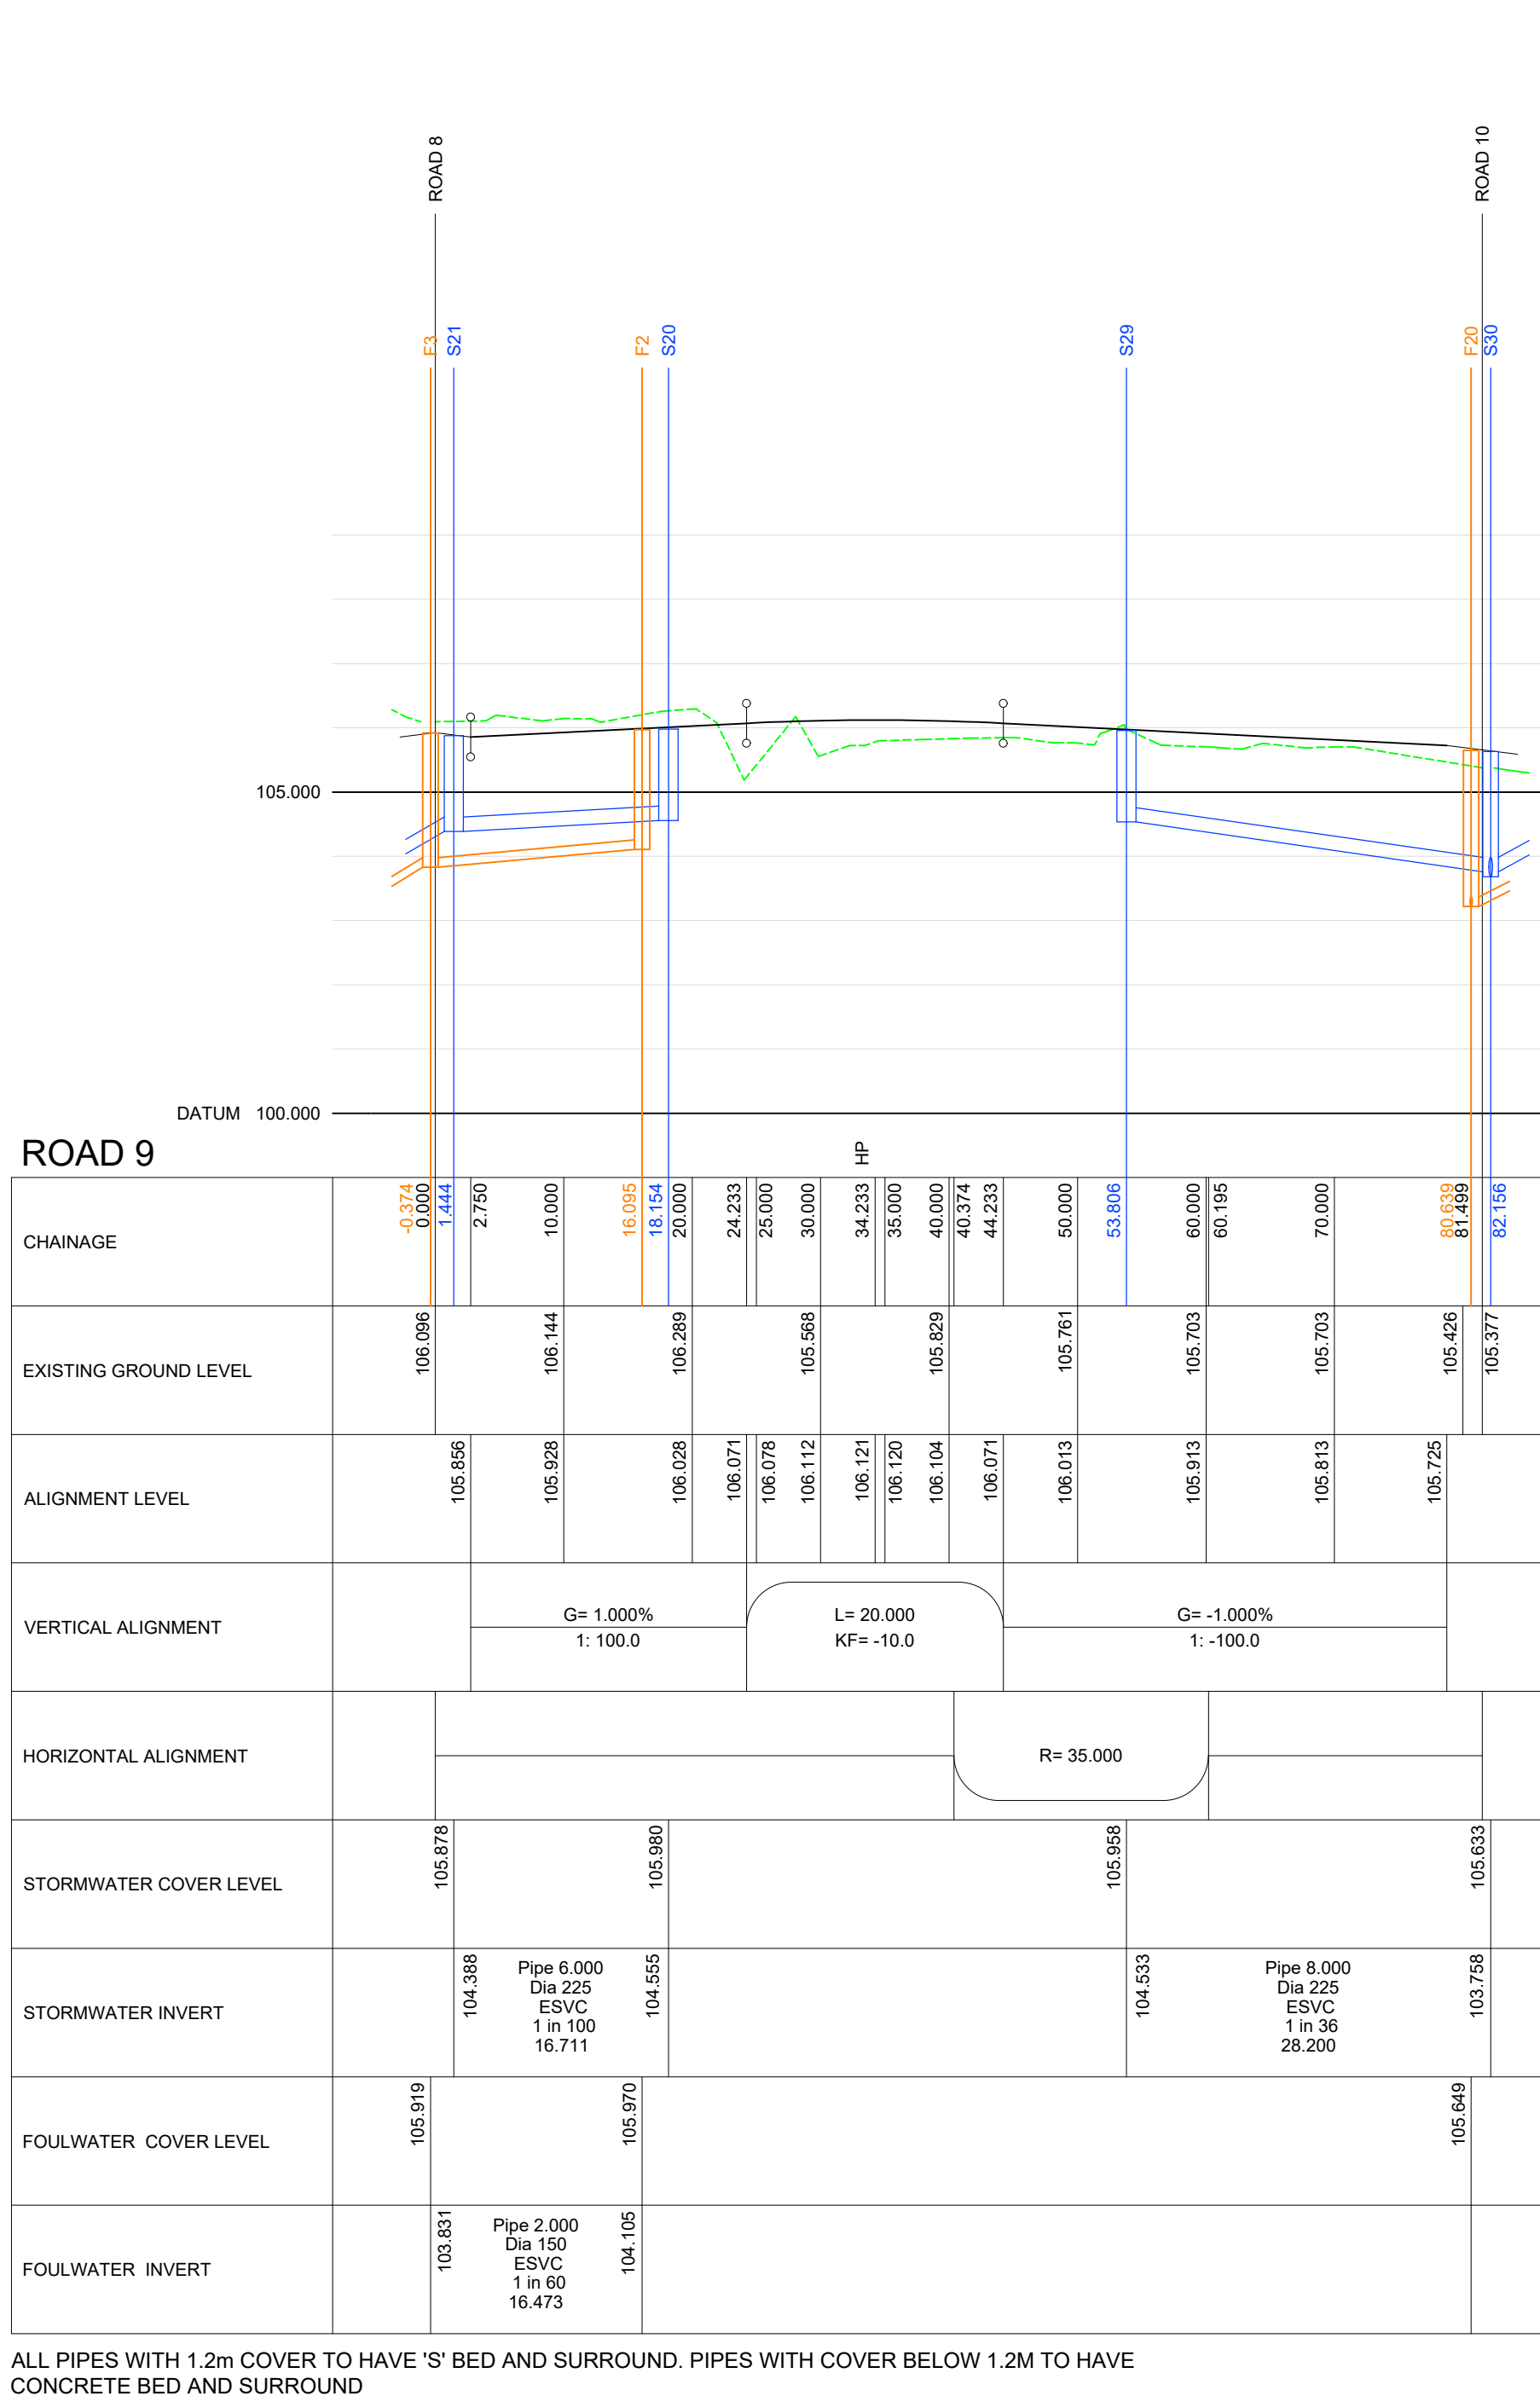
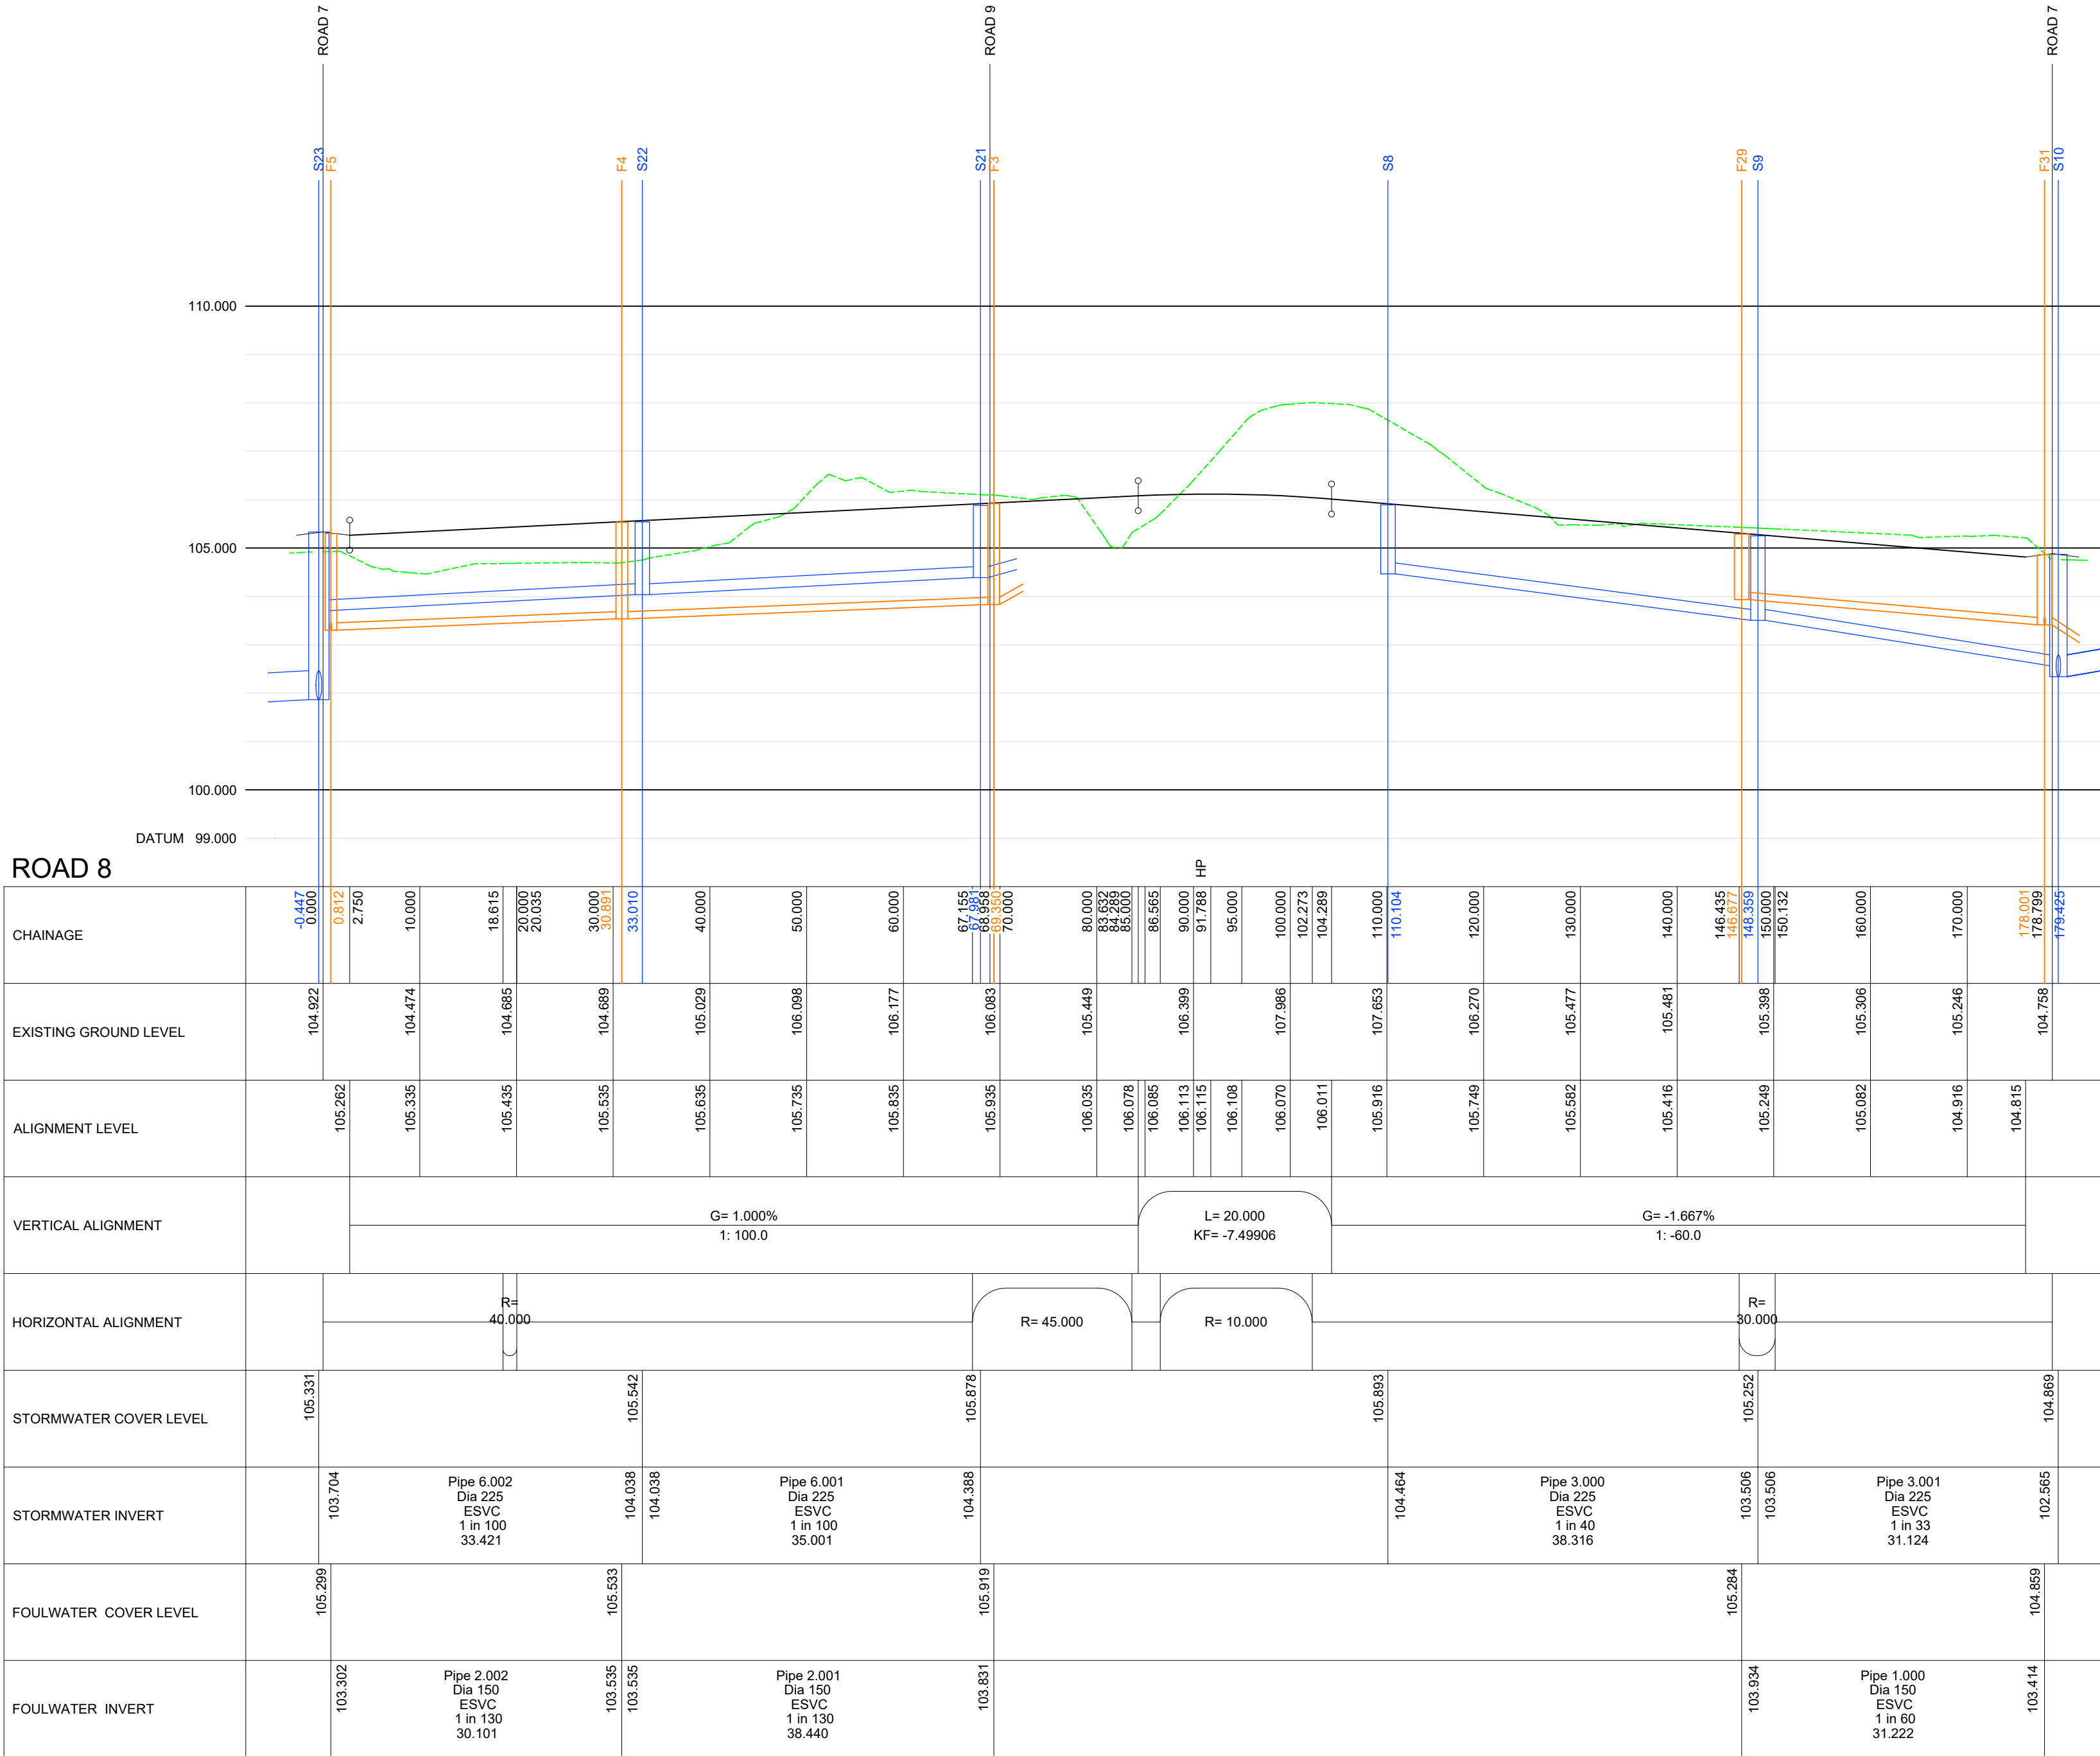


IF IN DOUBT - ASK

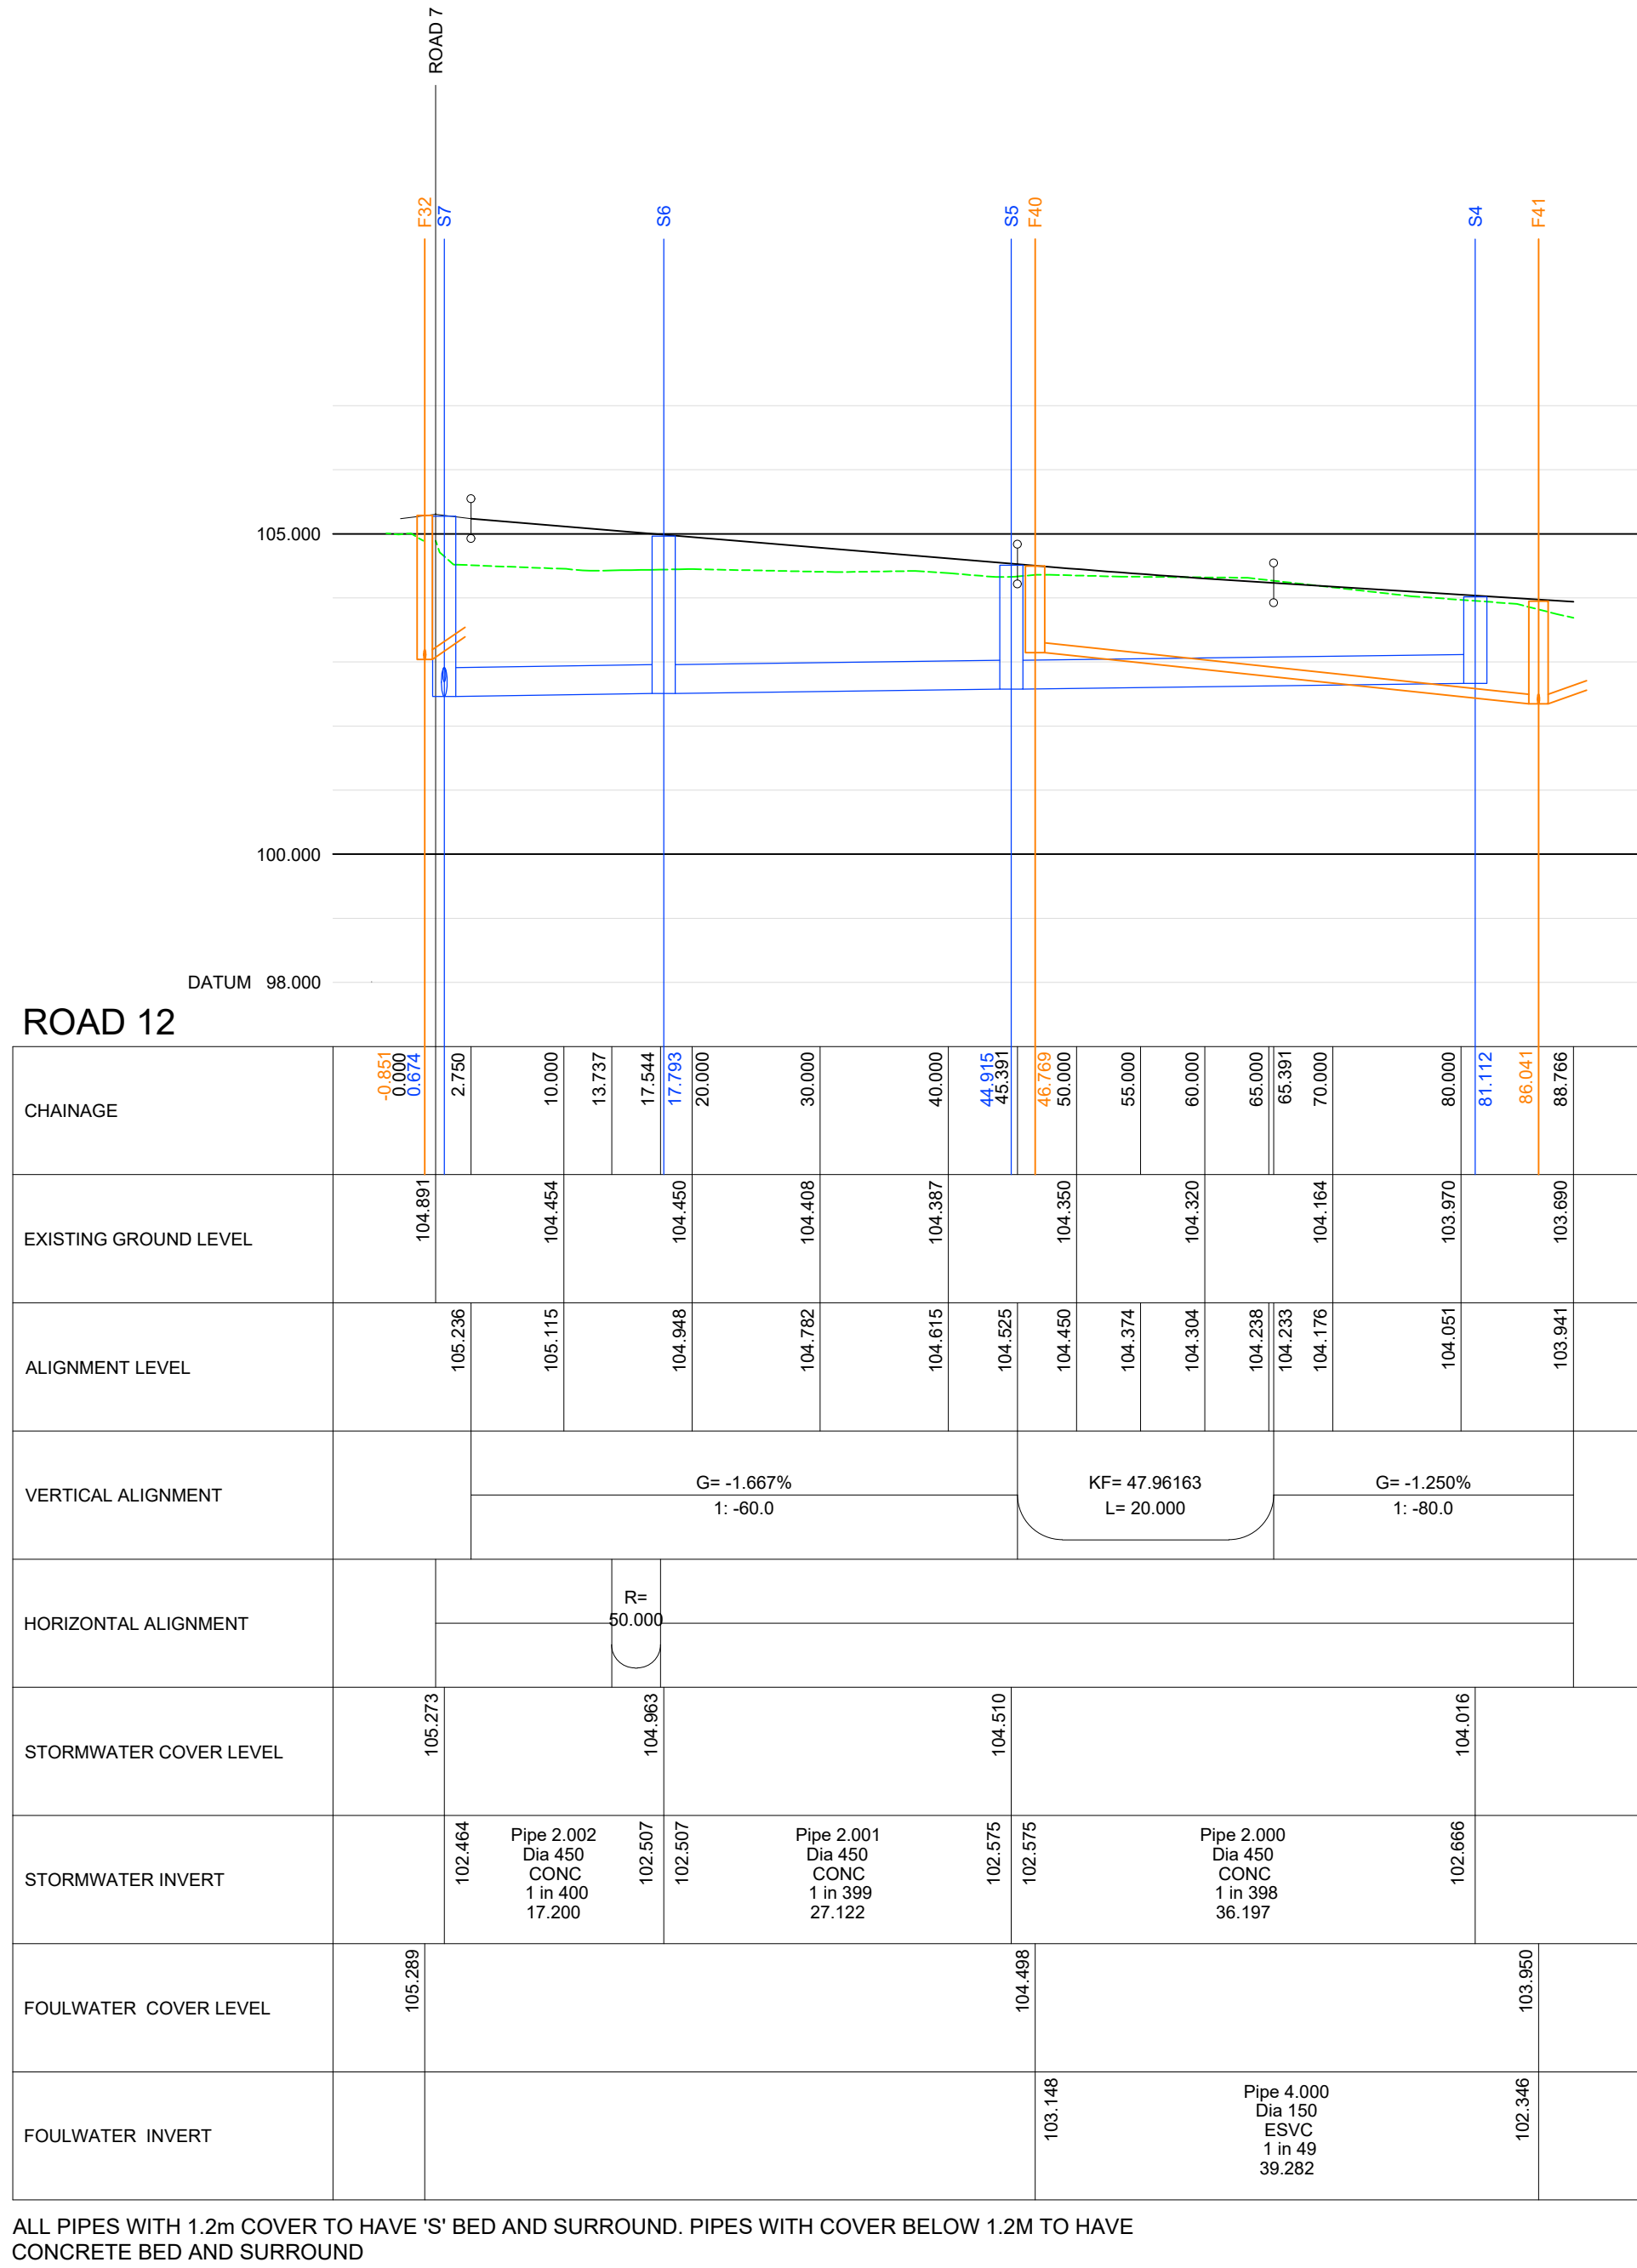

Notes

This design is subject to ongoing detailed design development and comment by all adopting authorities. Additional information and comments to be reviewed and incorporated into design as required.

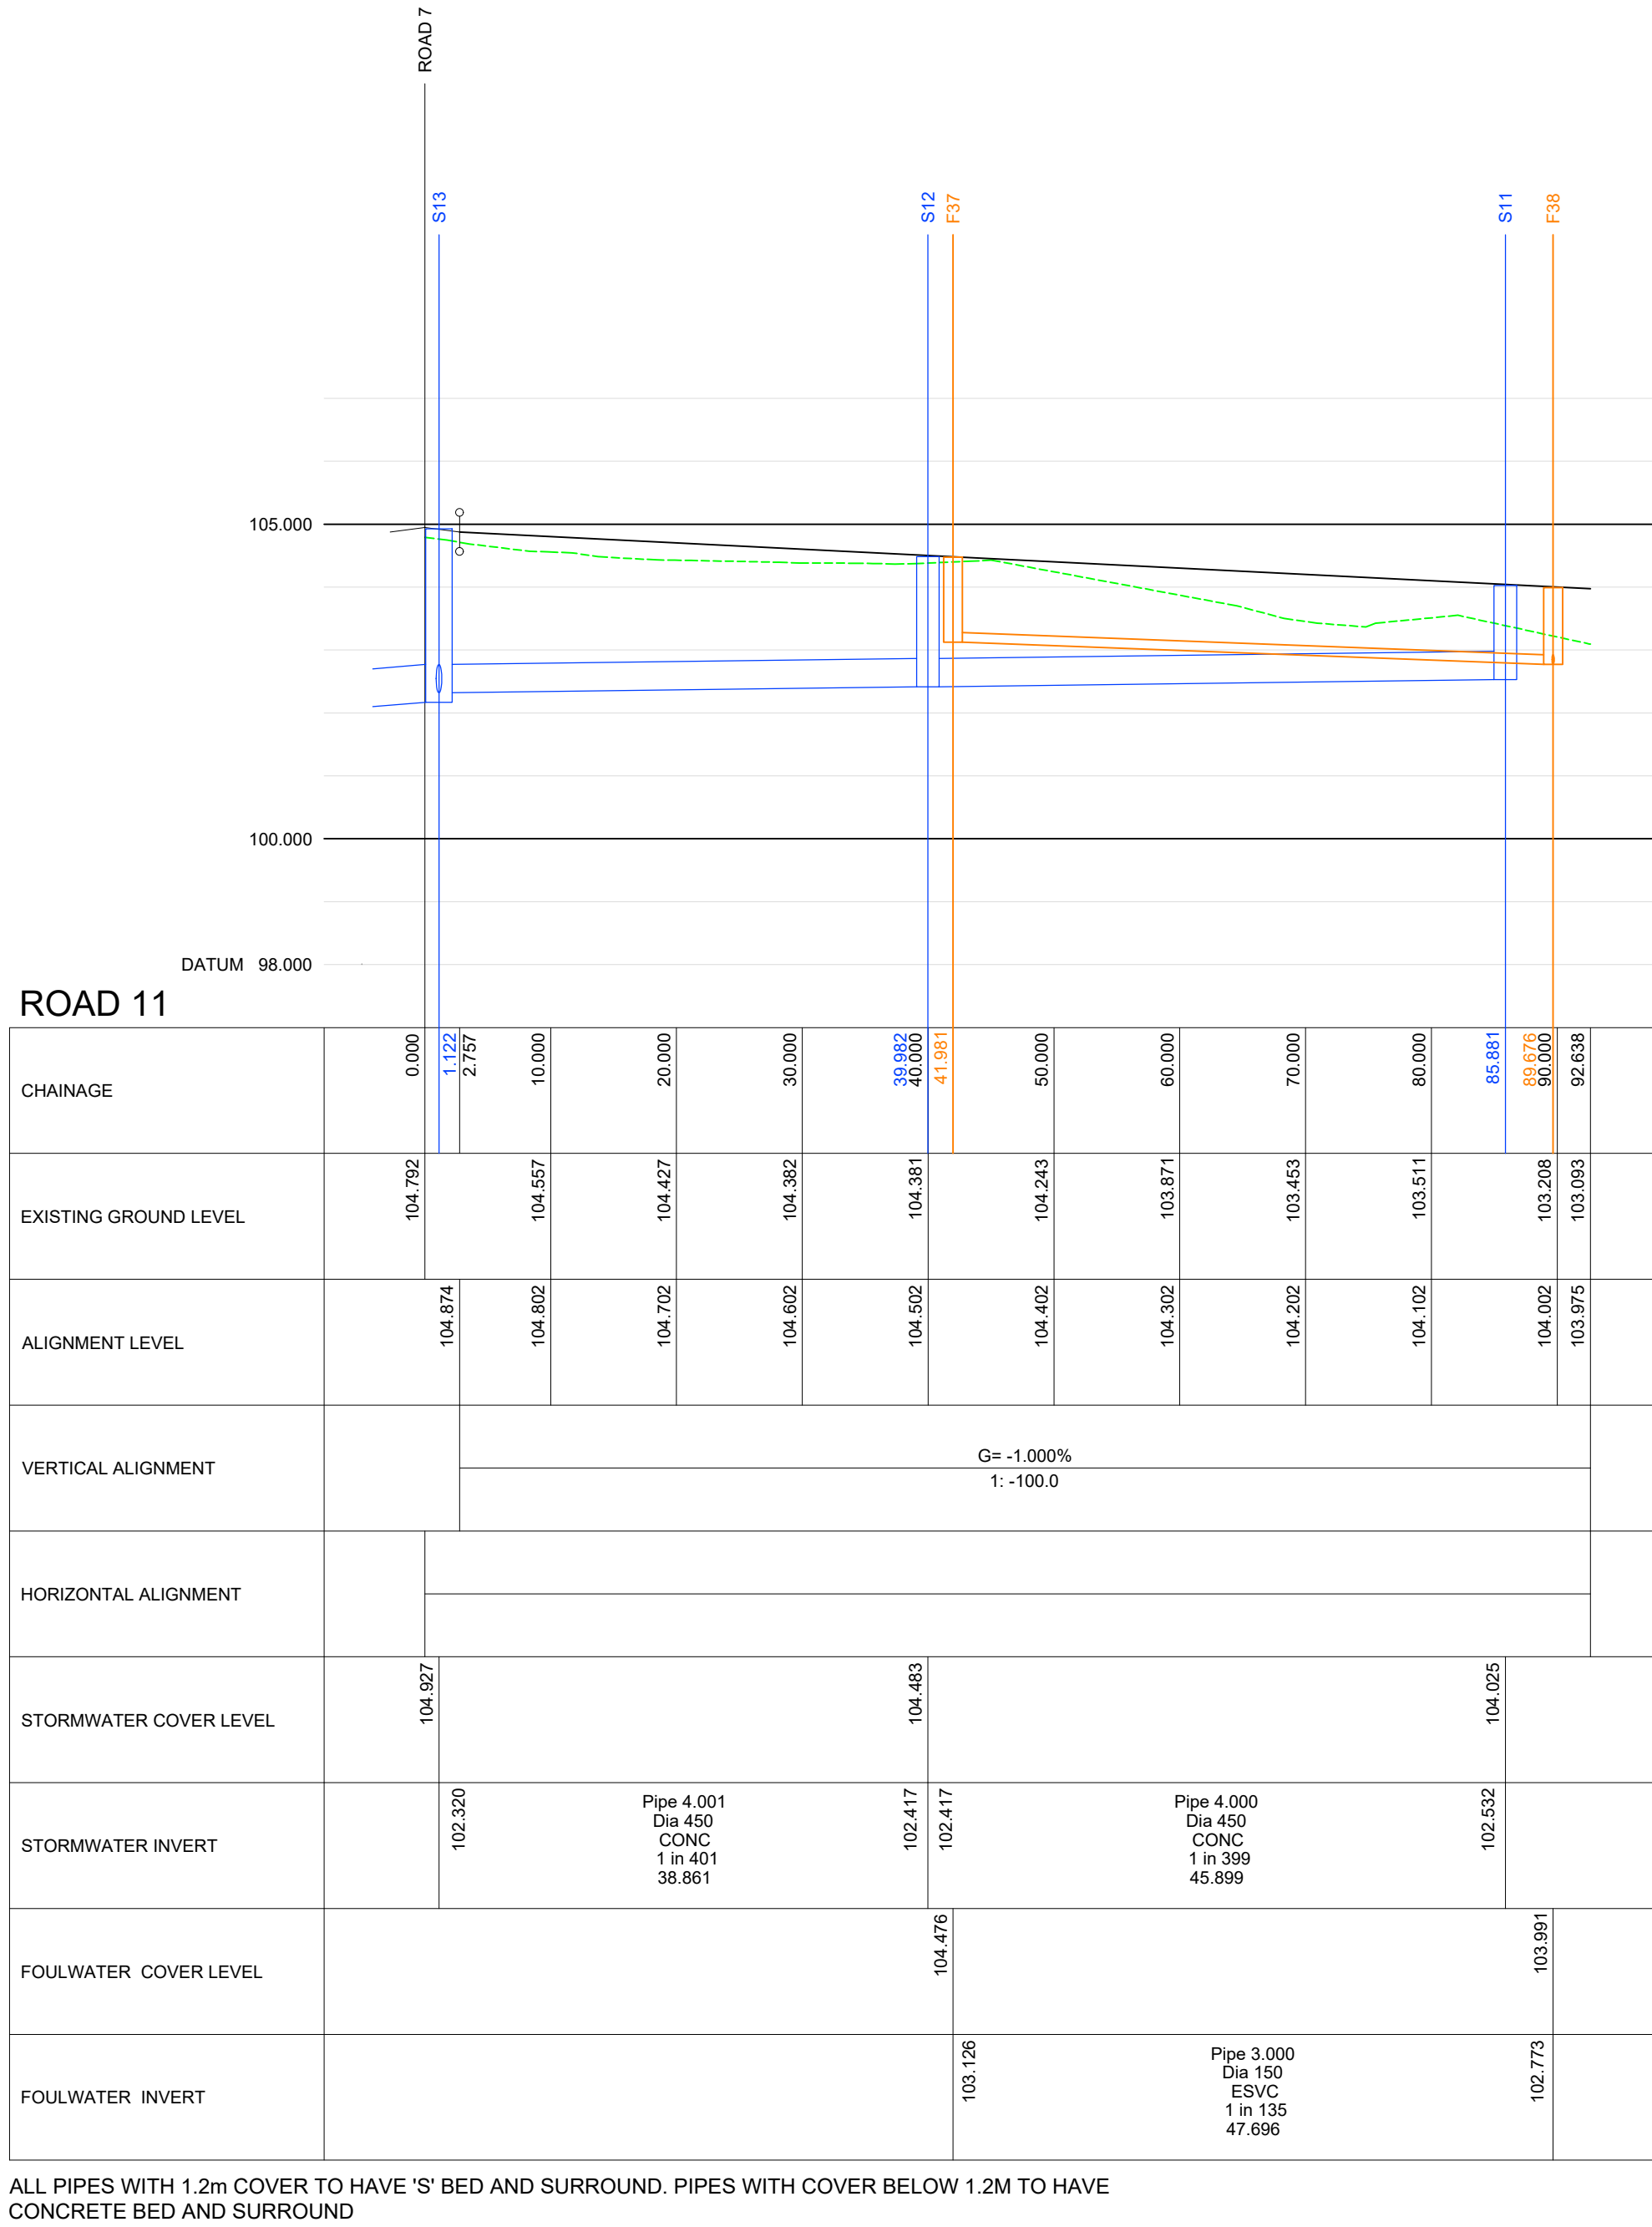

Rev	Revision	By	Date
-----	----------	----	------



Hafod Road
Johnstown

Longitudinal Sections
Sheet 3 of 4

LeesRoxburgh
Consulting Engineers
The Genesis Centre
Science Park South
Birchwood
Warrington
WA3 7BH

01925 812898
office@leesroxburgh.co.uk
www.leesroxburgh.co.uk

Job No.	Drawing No.	Revision.
6697	01-03-3	-

Scale	H:1:500, V:1:1000	Date	October 2023
Drawn By	Designed By	Checked By	

CB	CB	
----	----	--