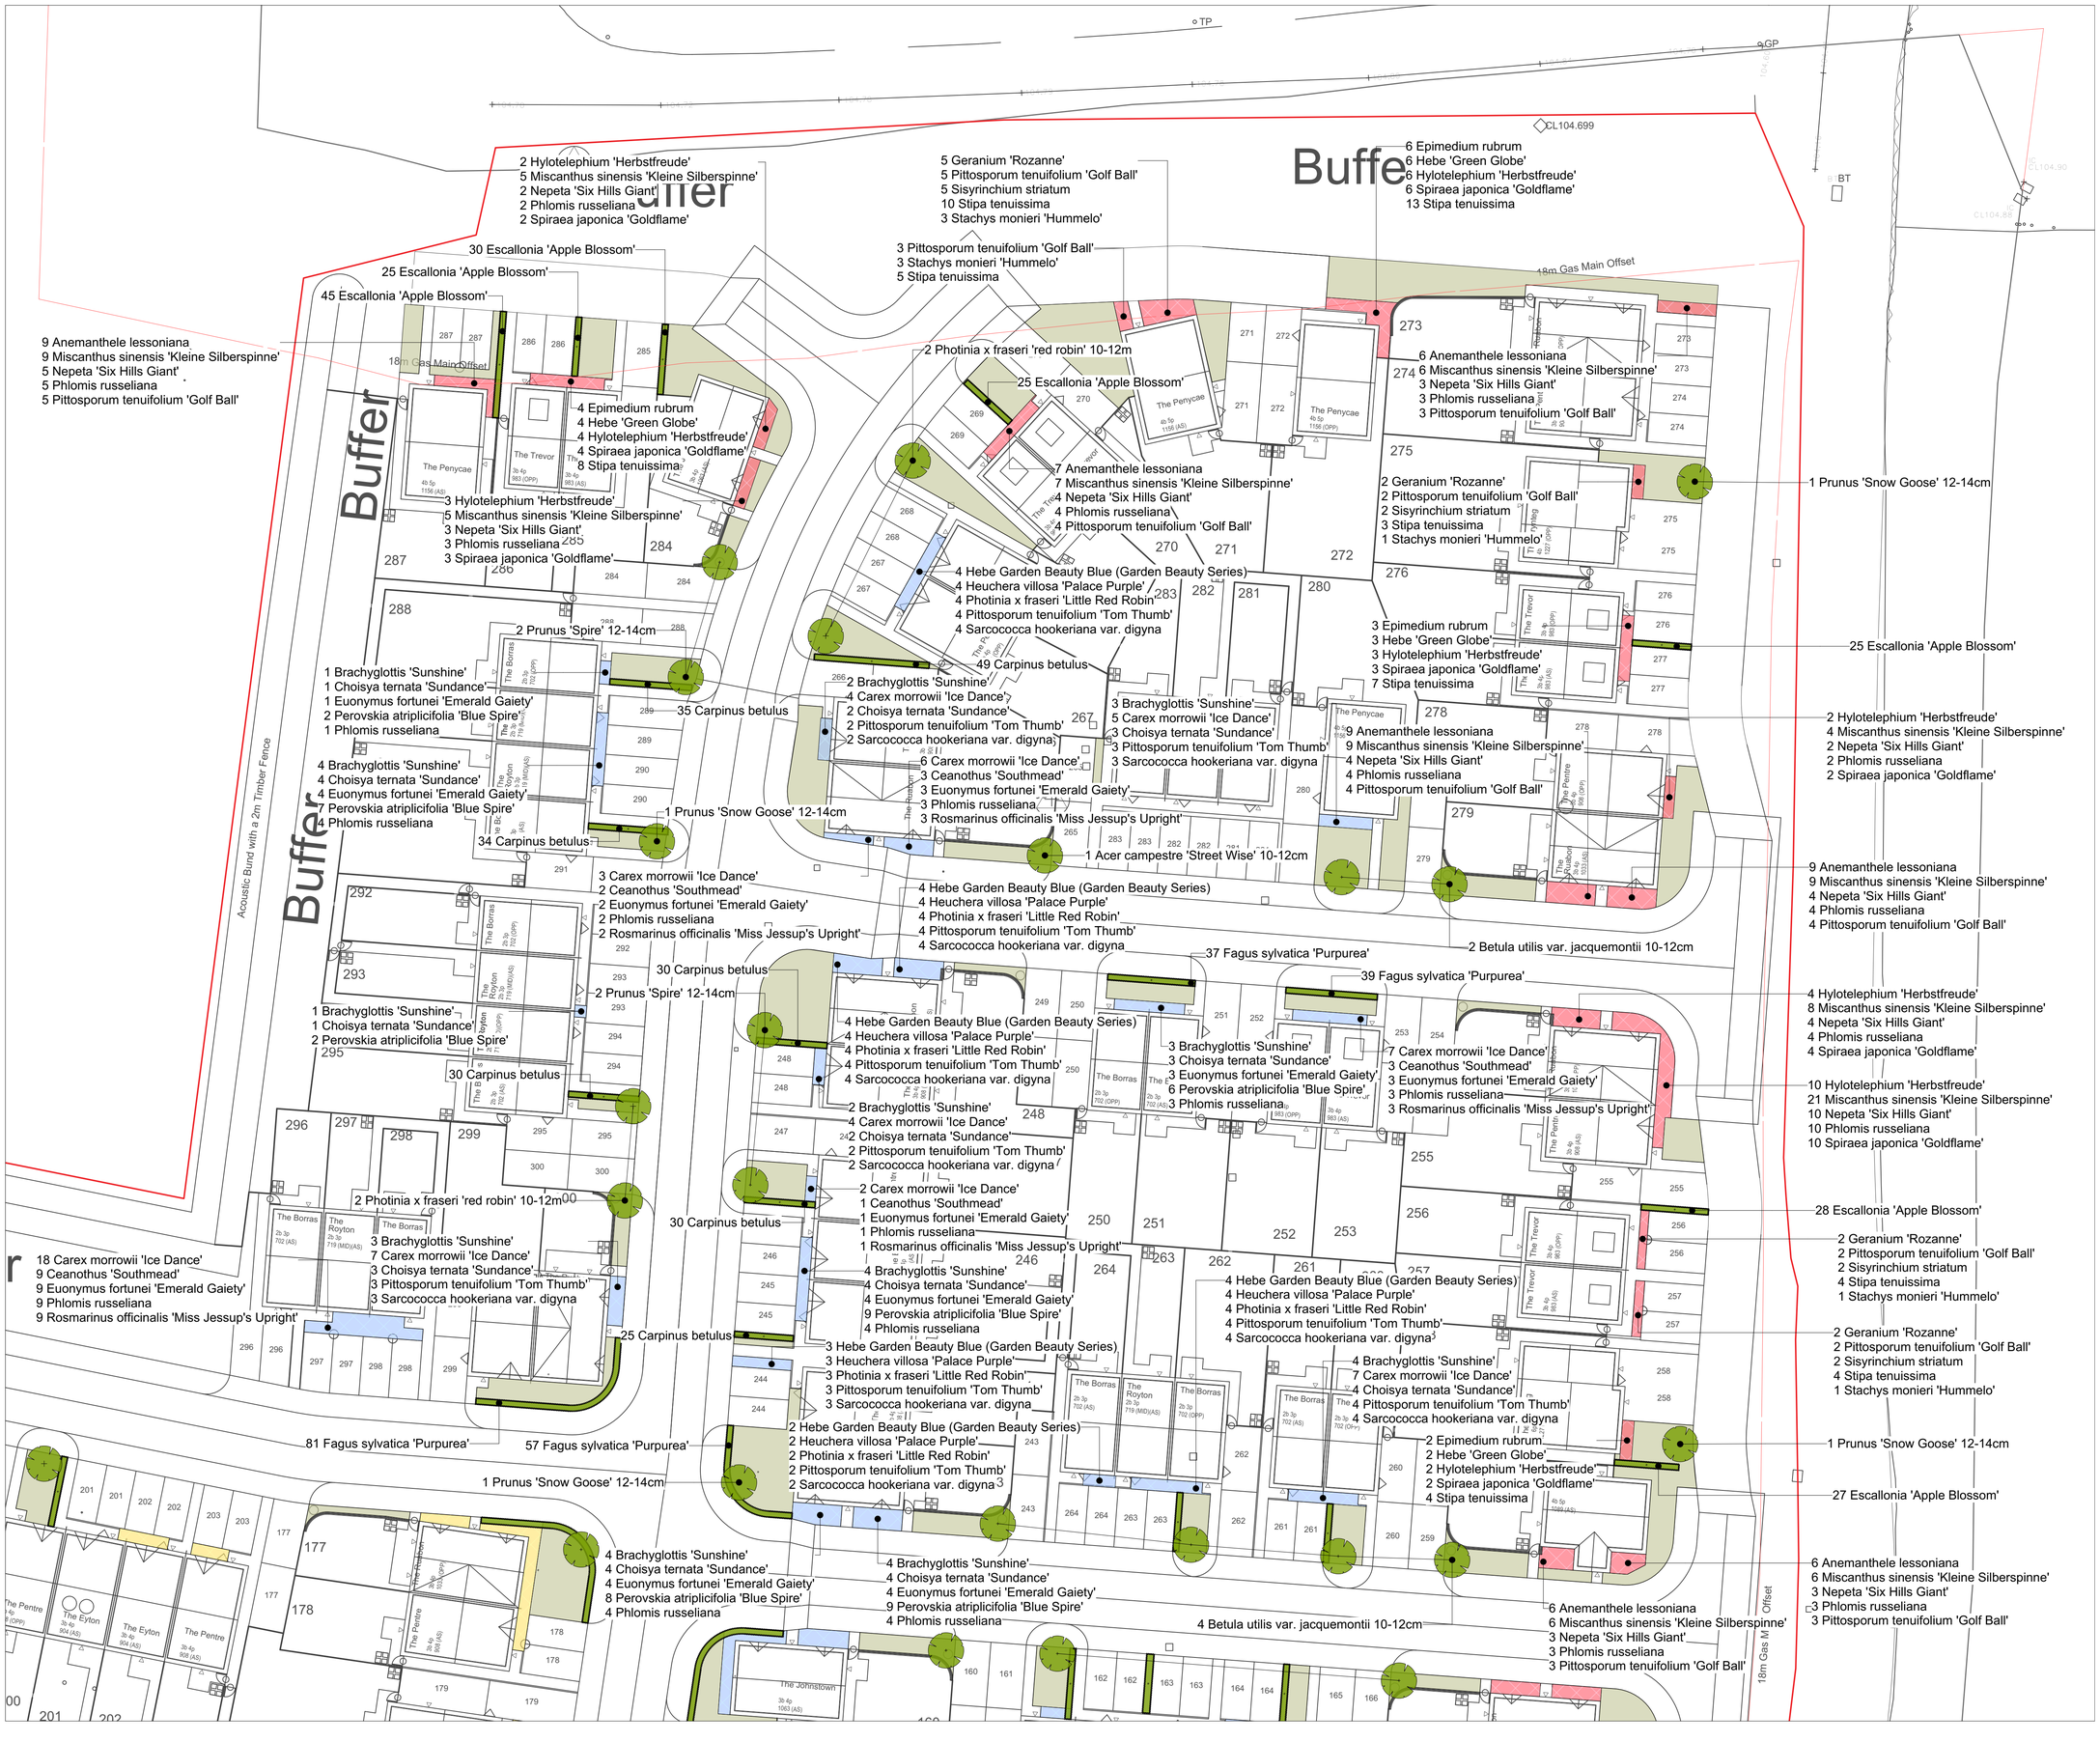


NOTES

This drawing is the property of FPCR Environment and Design Ltd and is issued on the condition it is not reproduced, retained or disclosed to any unauthorised person, either wholly or in part without written consent of FPCR Environment and Design Ltd.

0 5 10 15 20m

N

KEY

- Site Boundary
- Individual Trees
- Hedgerows
- Turf
- Main Street Planting Beds
- Secondary Street Planting Beds
- Lanes Planting Beds
- Parkland Planting Beds

NOTES

- All proposed standard trees to be double staked.

- Single species hedgerows to be planted in a single row, 5 plants lin/m. All whip planting to be staked and protected with a shrub shelter.

- Plants within planting beds to be set out in single species groups of 3 or 5 plants and randomised throughout the bed to avoid patterns. All planting beds to be mulched.

- For POS proposals see drawings 4355-FPCR-XX-XX-DR-L-0001-0004

rev	date	description	drn	chk
P01	02.11.2023	FIRST ISSUE	EMR	EAF

masterplanning
environmental assessment
landscape design
urban design
ecology
architecture
arboriculture

FPCR Environment and Design Ltd
Lockington Hall
Lockington
Derby
DE74 2RH

t: 01509 672772
e: mail@fpcr.co.uk
w: www.fpcr.co.uk

client
Gladman Developments LTD

project
Bangor Road, Johnstown

drawing title
ON PLOT DETAILED LANDSCAPE PLAN (Sheet 1 of 7)

scale	drn	chk	date created
1:250 @ A1	EMR	EAF	02 NOVEMBER 2023

project number	status	issue
4355	STAS3	P01

document number
4355-FPCR-XX-XX-DR-L-0007
Project Code - Originator - Zone - Level - Type - Role - Drawing Number

File: J:\4300\4355\Landscape\2023\DETAILED LANDSCAPE PROPOSALS.vwx