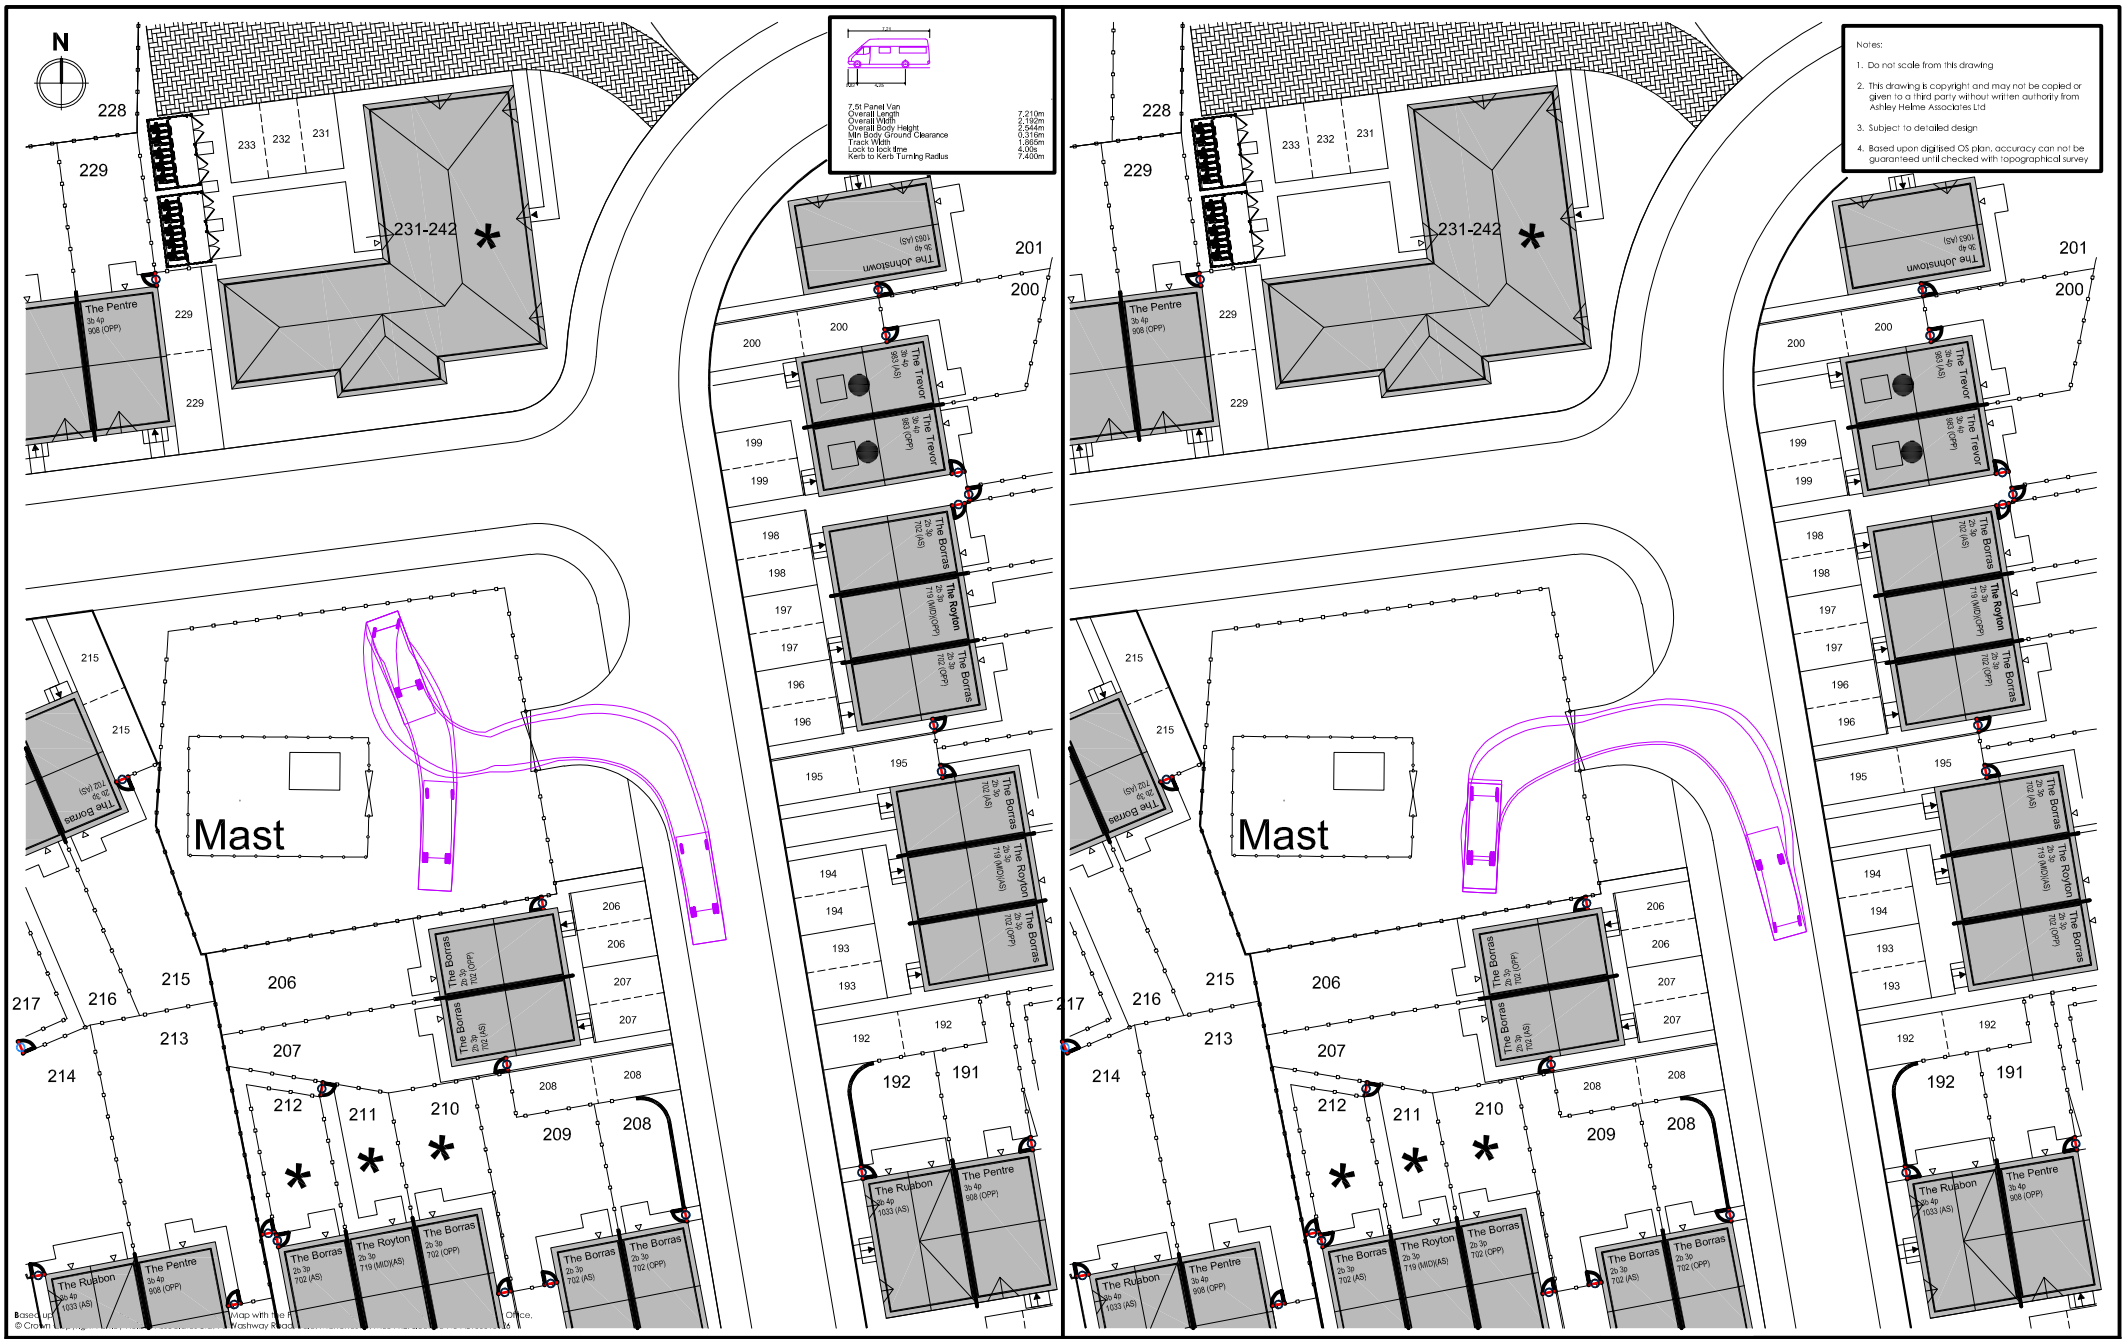


Project: BANGOR ROAD, JOHNSTOWN	Title: SWEPT PATH ANALYSIS: MAST 7.5t PANEL VAN	Drawing No: 1232/SP/06	Rev: A
Client: GLADMAN DEVELOPMENTS LTD		Date: NOVEMBER 2024	Scale: 1:500@A4

ASHLEY HELME ASSOCIATES